



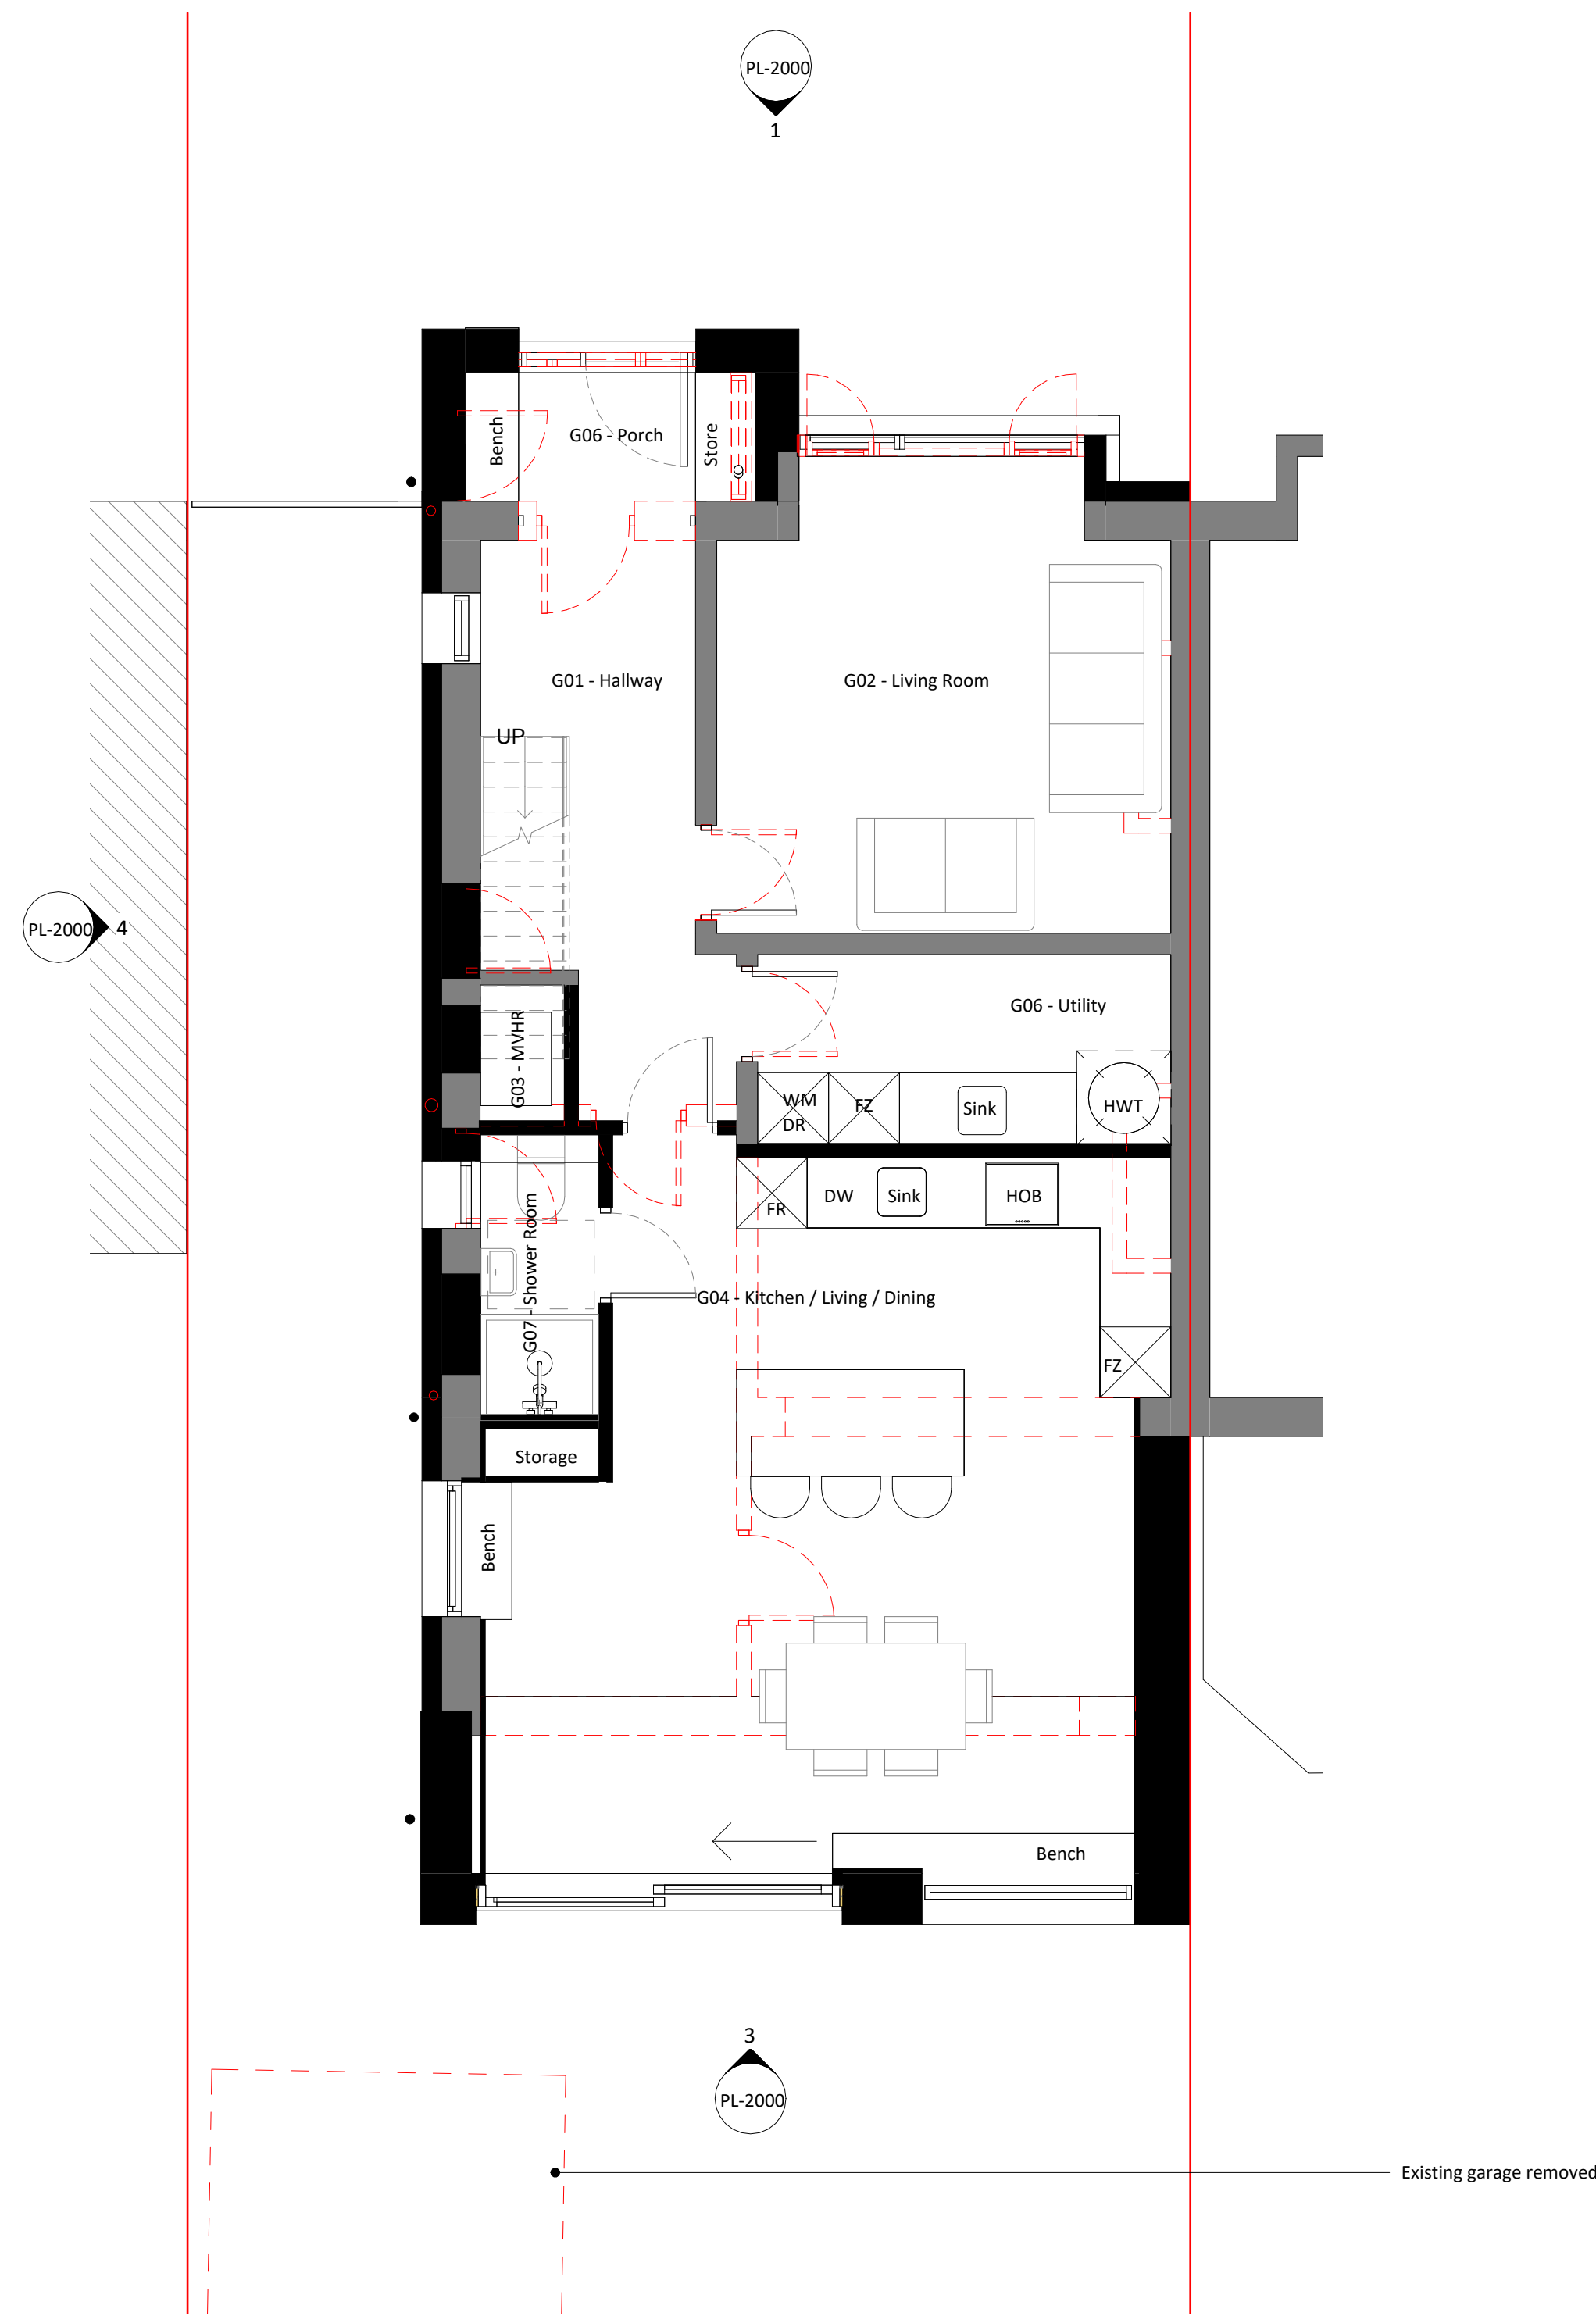

1 Proposed Ground Floor Plan
1 : 50

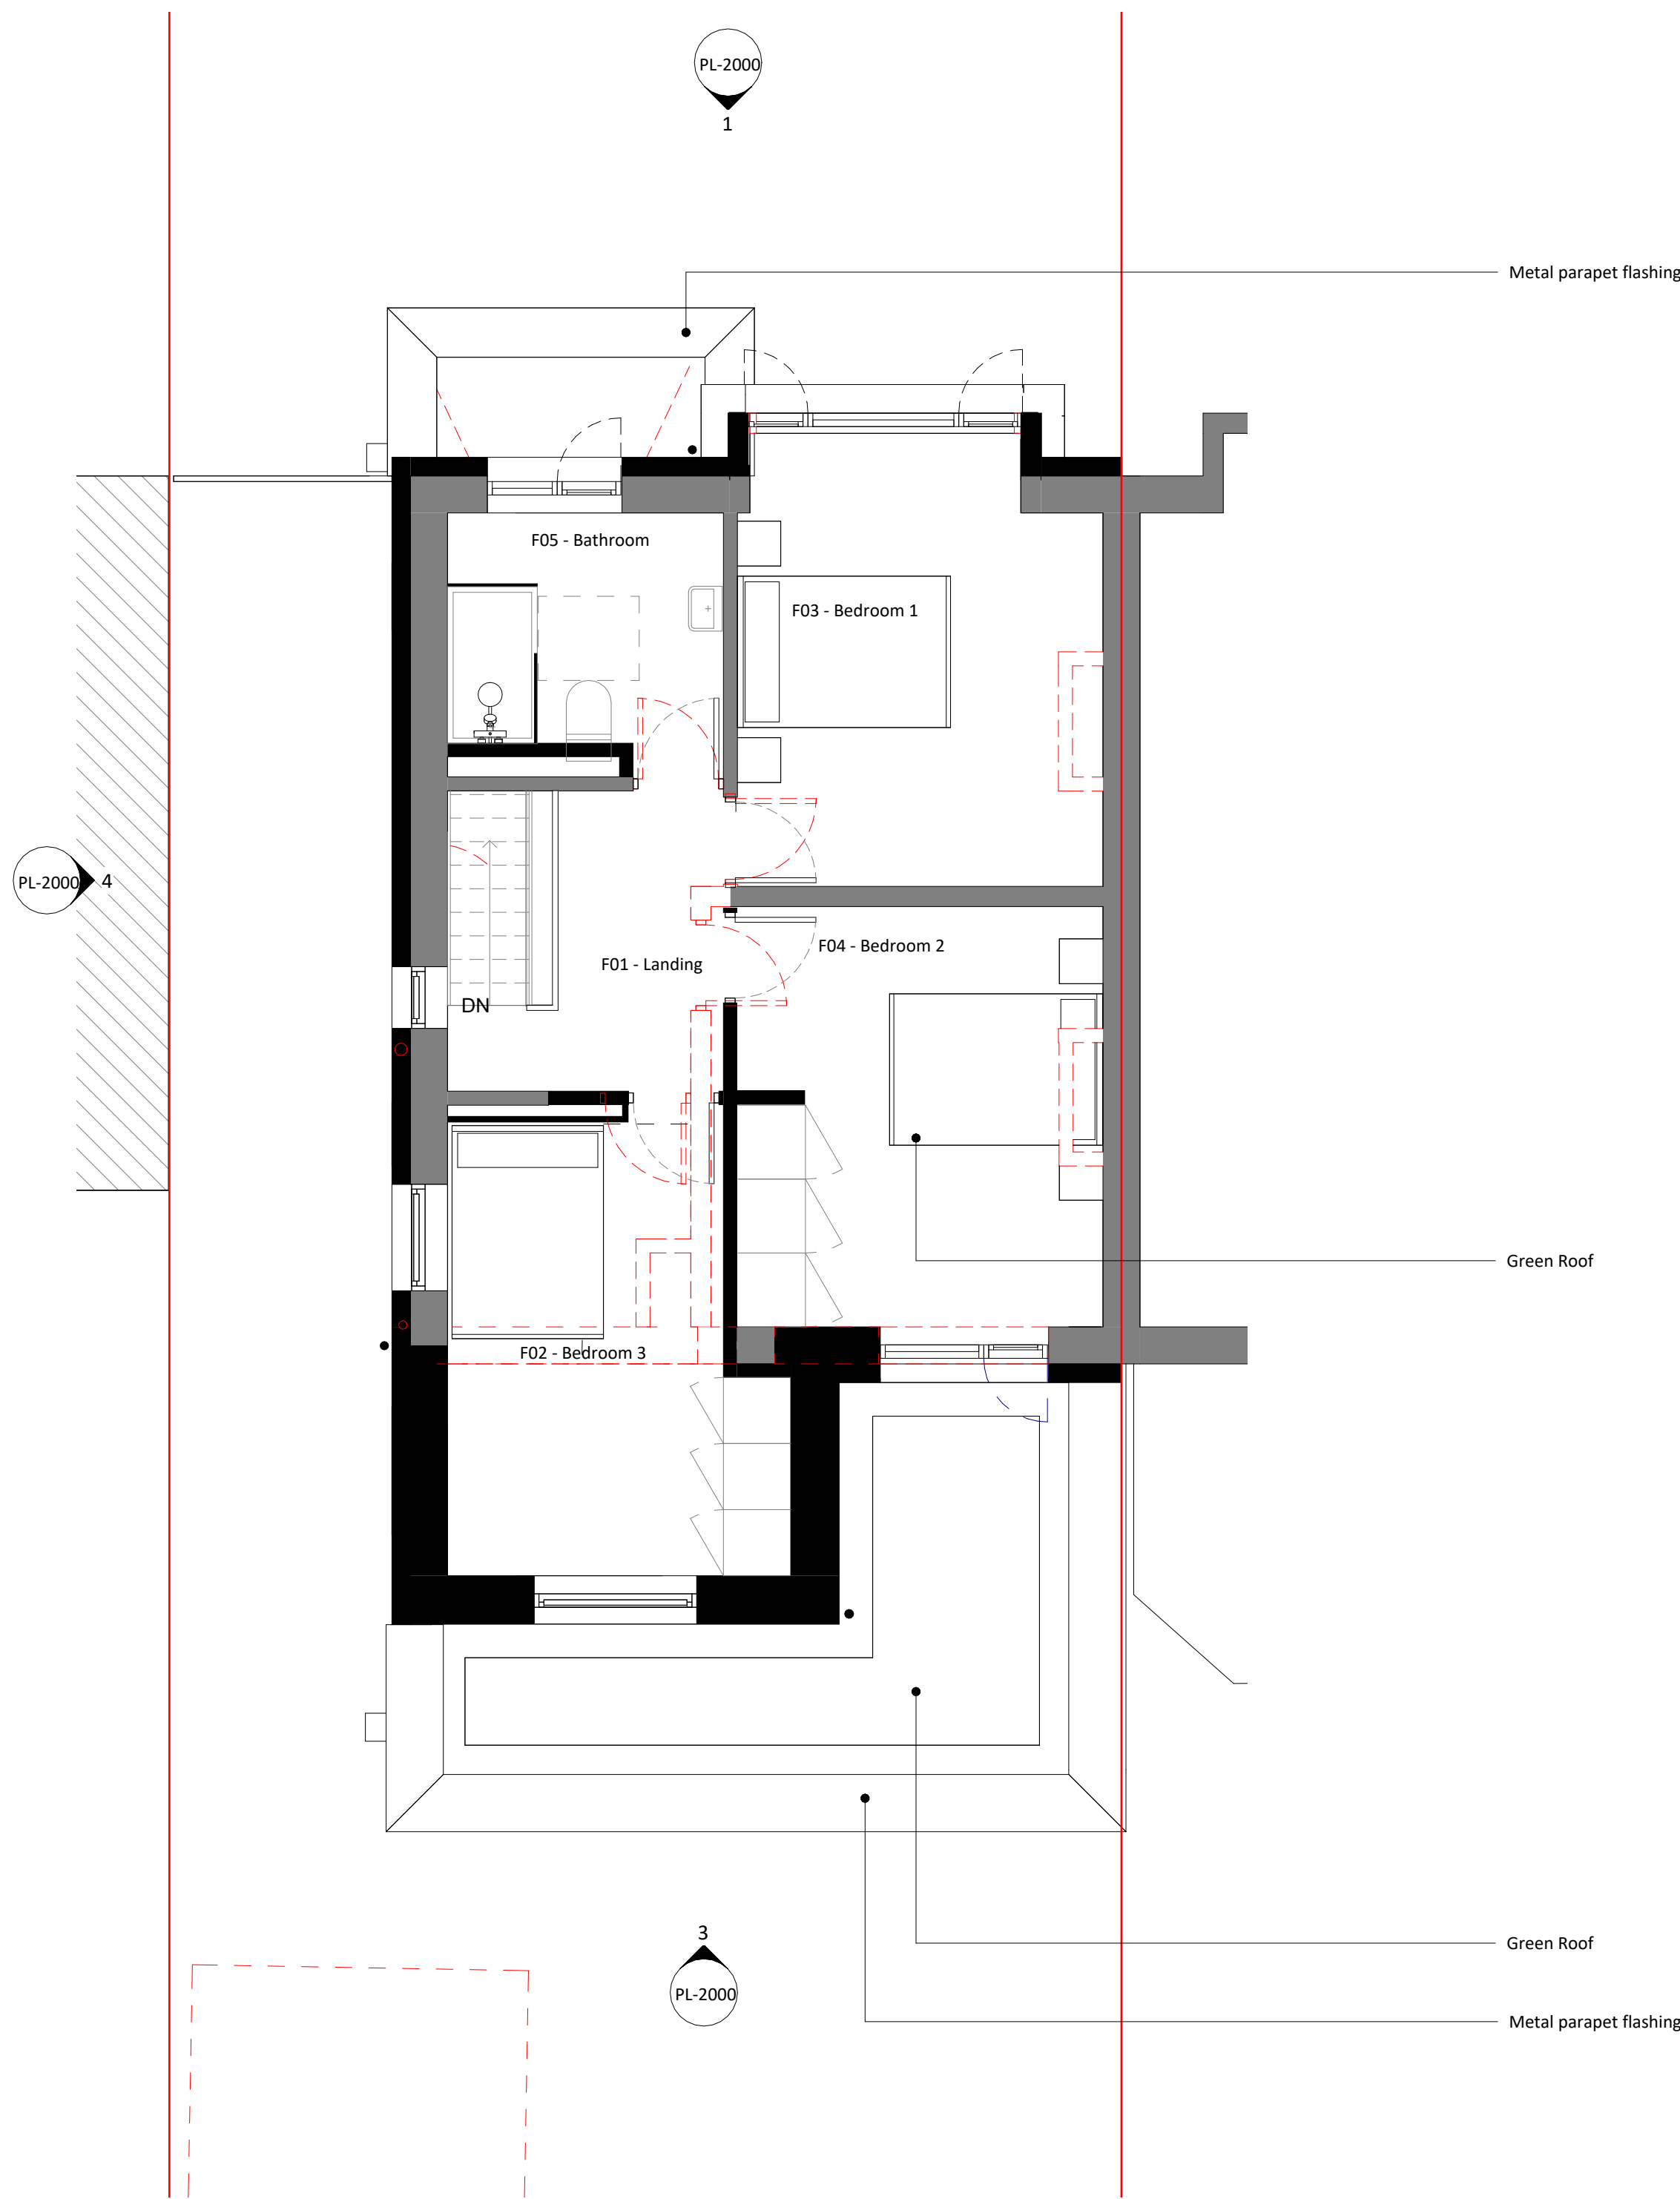

2 Proposed First Floor Plan
1 : 50