



LAND OFF DUMERS LANE, RADCLIFFE

general notes:
do not scale the drawing.
all dimensions to be checked on site prior to commencement of work and any
discrepancy shall be immediately reported and resolved prior to work commencing.
this drawing is to be read in conjunction with all relevant drawings and
specifications relating to the job whether or not indicated on the drawing.
copyright reserved to mck associates ltd. and this drawing may not be used or
reproduced without prior written consent.

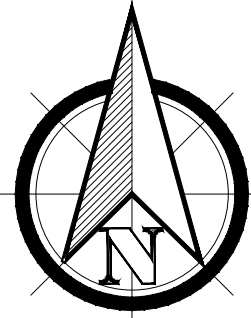

KEY

- Indicative location of PV panels
- Air source heat pump location

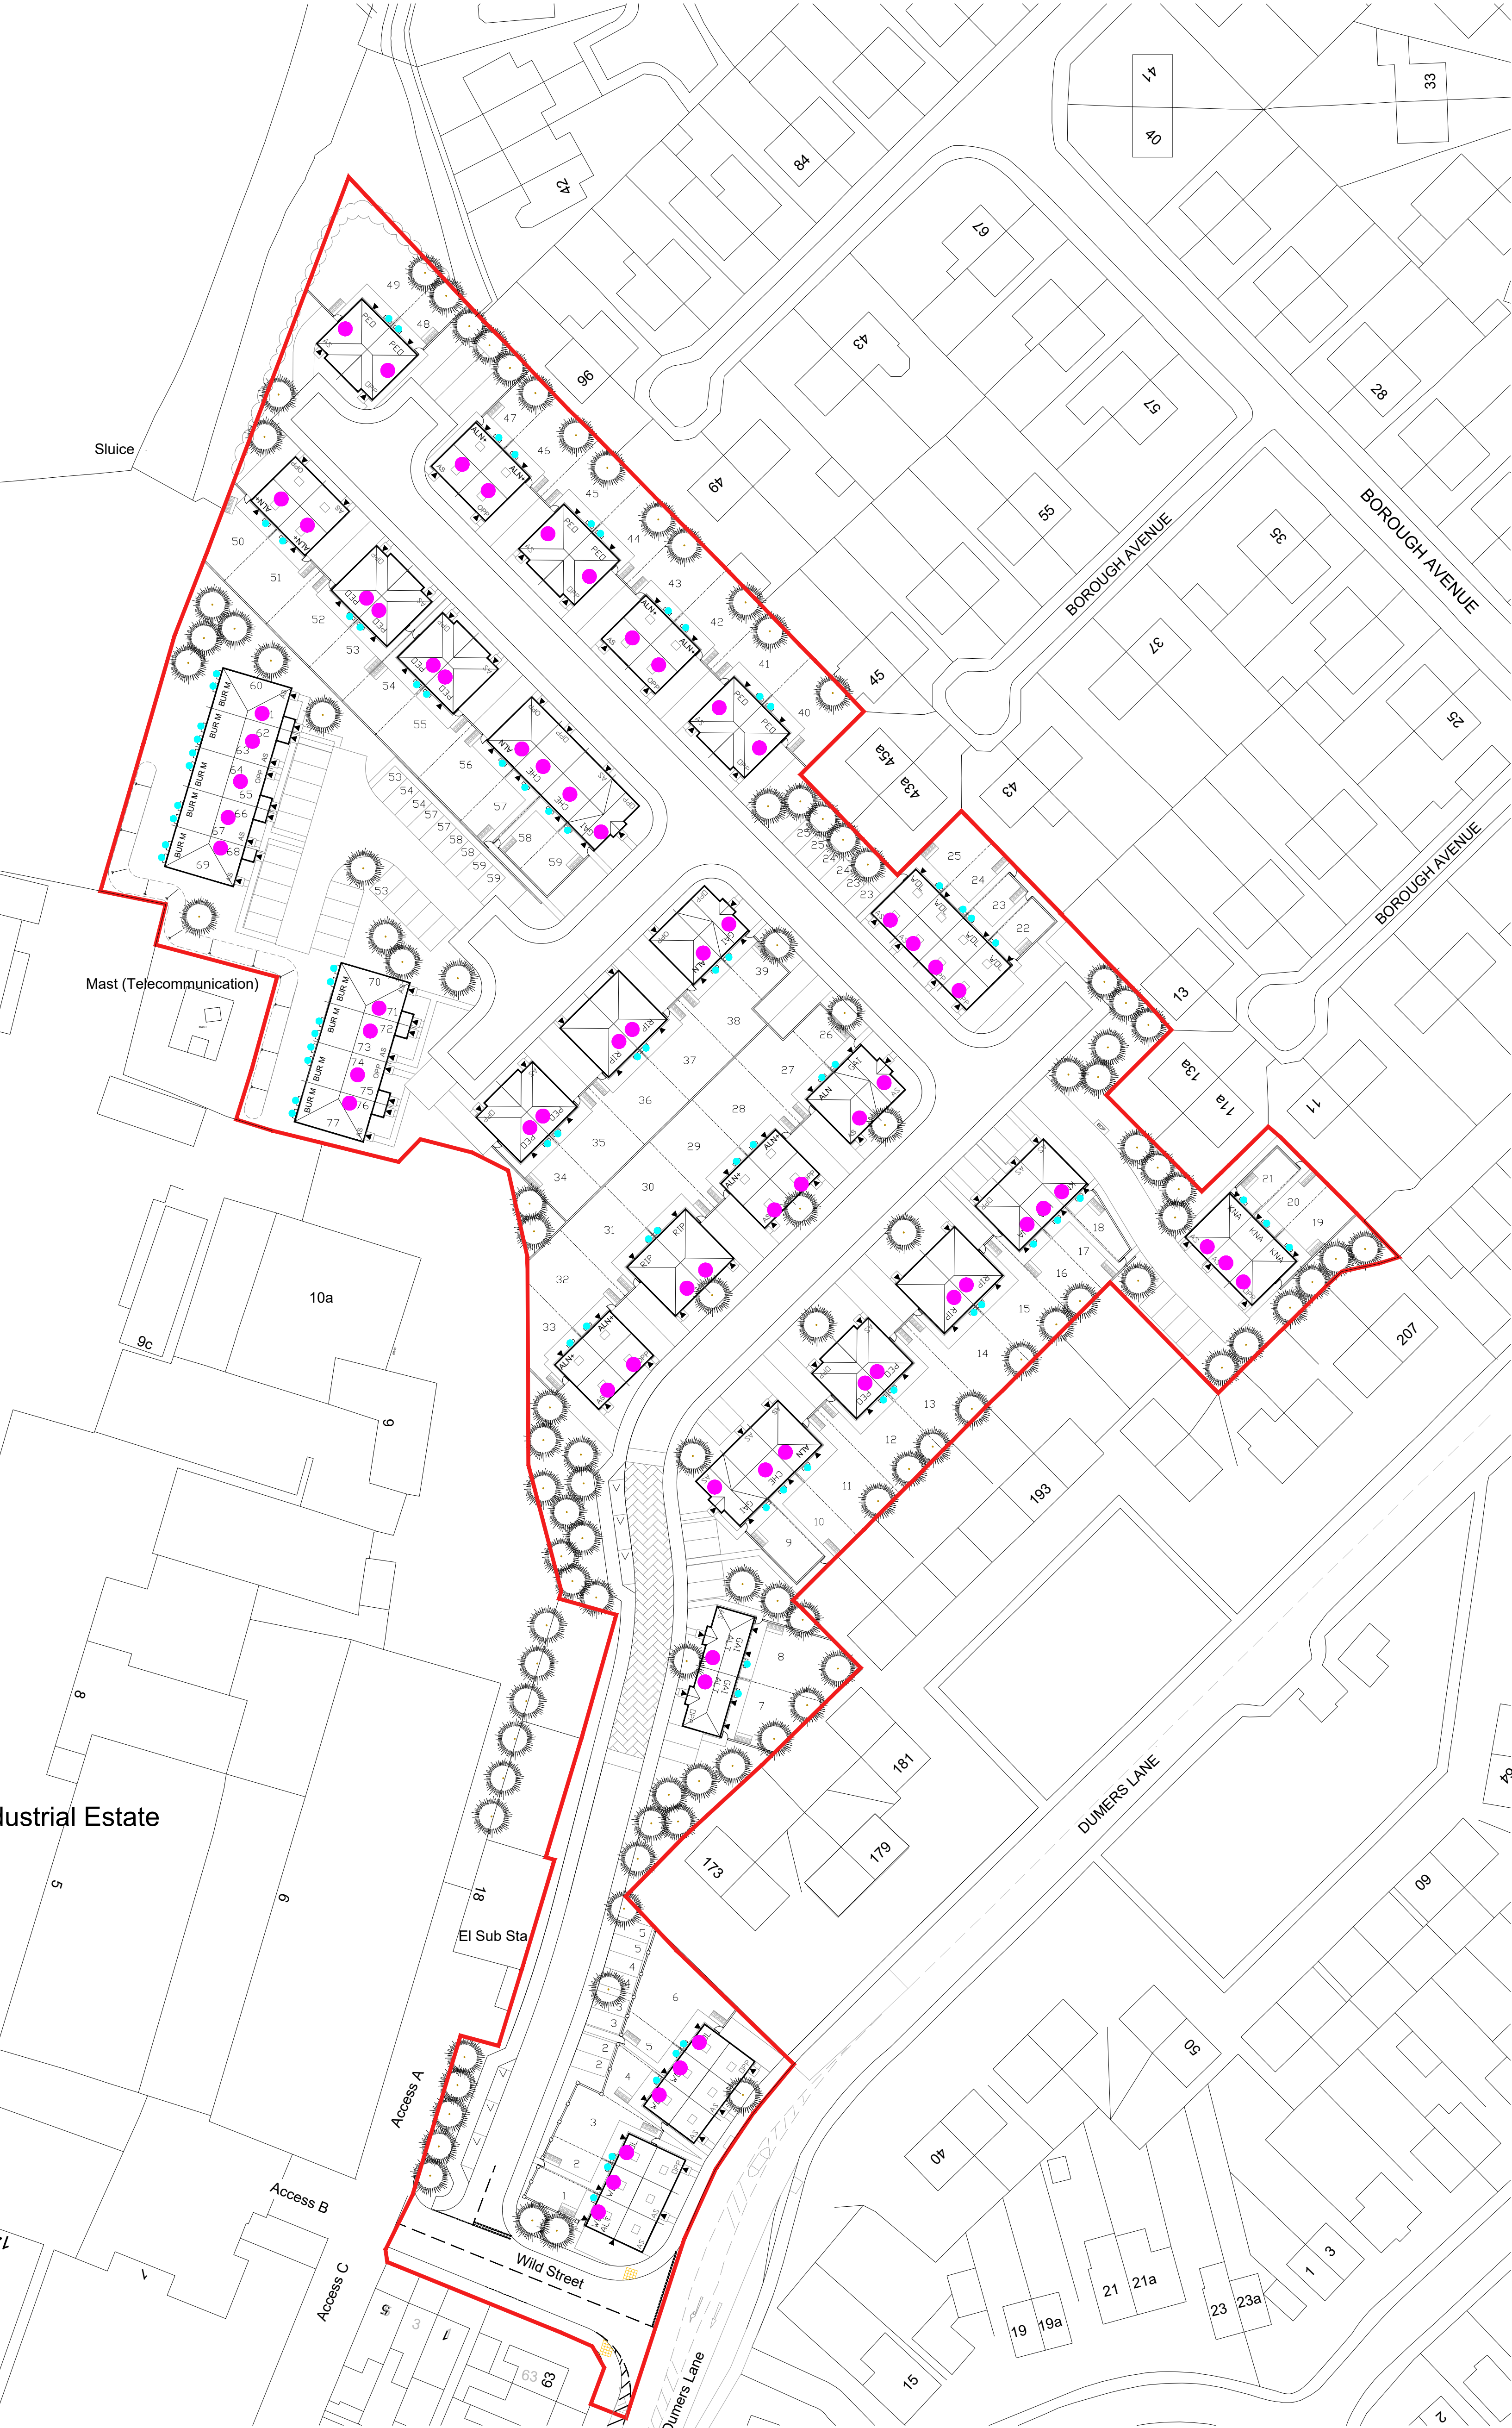

Rev: Date By Description

Client:



Project:
BEALEY IND EST
RADCLIFFE

Drawing Title:
PV Panel and Air Source Heat Pump Layout

Drawn: RD	Checked:	Scale: 1:500	Date: AUG 2025
Job No: 1025	Drawing No: EVCP01	Rev: -	