

FOR GUIDANCE PURPOSES ONLY

Approximate Site Boundary

Dynamic Sample Boreholes

Historical Reservoir (1890-1956)

Made Ground Depth bgl

0.00 - 0.25

0.25 - 0.50

0.50 - 0.75

0.75 - 1.00

1.00 - 1.25

1.25 - 1.50


1.50 - 1.75

1.75 - 2.00

2.00 - 2.25

2.25 - 2.50

2.50 - 2.75

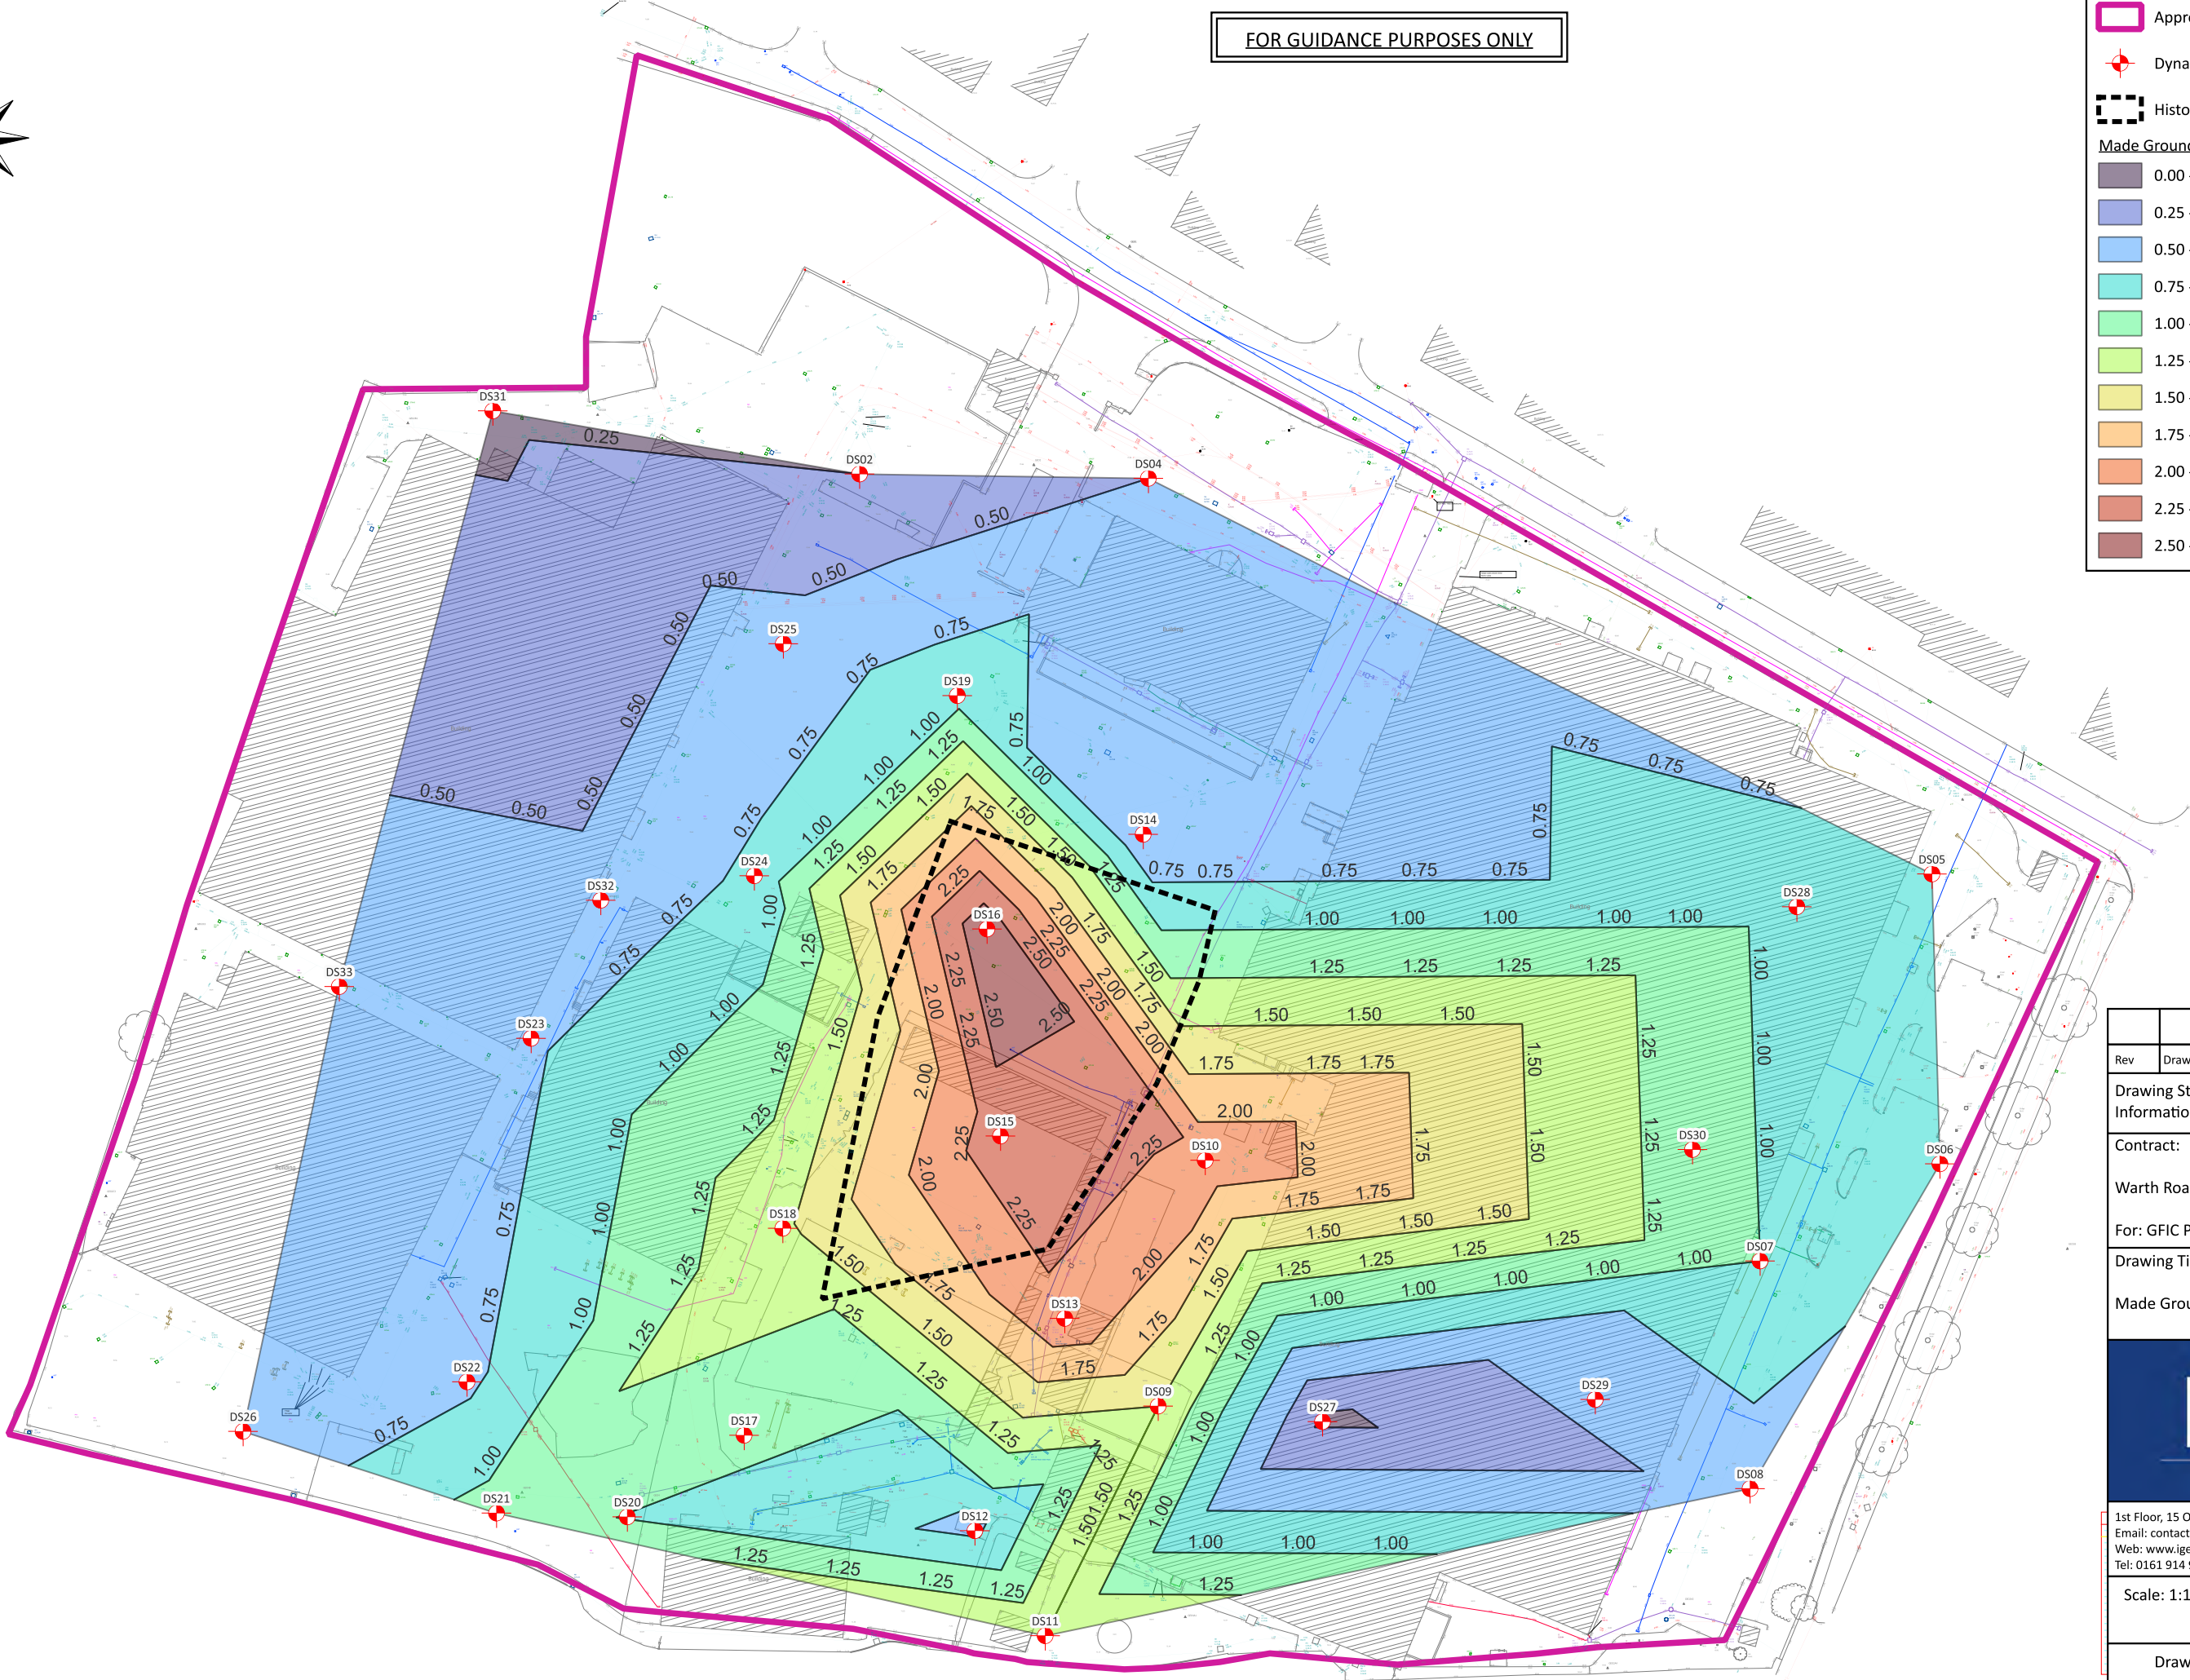

Rev	Drawn	Date	Description
Drawing Status: Information			
Contract:			
Warth Road, Bury			
For: GFIC Properties Ltd			
Drawing Title:			
Made Ground Depth (m bgl)			
IGEconsulting			
1st Floor, 15 Oxford Court, Manchester, M2 3WQ Email: contact@igeconsulting.co.uk Web: www.igeconsulting.co.uk Tel: 0161 914 9170			
Scale: 1:1000 @A3		Date: Sept 2023	
Drawn: JH		Checked: AE	
Contract No.		Drawing No.	
3972		SI-08	P1

