



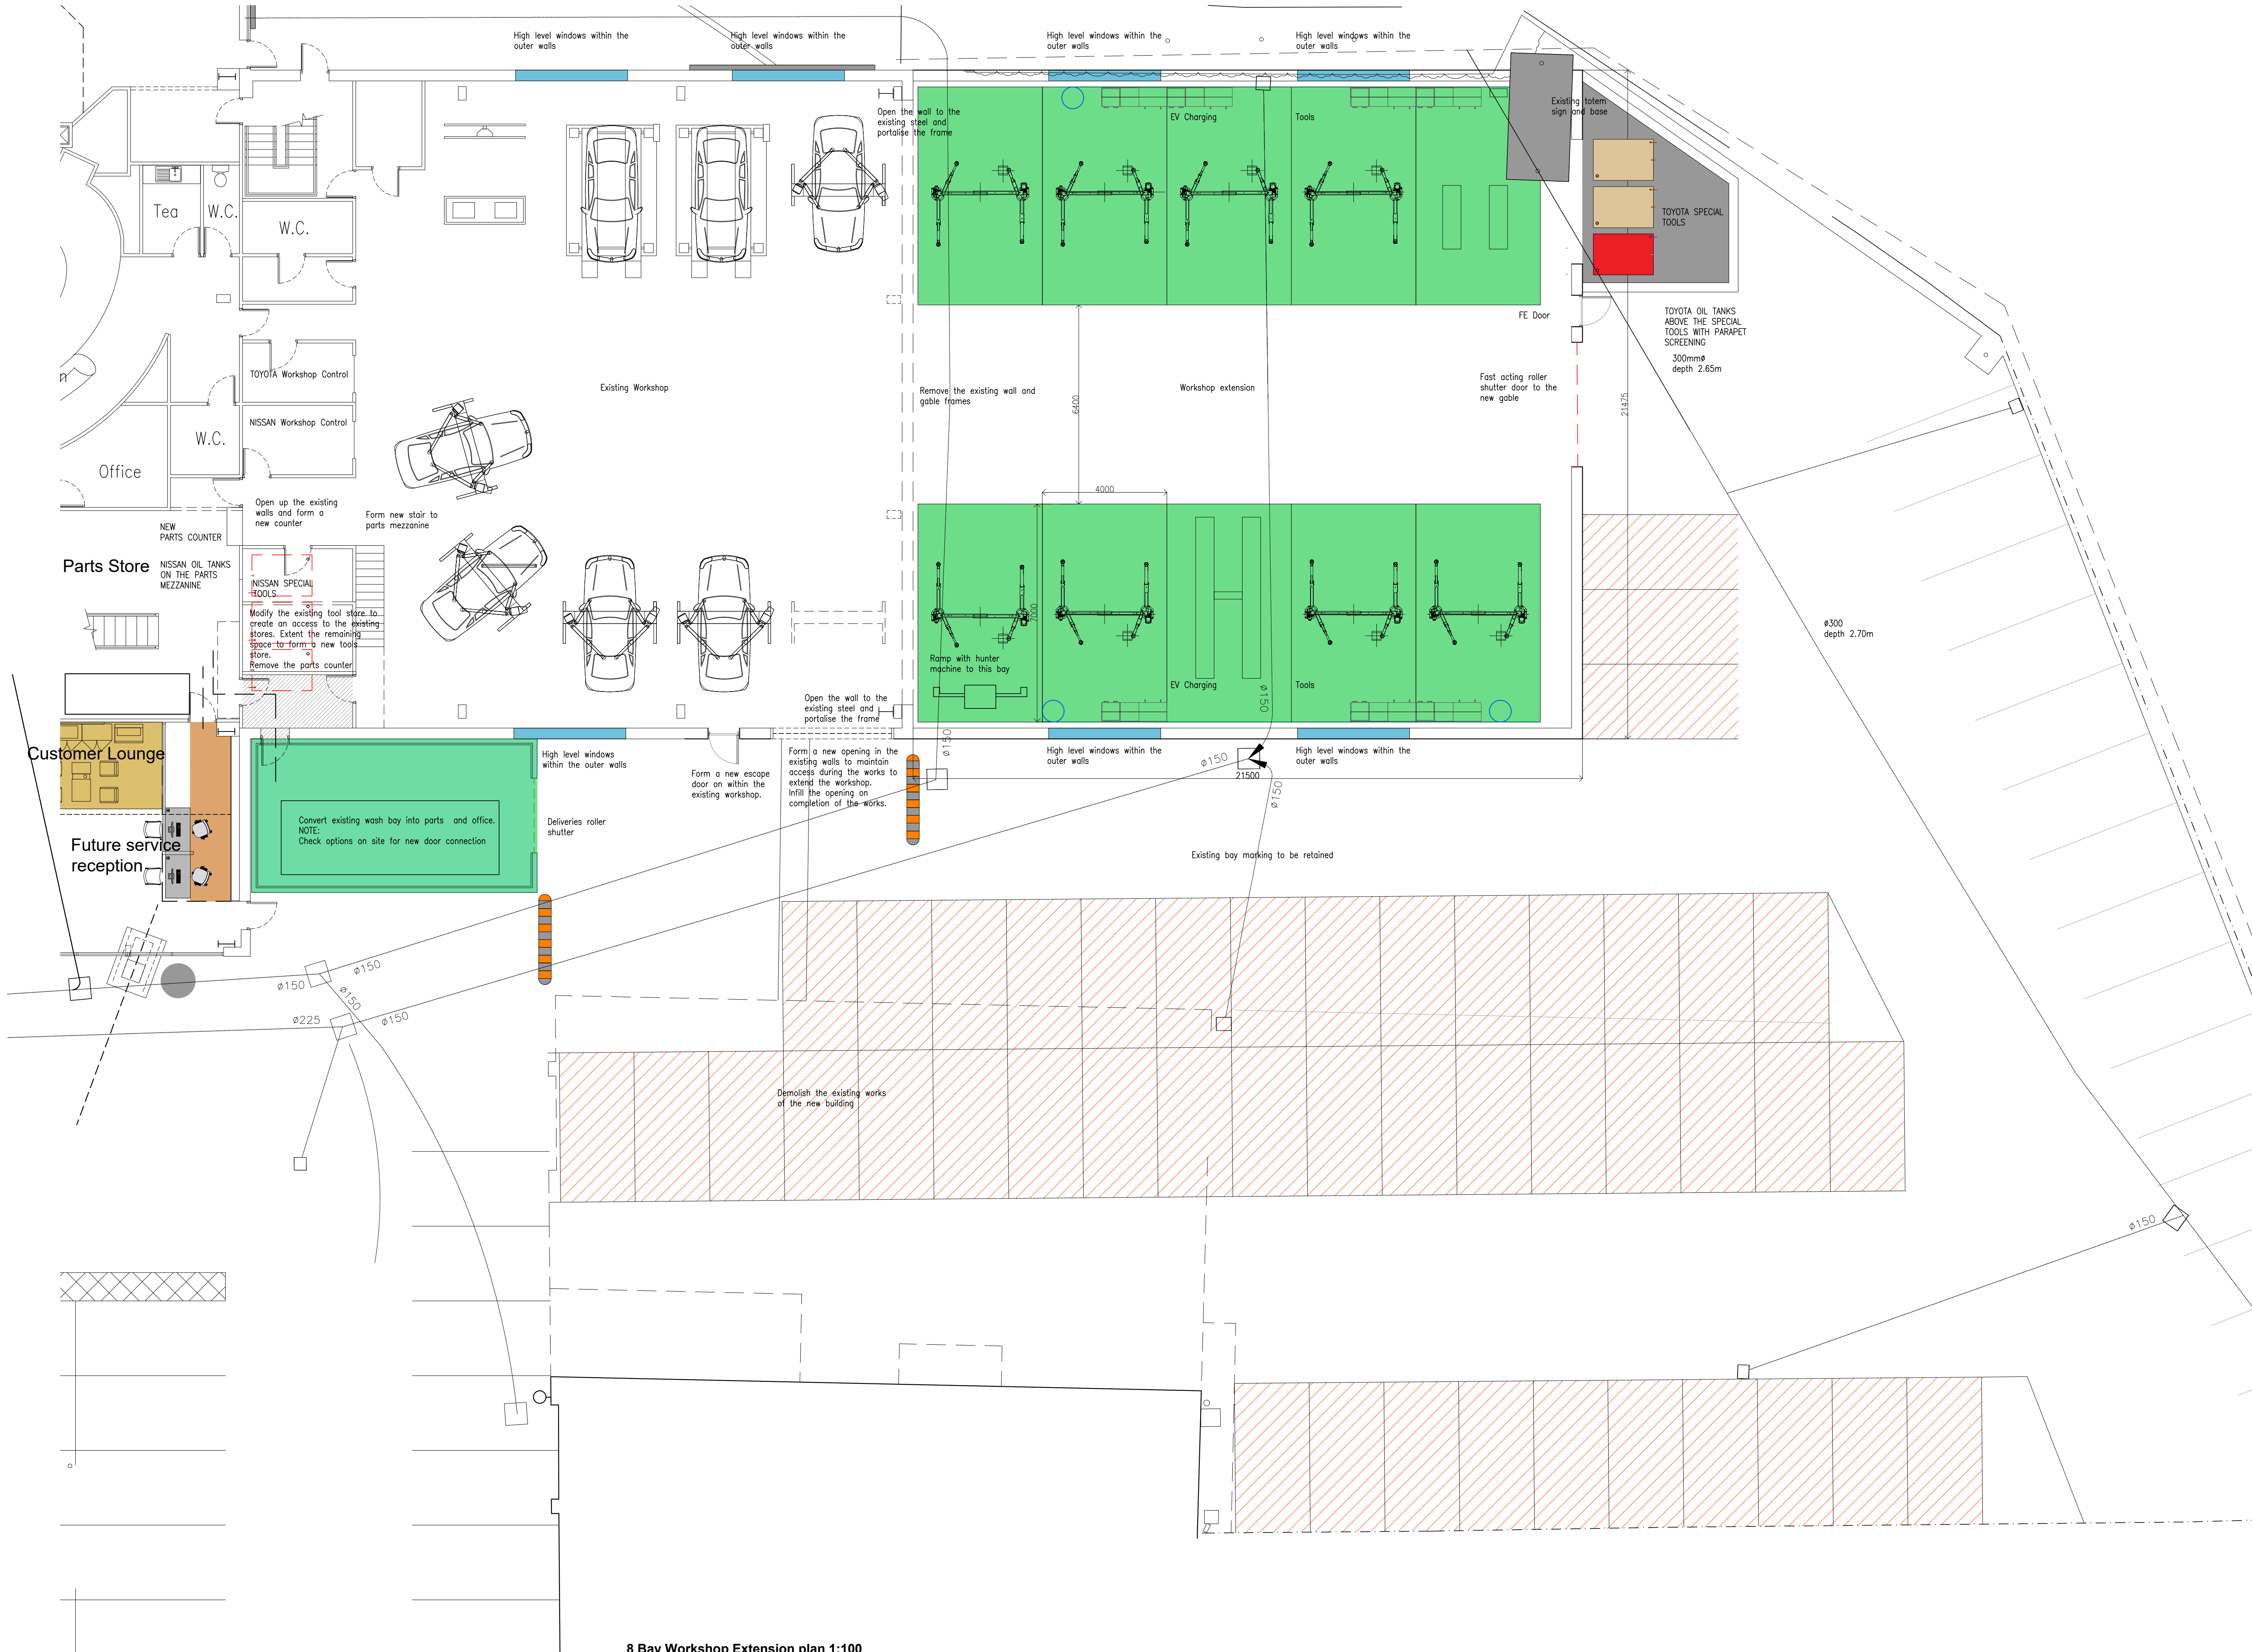

8 Bay Workshop Extension plan 1:100

04	Drain survey added	Mar 2023
03	Updated as meeting	Oct 2022
02	Updated lifts	Sep 2022
01	Update as per emails	Jun 2022
Rev	Description	Date

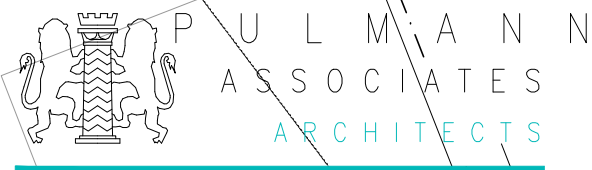

W W P U L M A N N A S S O C I A T E S
01706 651012 0161 427 9111 e mail@pulmann.com
Bridge House 18A Bridge Street Milnrow Lancashire OL16 3ND

Planning

Project: Nissan Bury
Client: RRG Group Ltd
Site: Bolton Street
Bury
BL9 0EY

Drawing:	Sketch scheme#4
Drg No:	M22-04-S004
Rev:	04
Scale:	1:100
Paper:	A1
Date:	Jun 2022