


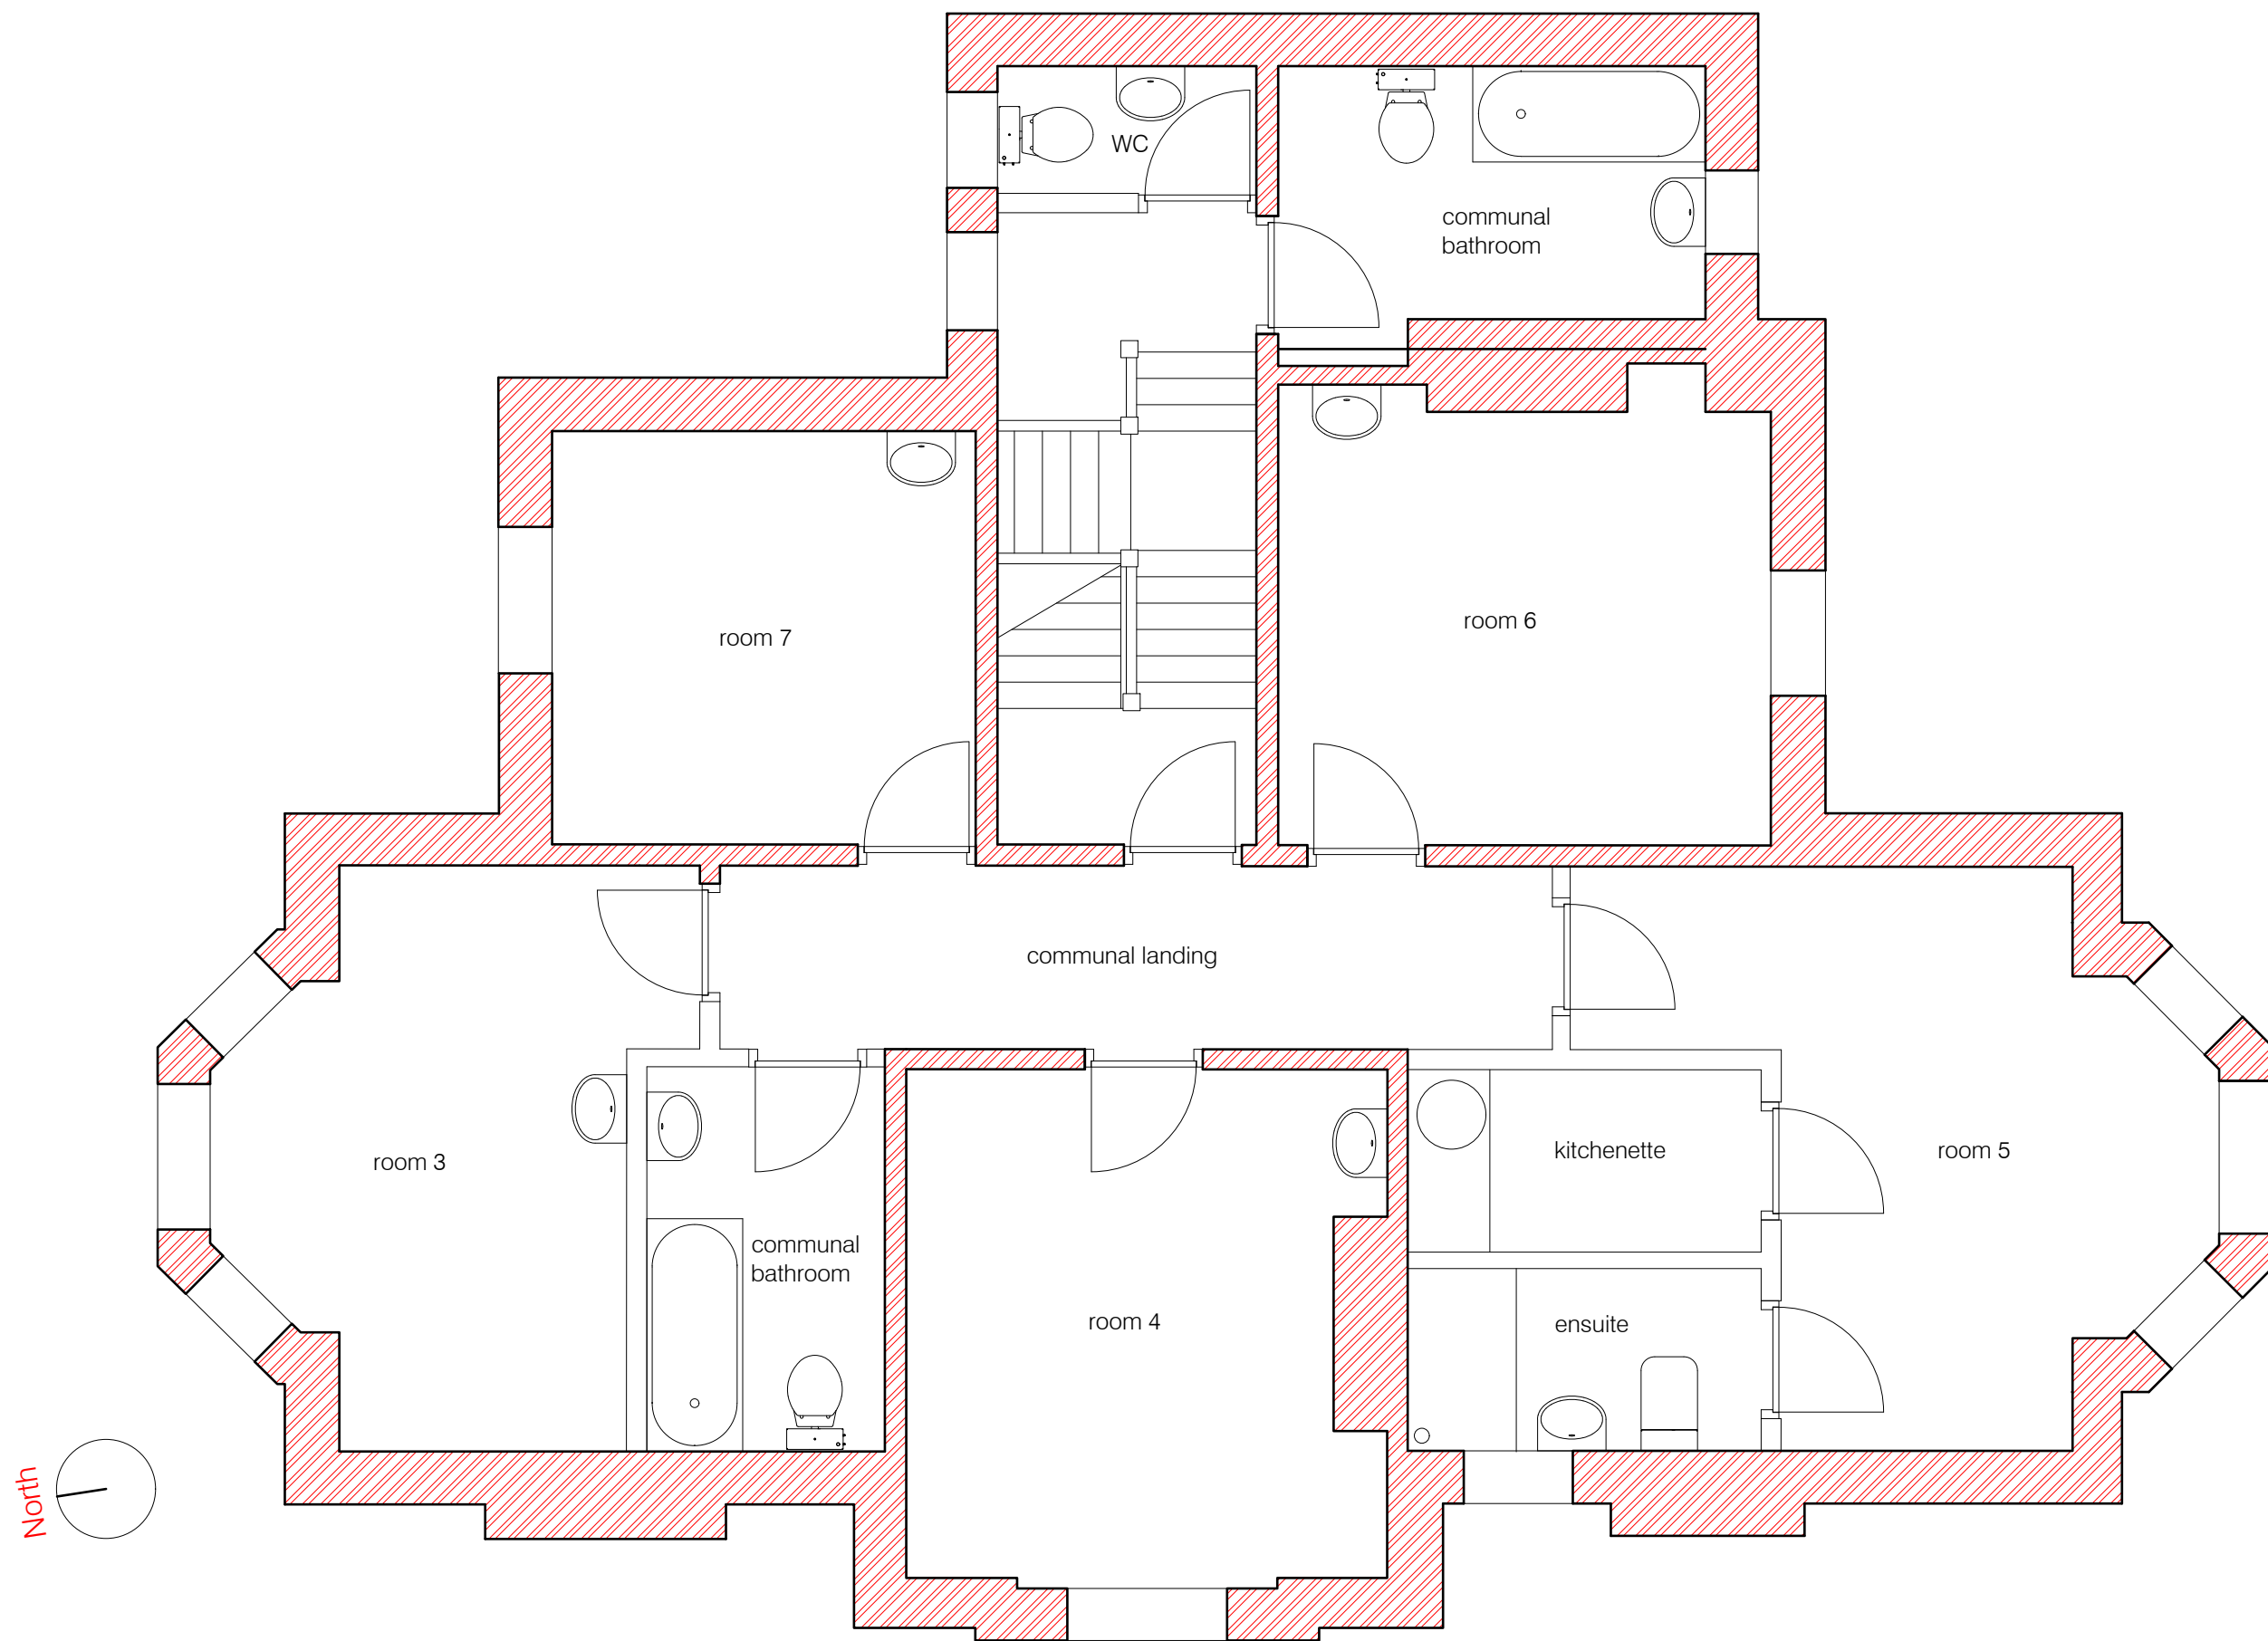

Existing First Floor Plan 1:50 @ A3 - Gross Internal Area = 101.7m²

