



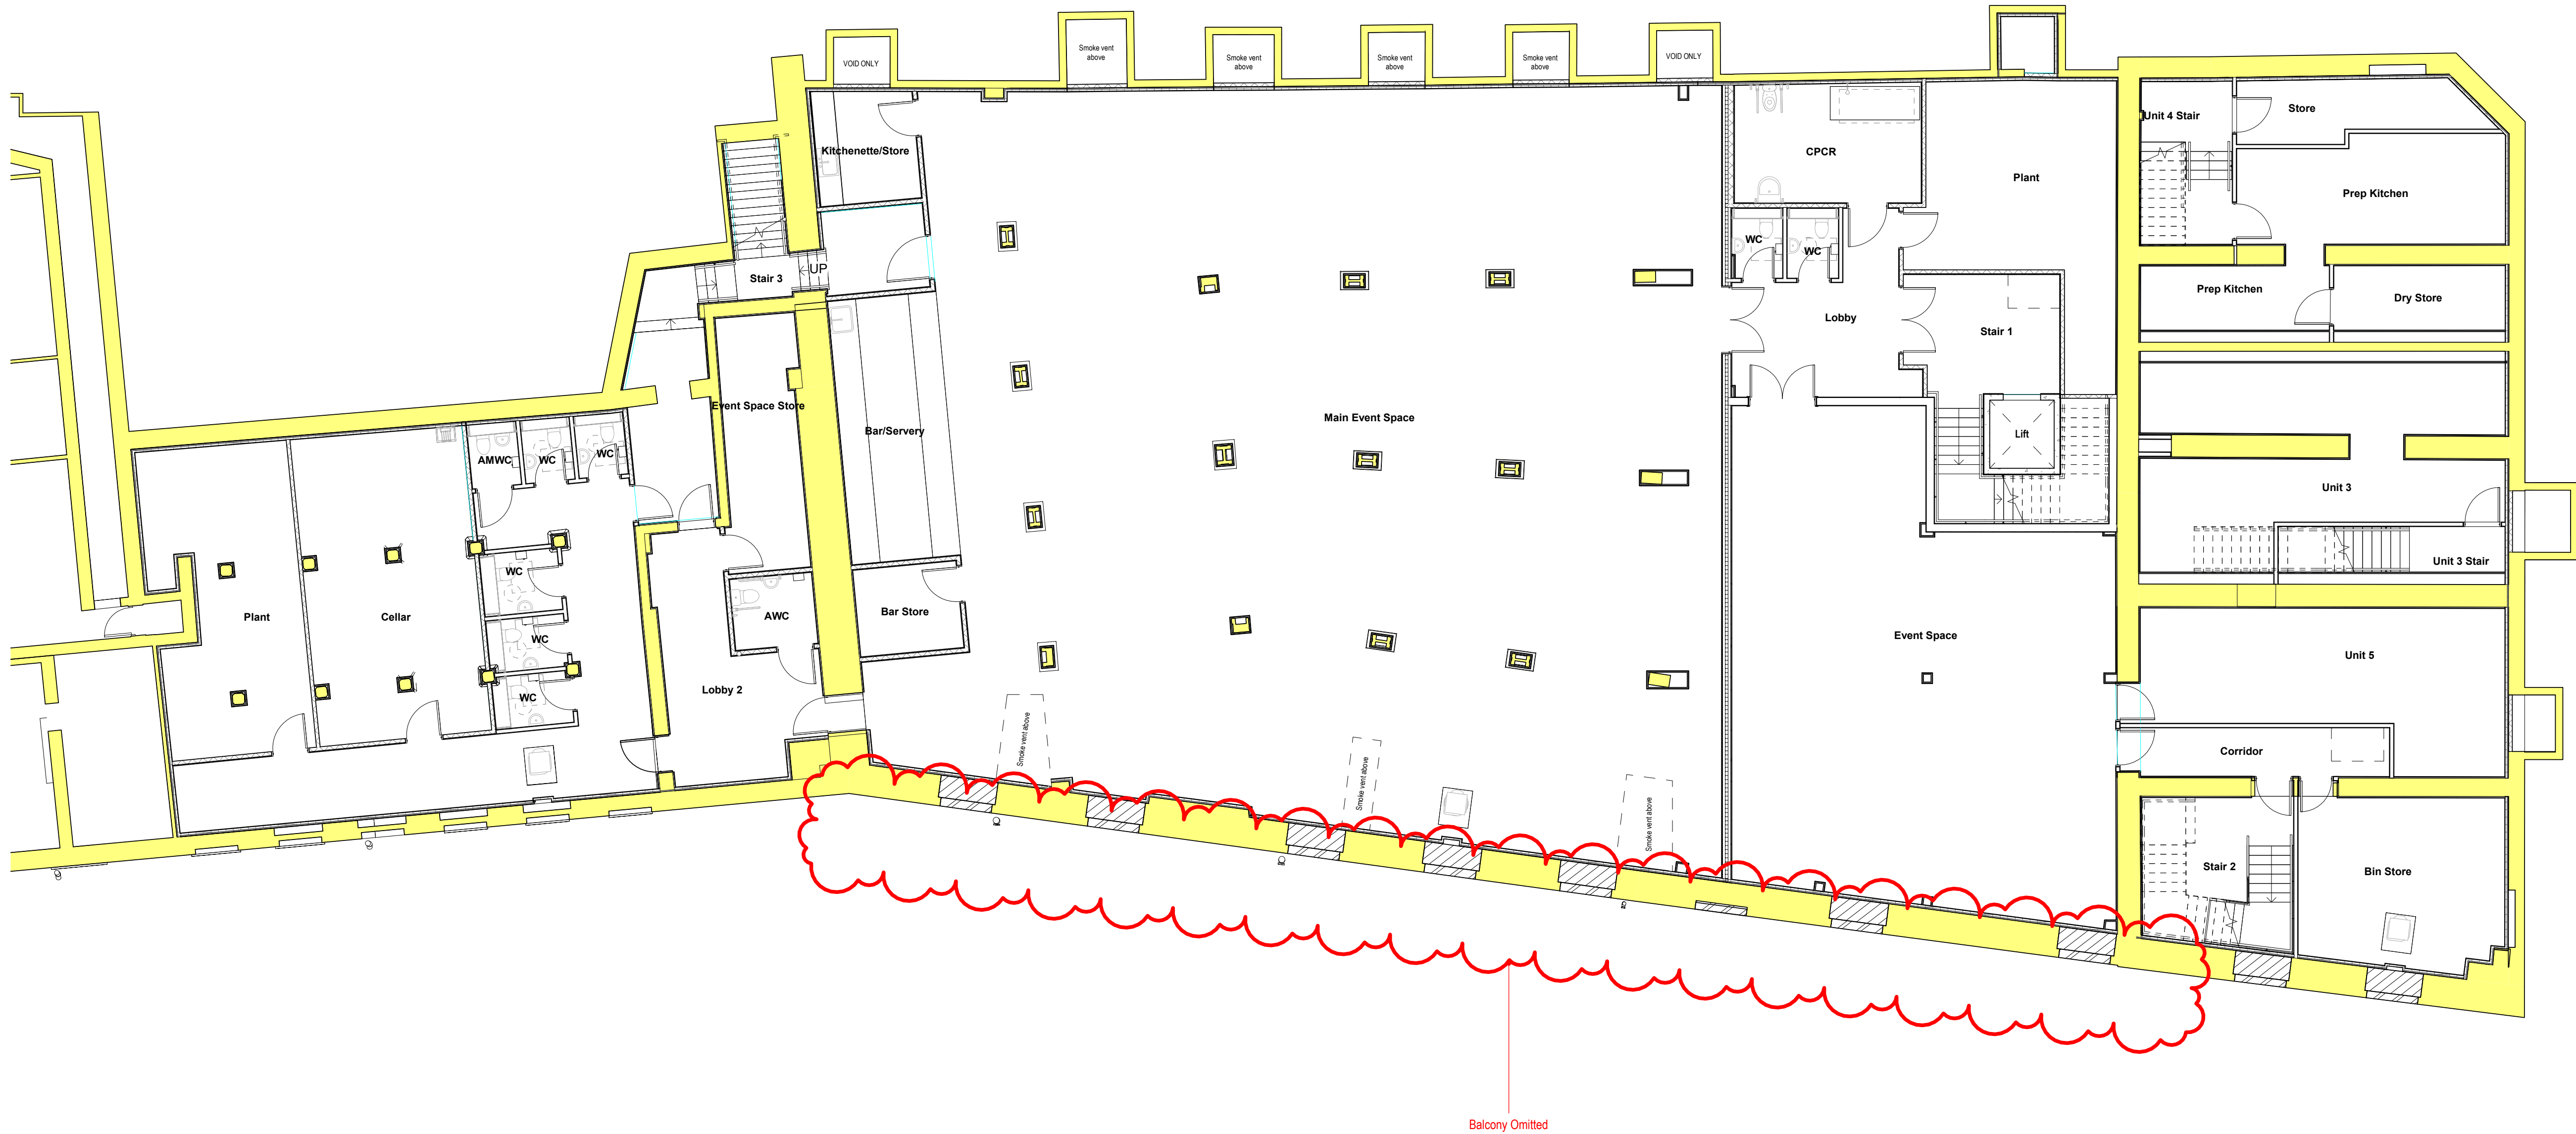

Level B1 Planning
1 : 100

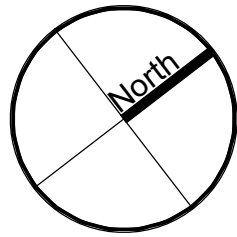

Notes
The Contractor is to check all dimensions and conditions on site before commencing. Do not scale from this drawing.
This drawing remains the copyright of POZZONI Architecture Ltd.

Scale Bars		TO BE USED ONLY AS GUIDANCE			
1:100	mm	0	1000	2000	3000
1:200	mm	0	1000	2000	3000
1:500	m	0	10	20	30
1:1250	m	0	10	20	30

P12	Non-Material Amendment - Balcony Omitted.	MBR	09.02.24
P11	Issued for Planning.	DY	23.02.23
P10	Columns omitted and grid lines added.	DY	07.02.23
P09	Stage 3 issue	AT	14.10.22
P08	General Layout Updates	AT	09.09.22
P07	Sanitaryware indicated.	DAS	17.08.22
P06	General updates to comments	LM	12.08.22
P05	Updated - new sections added	LM	29.07.22
P04	Updated to suit fire strategy. Stair 1 width reduced. Sliding door to minor event space changed to side hung. New door width between main event space and WCs widened.	DAS	23.06.22
P03	Stair 3 lobby width increased. Stair 1 lobby layout revised	SS	09.06.22
P02	Smoke vents redistributed.	DAS	16.02.22
P01	Additional WCs and bar/servery shown.	DAS	15.02.22

Rev	Description	By	Date
Vinci Construction UK Ltd			
Radcliffe Market Chambers & Basement			
Planning - GA Floor Plan - Basement			
Rev	POZ	Rev	P12
Date	03/07/23	Scale	1 : 100
DM	TT	S2	
Planning	Tender	Construction	
Design	Contract	Construction Record	

pozzoni

Woodville House
2 Woodville Road
Altrincham
WA14 2FH
+44 161 928 7848
www.pozzoni.co.uk
architects@pozzoni.co.uk