

Notes
The Contractor is to check all dimensions and conditions on site before commencing. Do not scale from this drawing.
This drawing remains the copyright of POZZONI Architecture Ltd.

Scale Bars TO BE USED ONLY AS GUIDANCE


1:100	mm	1:100	mm	1:100	mm	1:100	mm
1:200	mm	1:200	mm	1:200	mm	1:200	mm
1:500	mm	1:500	mm	1:500	mm	1:500	mm
1:1000	m	1:1000	m	1:1000	m	1:1000	m

KEYPLAN
Indicative Roof Types

ROOF 1,2 & 3: GF Terrace, Market Hall & 2nd Floor Plant Area (TBC)
Concrete Pavers, on spacers, on Enertherm WCL, on 180mm Enertherm XPS, on Permat'EC channel waterproofing, on Reinforced concrete slab to S ENG details.
All to achieve a minimum U' value of 0.18W/m²K

ROOF 4: 2nd Floor Roof (TBC)
WOL Absorbent PVC, on 120mm IKO Enertherm ALU insulation, on Spectralvap PE Air & Vapour Control Layer, on Metal decking and rebarbed slab to 18, all to SE details.
All to achieve a minimum U' value of 0.18W/m²K

ROOF 5: Chambers Building Roof (TBC)
Slate tiles on s/s treated rafters, on breathable sarking felt, on s/s treated rafters to roof specialists design, 50 mm minimum ventilation to be maintained between insulation and roof underlay, 60mm Kingspan Kooltherm K107 between rafters, 50.5mm Kingspan Kooltherm K118 insulated plasterboard fixed to underside of rafters with plaster skim finish. All to achieve a minimum U' value of 0.18W/m²K

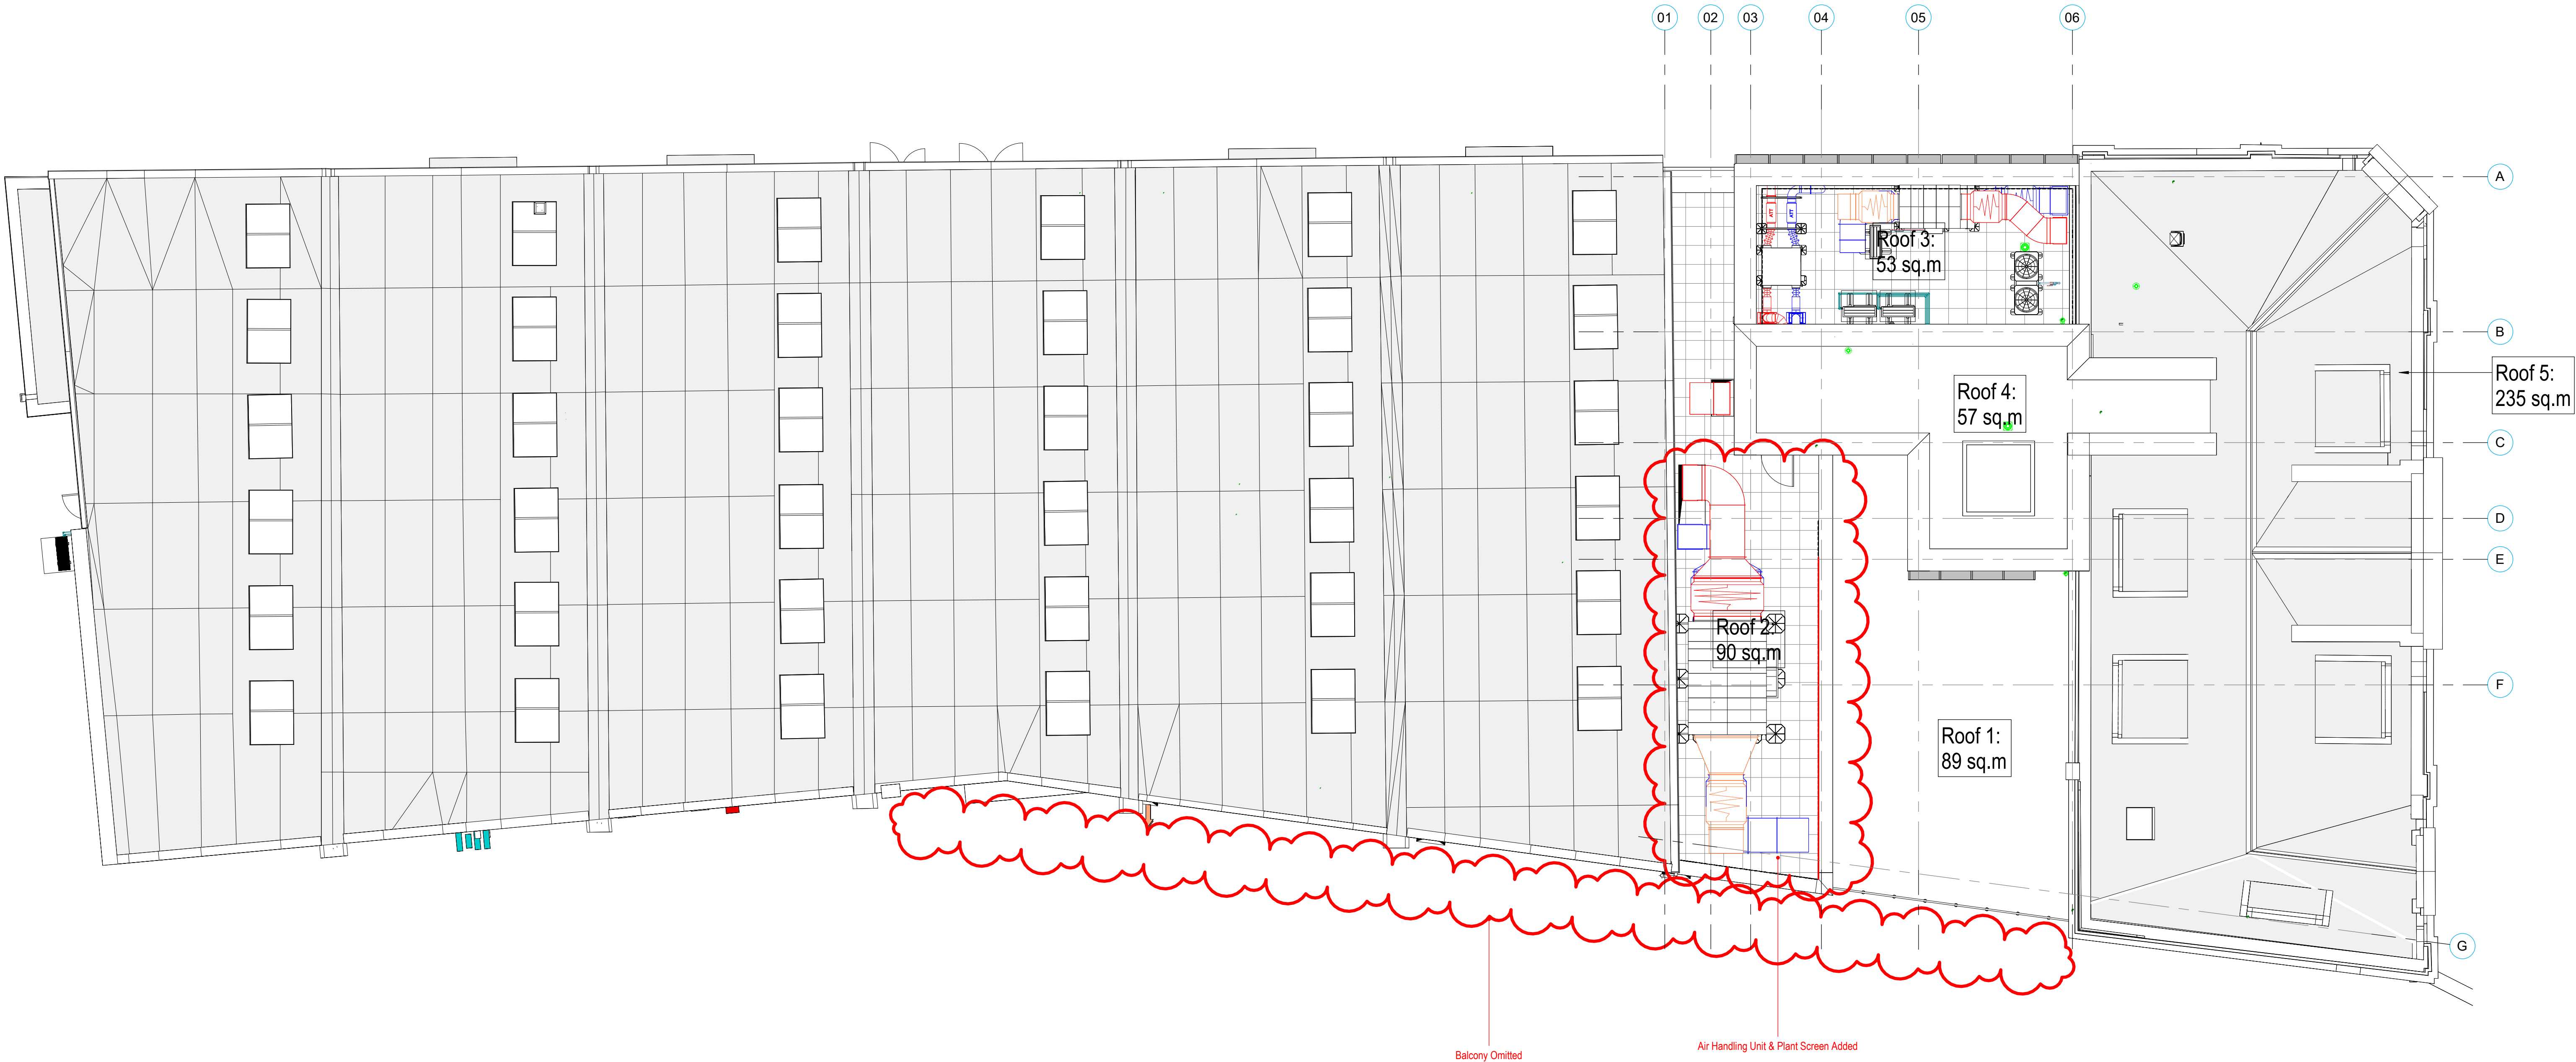

Level R1 - Planning GA Floor Plan - Roof
1 : 100

PO8	Non-Material Amendment - Balcony omitted, Air Handling Unit added	MBR	09.02.24
PO7	Issued for Planning	DT	23.02.23
PO6	Updated to suit client comment. Balcony reduced in length.	DAS	10.01.23
PO5	Stage 3 issue	AT	14.10.22
PO4	General Layout Updates	AT	09.09.22
PO3	Key Updated	DAS	17.08.22
PO2	General updates to comments	LM	12.08.22
PO1	Indicative roof types added	SS	15.06.22
Rev	Description	By	Date
Client	Vinci Construction UK Ltd		
Project	Radcliffe Market Chambers & Basement		
Discipline	Planning - GA Floor Plan - Roof		
Project Ref	P5860_1203	Project Ref	P08
Revision	RADHUB-POZ-ZZ-RF-DR-A-1203	Revision	@ A0
Date	02/10/22	Scale	1 : 100
Discipline	DM	Project	TT
Discipline	Planning	Project	S2
Discipline	Design	Project	Construction
Discipline	Design	Project	Record
pozzoni			
Woodville House 2 Woodville Road Atrichem WA14 2PL +44 161 828 7648 www.pozzoni.co.uk architect@pozzoni.co.uk			