


Notes
The Contractor is to check all dimensions and conditions on site before commencing. Do not scale from this drawing.
This drawing remains the copyright of POZZONI Architecture Ltd.

Scale	mm	ft	in
1:100	1mm	1/125ft	1/32in
1:200	2mm	1/62ft	1/16in
1:500	5mm	1/25ft	1/4in
1:1000	10mm	1/12ft	1/2in


KEY	
(E1)	Neat Box (E1)
(E2)	Sparrow Terrace (E2)
(E3)	Bat Brick (E3)
(E4)	Bat Brick (E4)



Planning North Elevation - Proposed
1:100

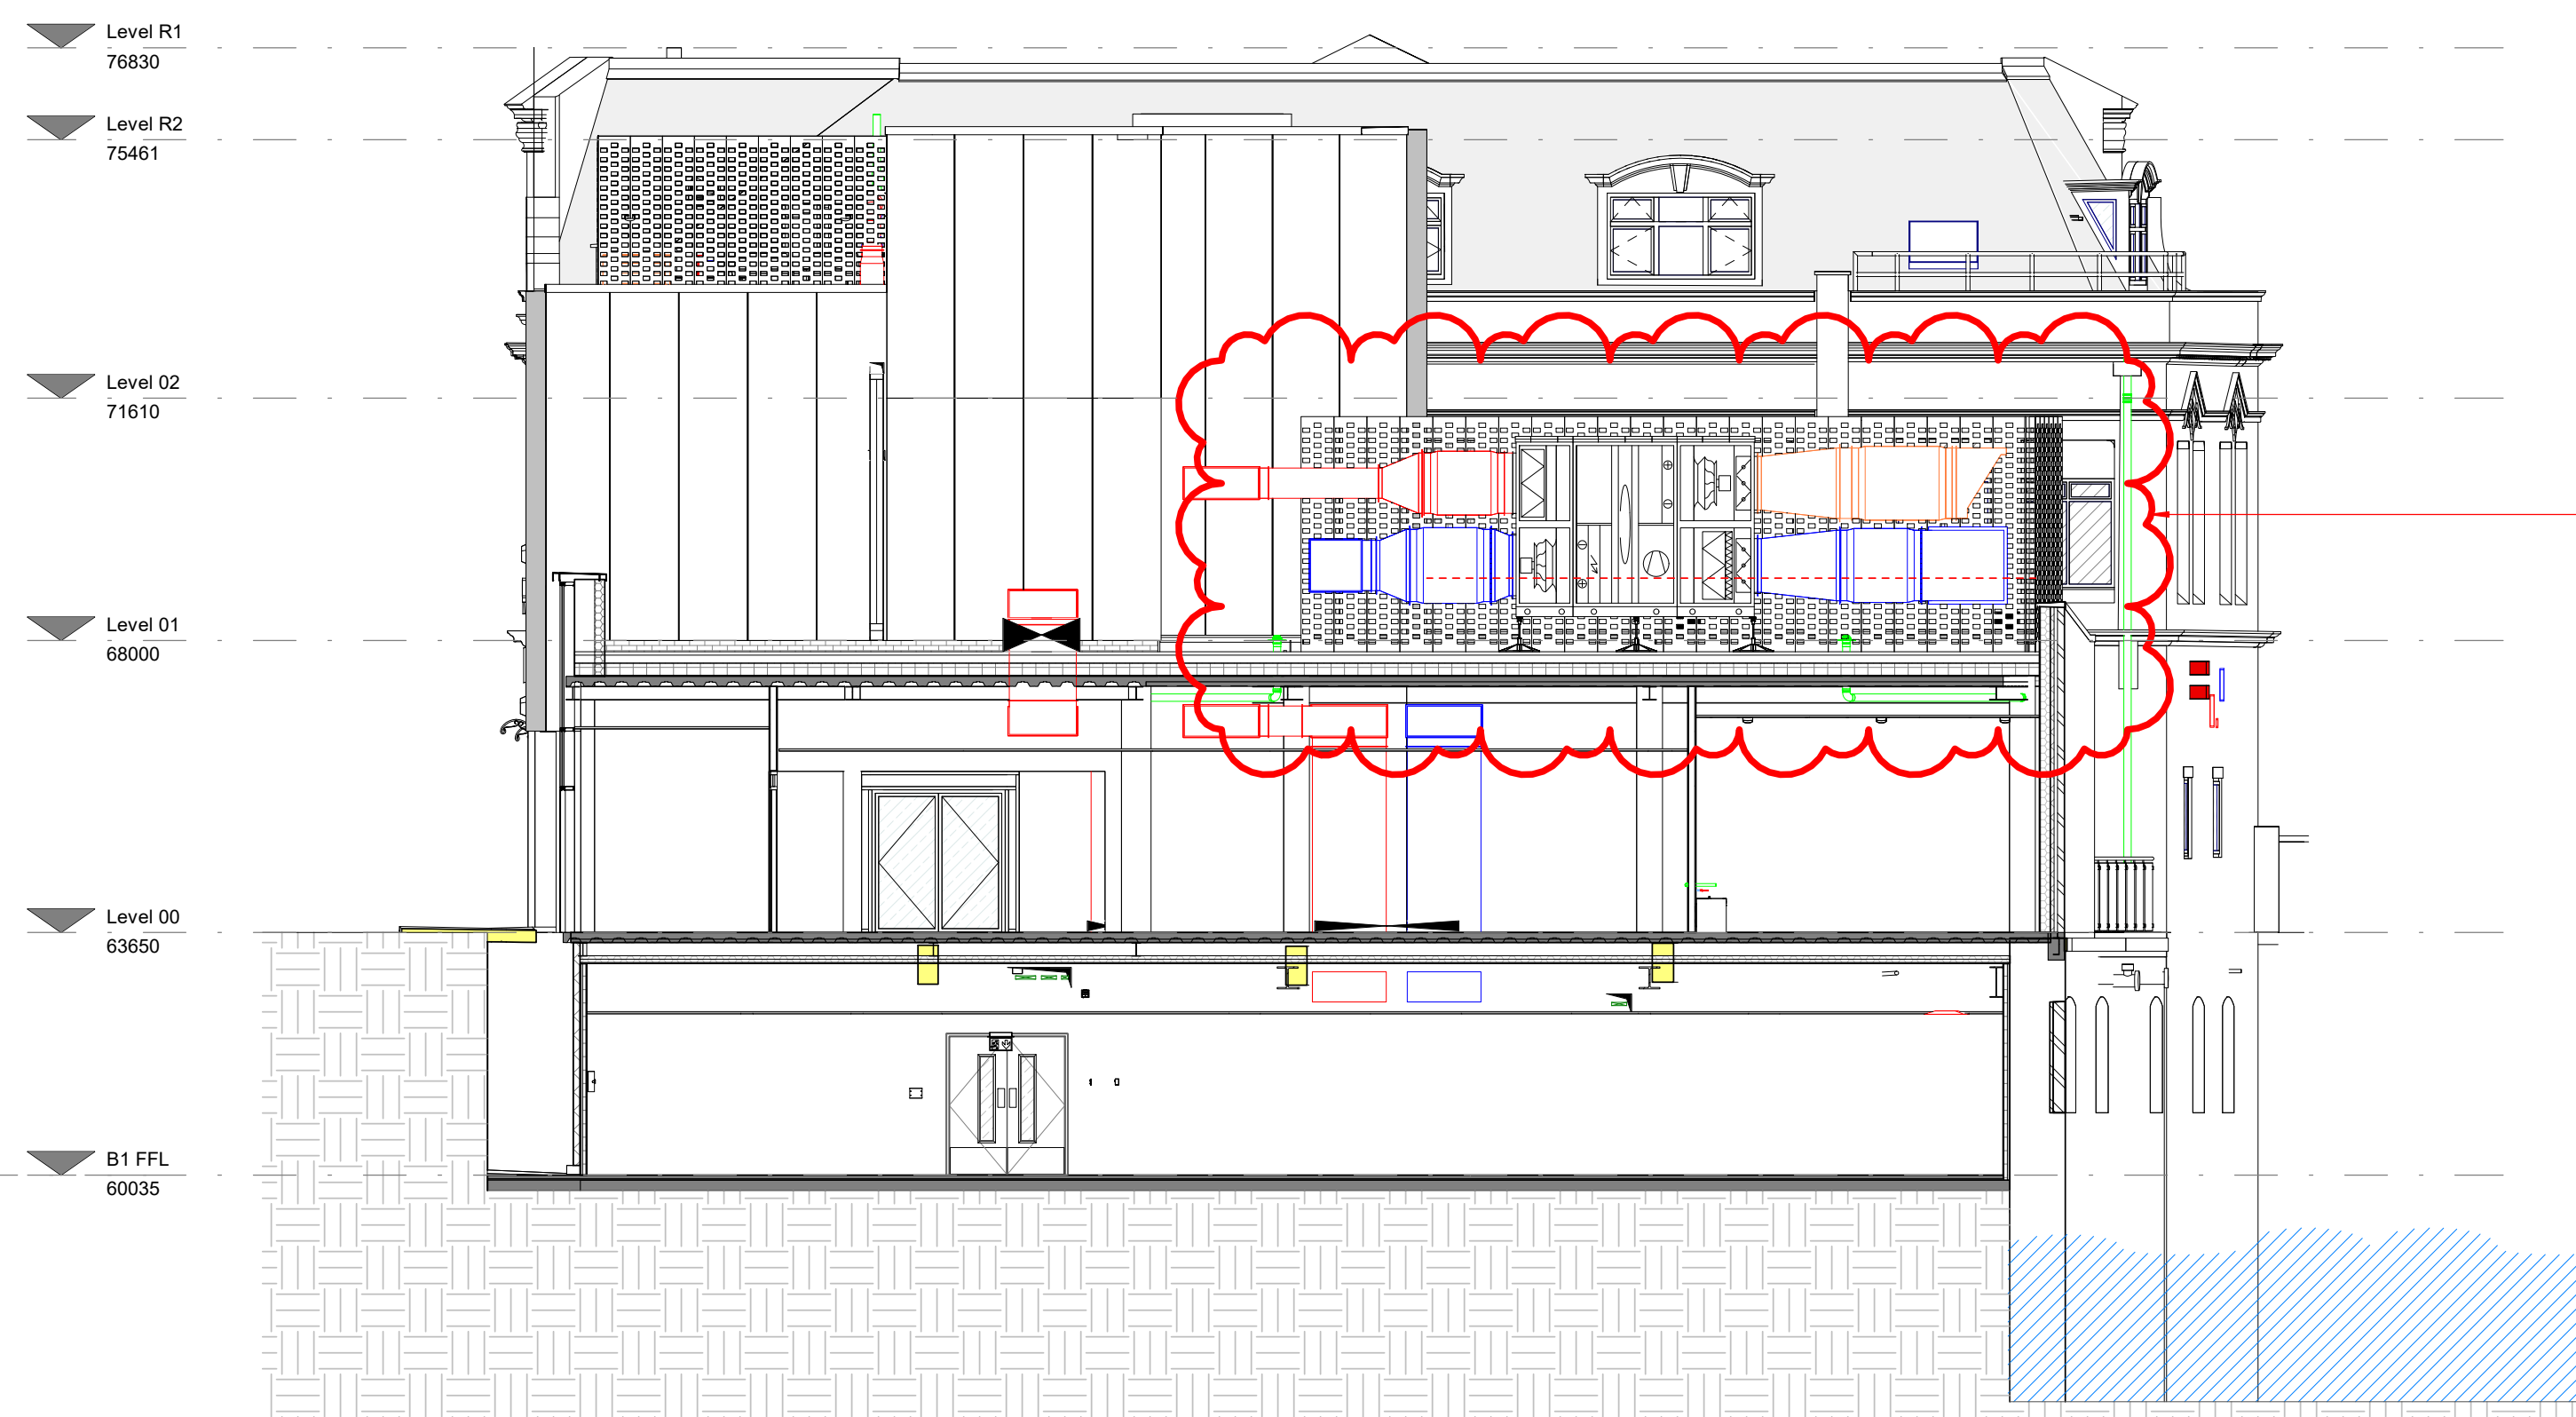

Planning South Elevation - Proposed
1:100

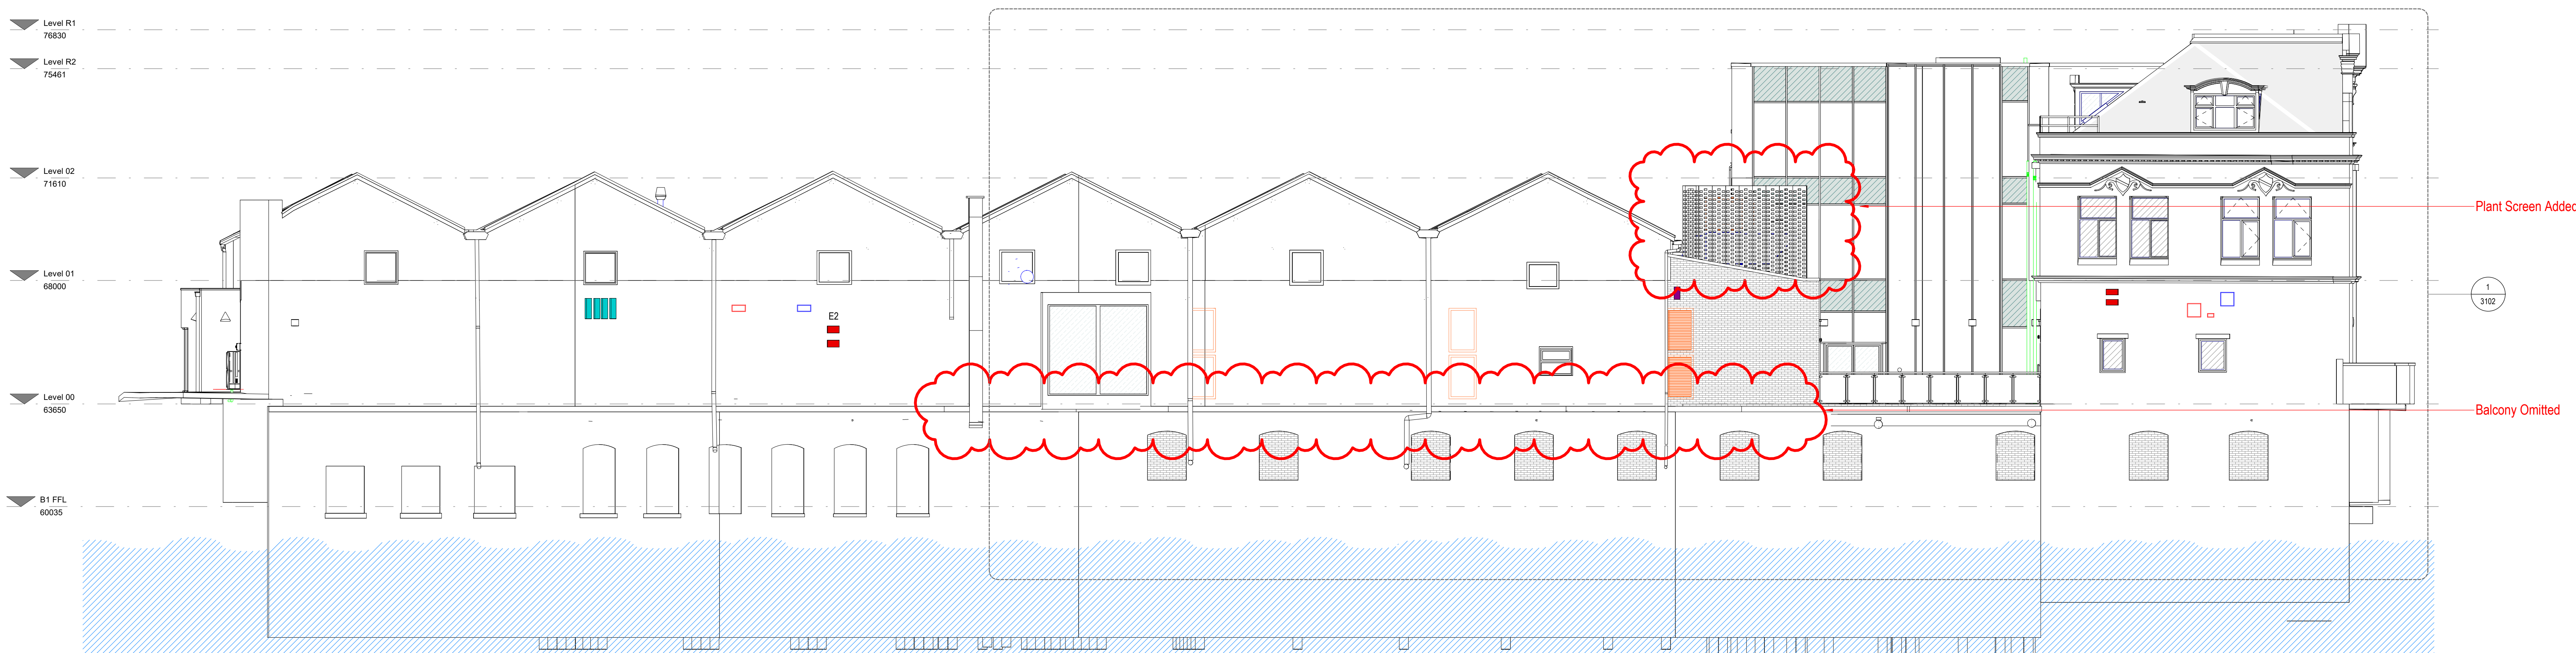

Planning East Elevation - Proposed
1:100



Planning West Elevation - Proposed
1:100

P06 Non-Material Amendment - Balcony (omitted). Bird boxes added. Drainage inlet pipes added to East elevation. Plant Screen Proposed

P07 Window schedules & tags removed. Material notes added and issued for Planning

P08 Updated to suit client comment. Balcony reduced in length.

P09 Stage 3 issue

P04 General Layout Updates

P03 East Elevation updated following client comment.

P02 Current updates to comments indicated.

P01 Current wall and Window Schedules indicated.

Rev Client Description By Date

Vinci Construction UK Ltd

Radcliffe Market Chambers & Basement

Planning - Proposed Elevations

P5860_1350 P08

RADHUB-POZ-Z1-ZZ-DR-A-1350

11/23/23 1:100 @ A0

DM MBR S2

Planning Tender Construction

Design Contract Construction

Record

pozzoni

Woodville House
2 Woodville Road
Atricham
WA14 2TA

+44 161 828 7648
www.pozzoni.co.uk
architect@pozzoni.co.uk

C:\Users\interior\Documents\RADHUB-POZ-Z1-ZZ-DR-A-1350 - final.dwg
23/03/2024 09:17:14