
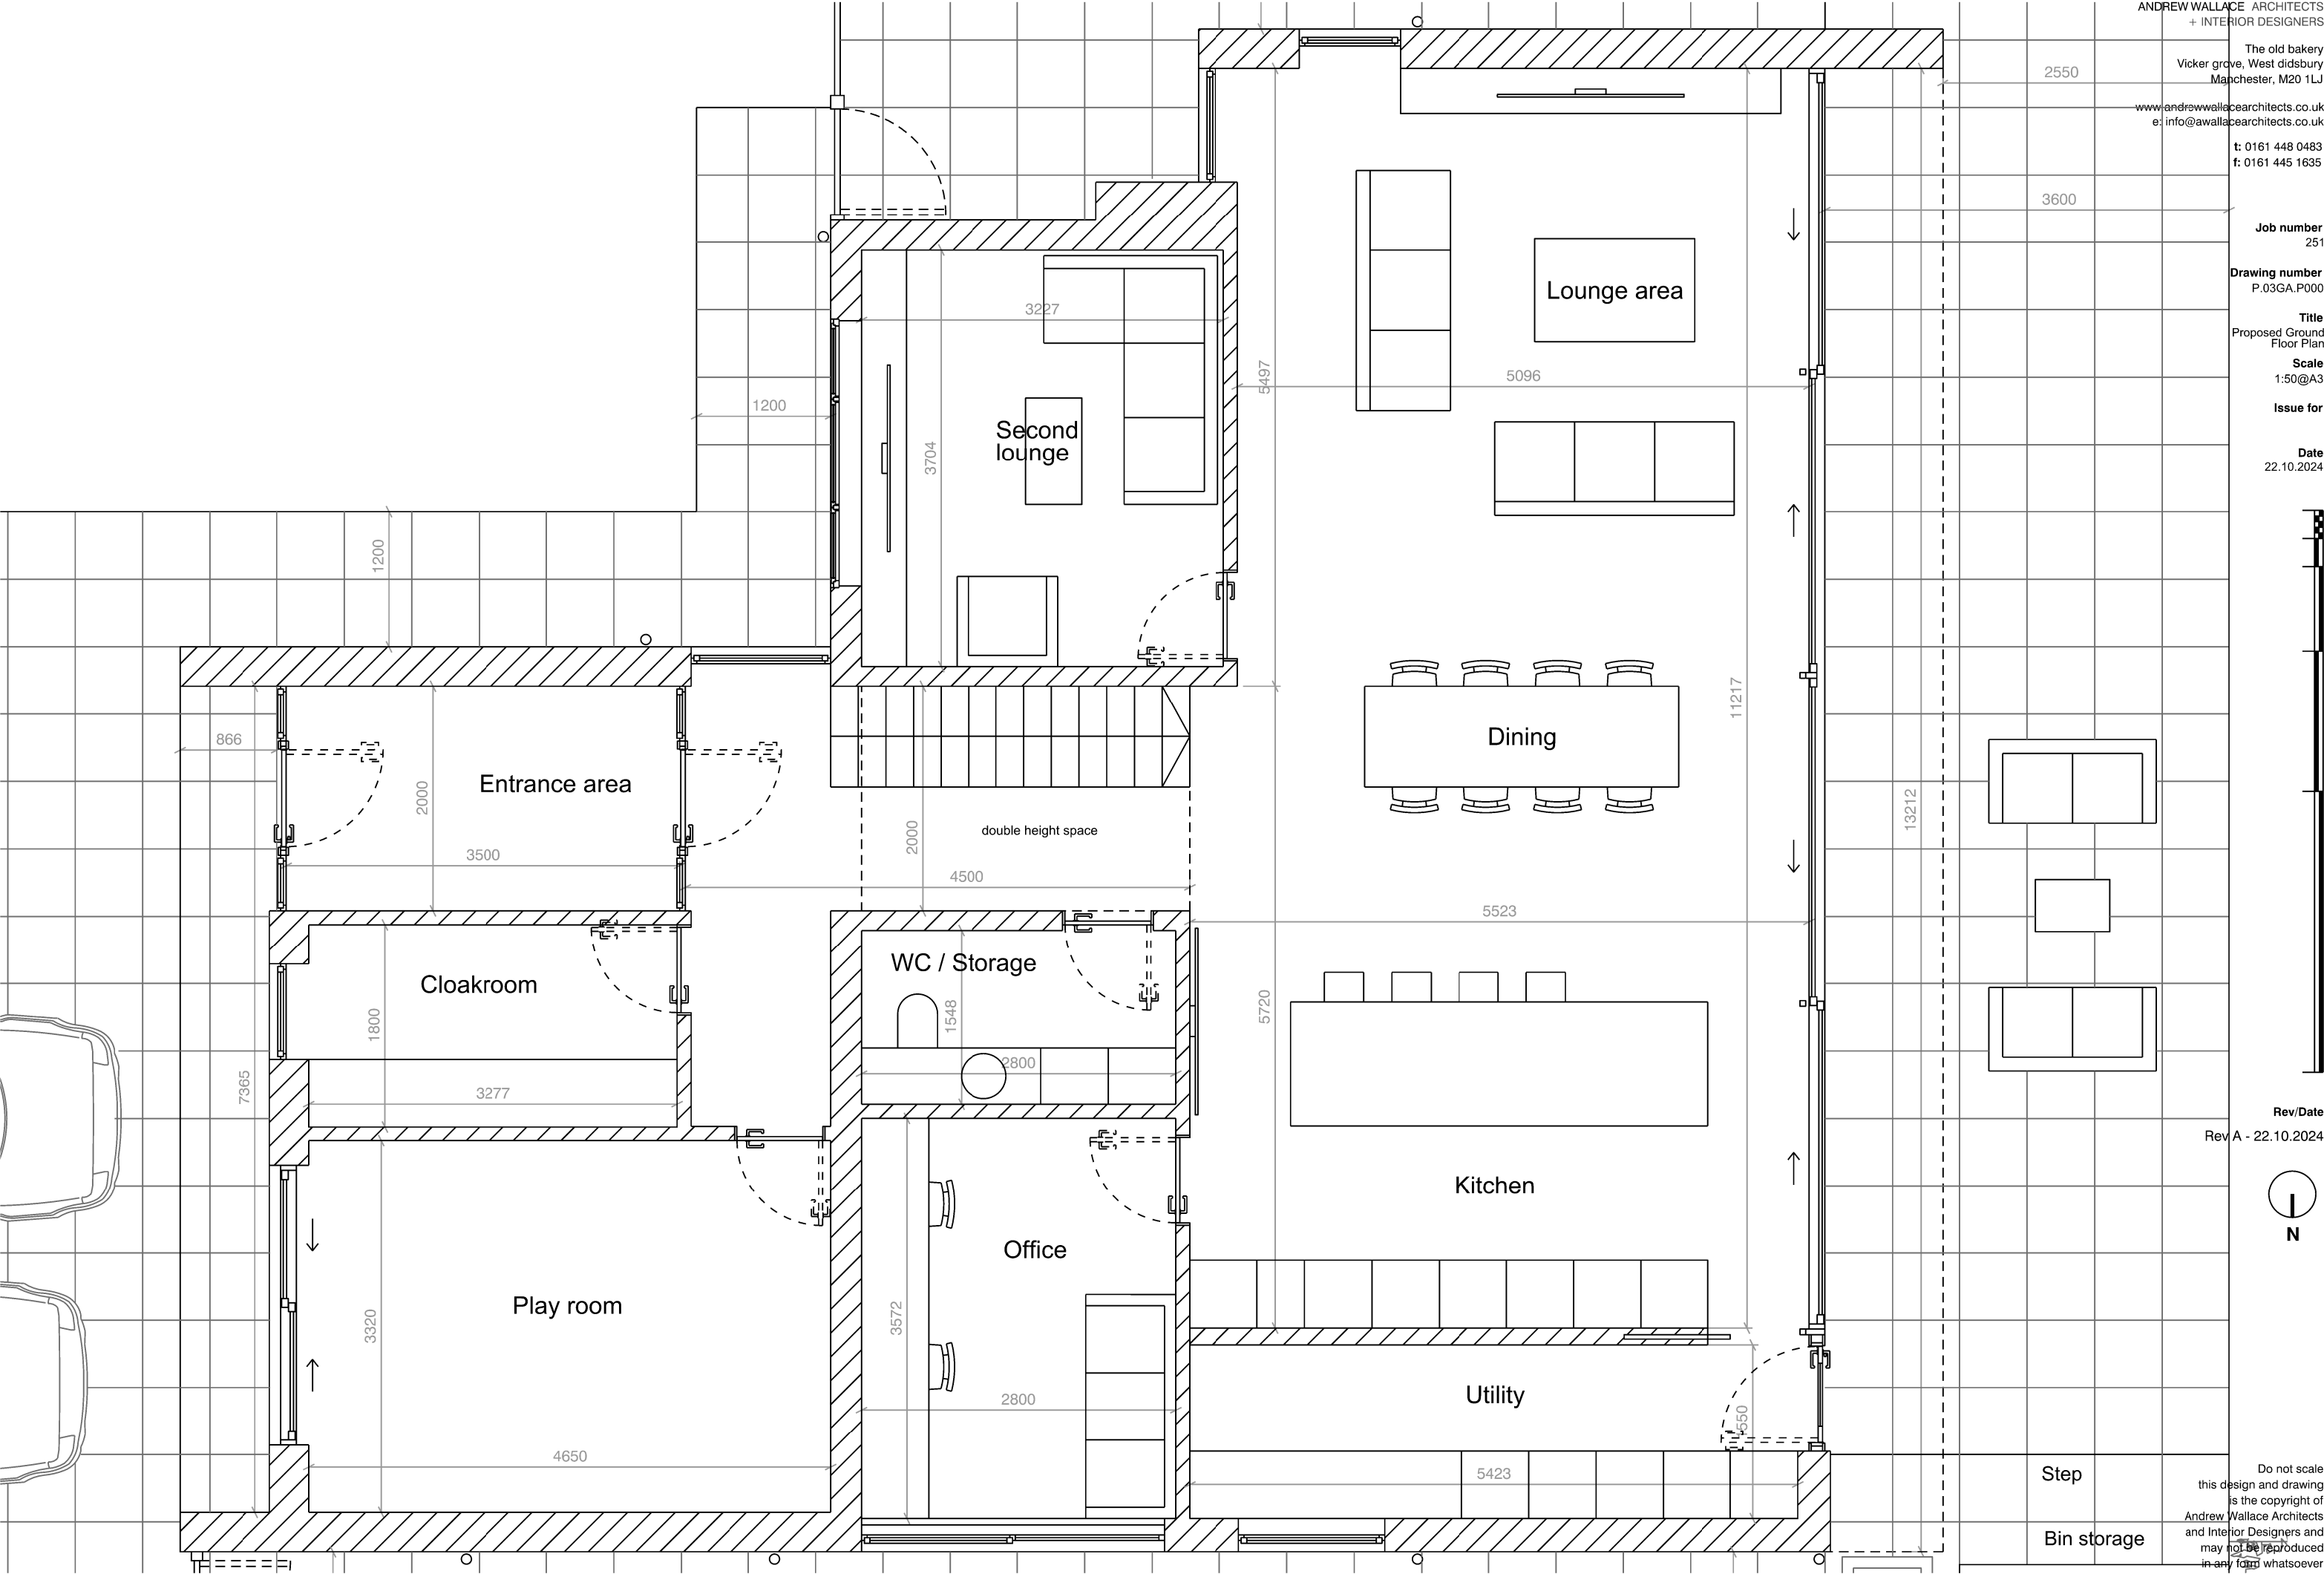


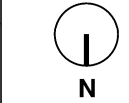

Proposed Ground Floor Plan