



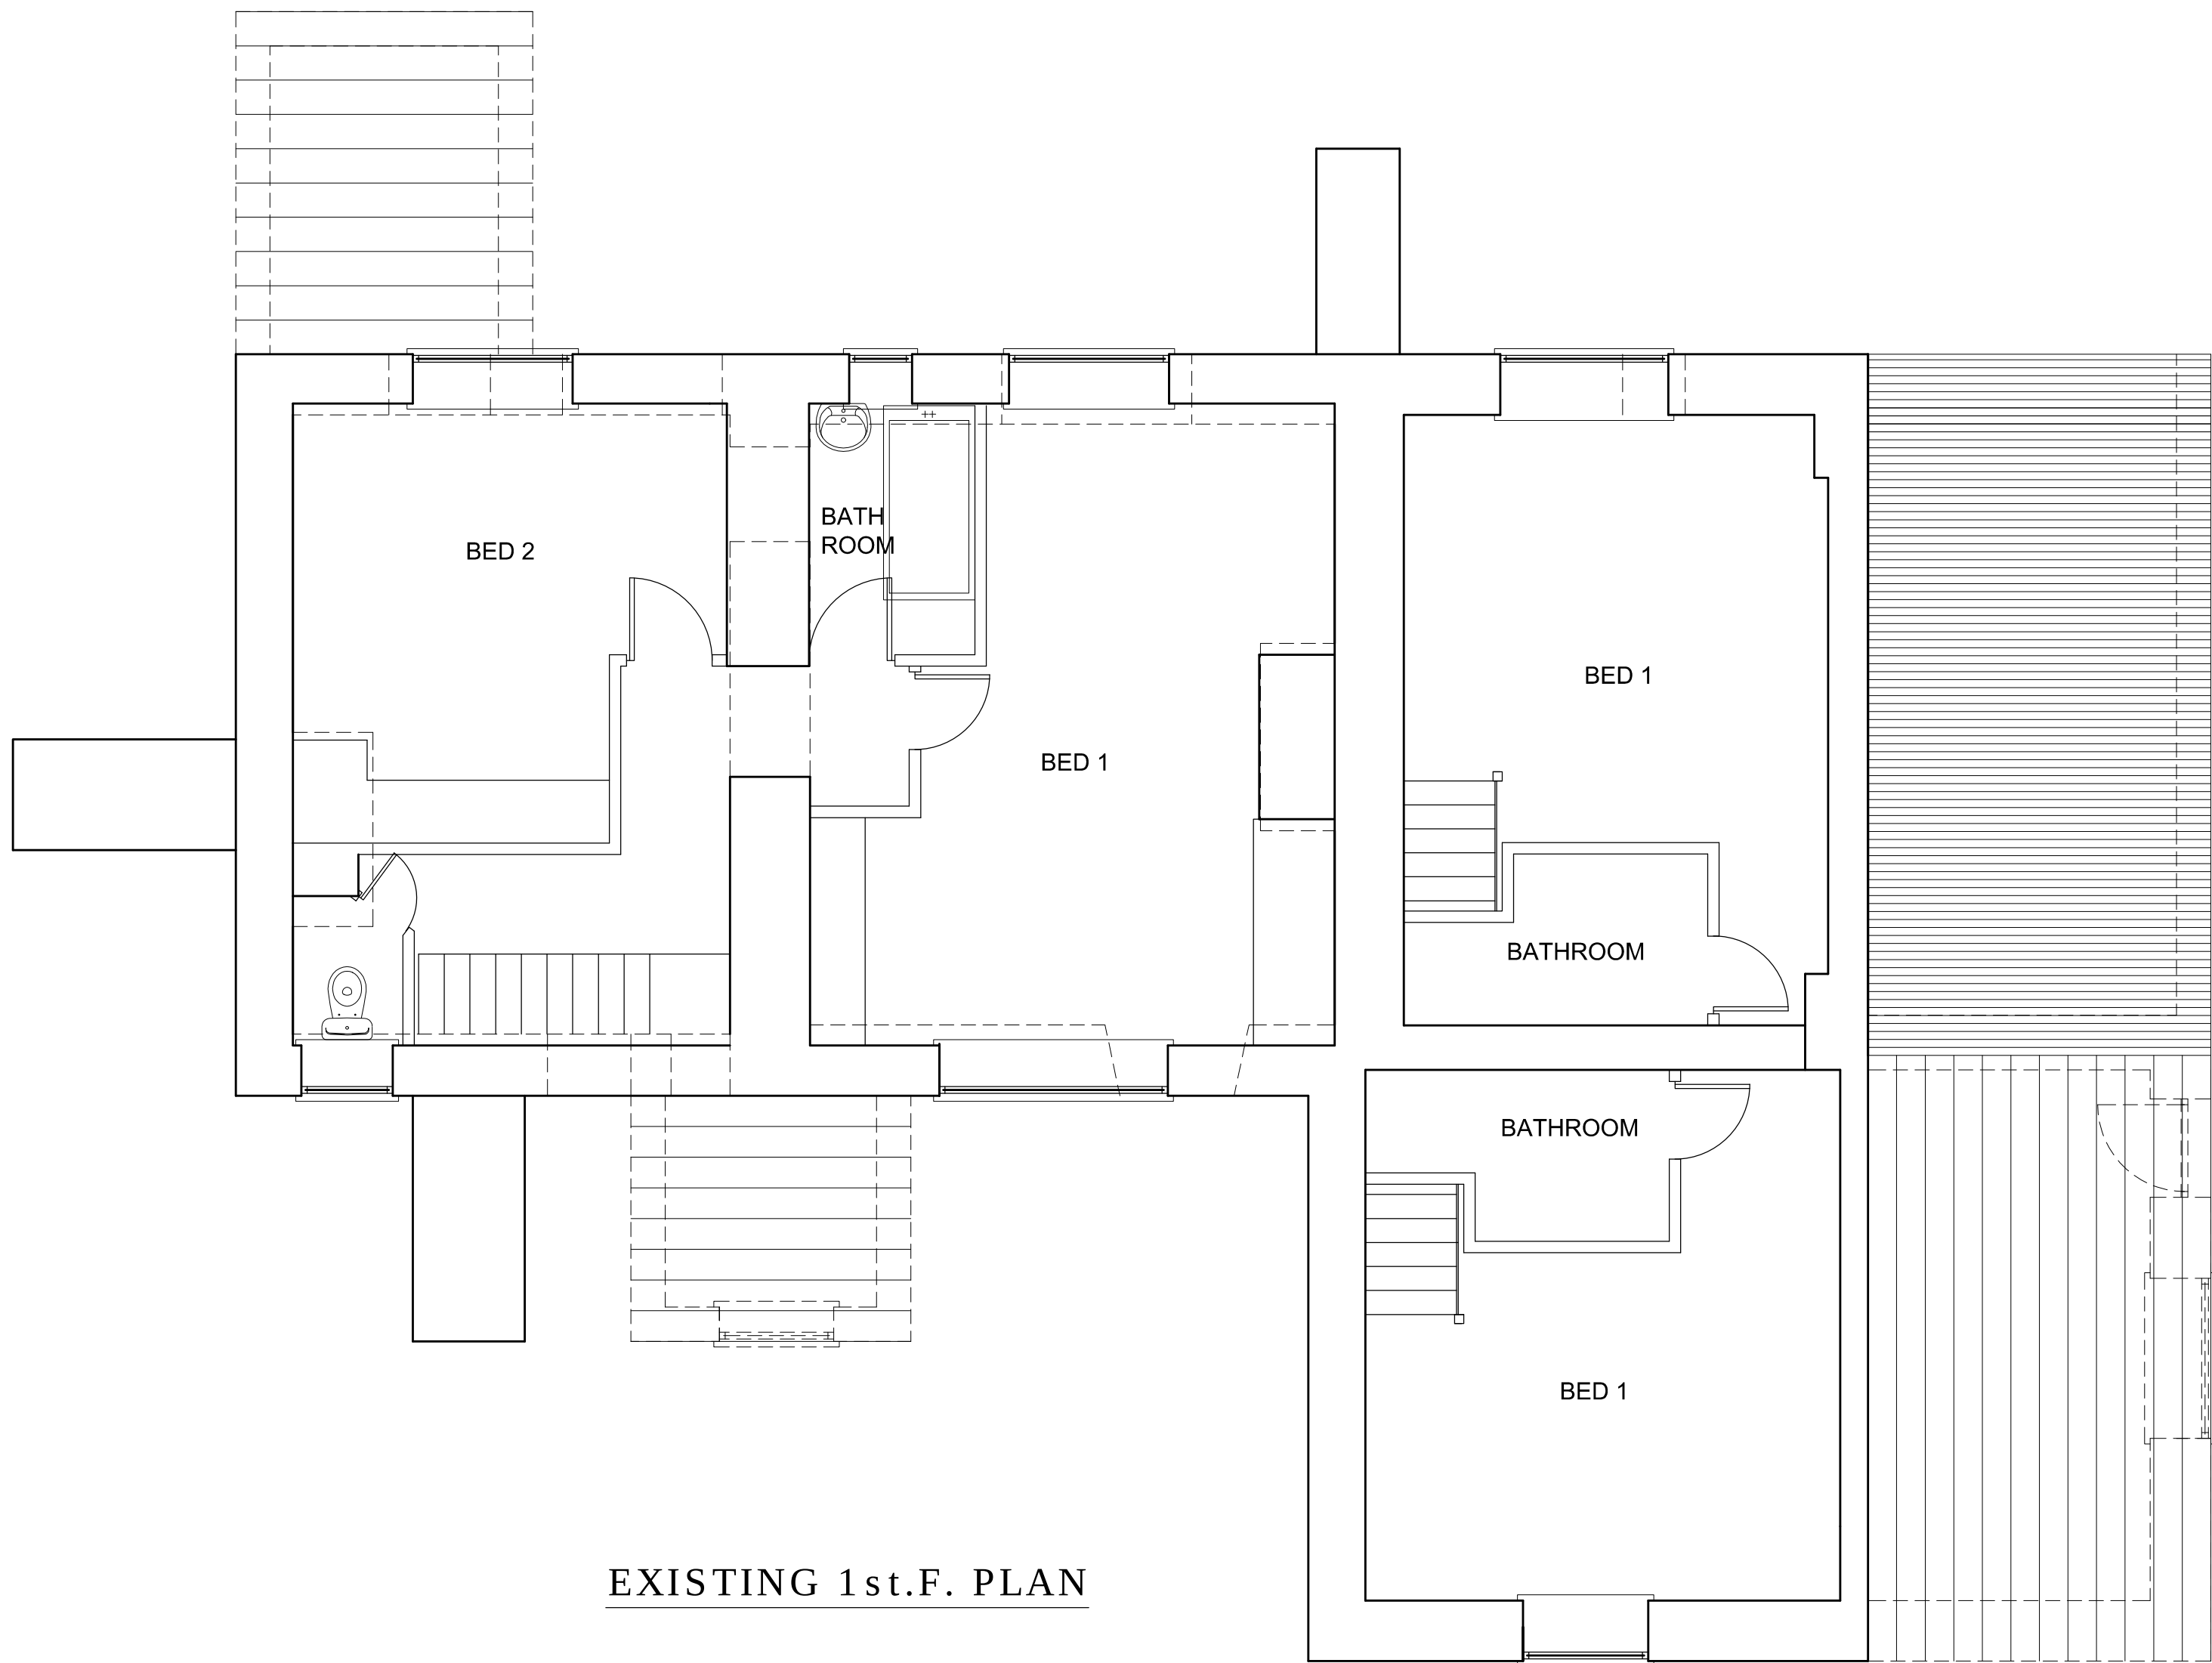

EXISTING 1st.F. PLAN

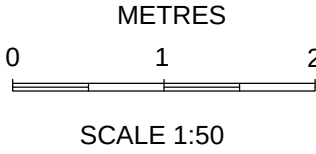

PLANNING

REV	DATE	AMENDMENTS	INT
Harry Jackson Surveyors Limited			
Unit 4A Farnworth Park Industrial Estate Wellington Street, Farnworth, Bolton BL4 7BY Tel: 01204 701740 Mobile: 07931 321879			
CLIENT		S Sivvery	
ADDRESS		Hague Hall Farm Mather Road, Bury, BL9 6TJ	
PROJECT		Side & Rear Extension	
TITLE		Existing F.F. Plan	
DRAWING No.		3	REV
SCALES		1:50	DATE September 2019
DRAWN BY		BE	SHEET SIZE A2
CHECKED BY		HJ	COPYRIGHT ©