


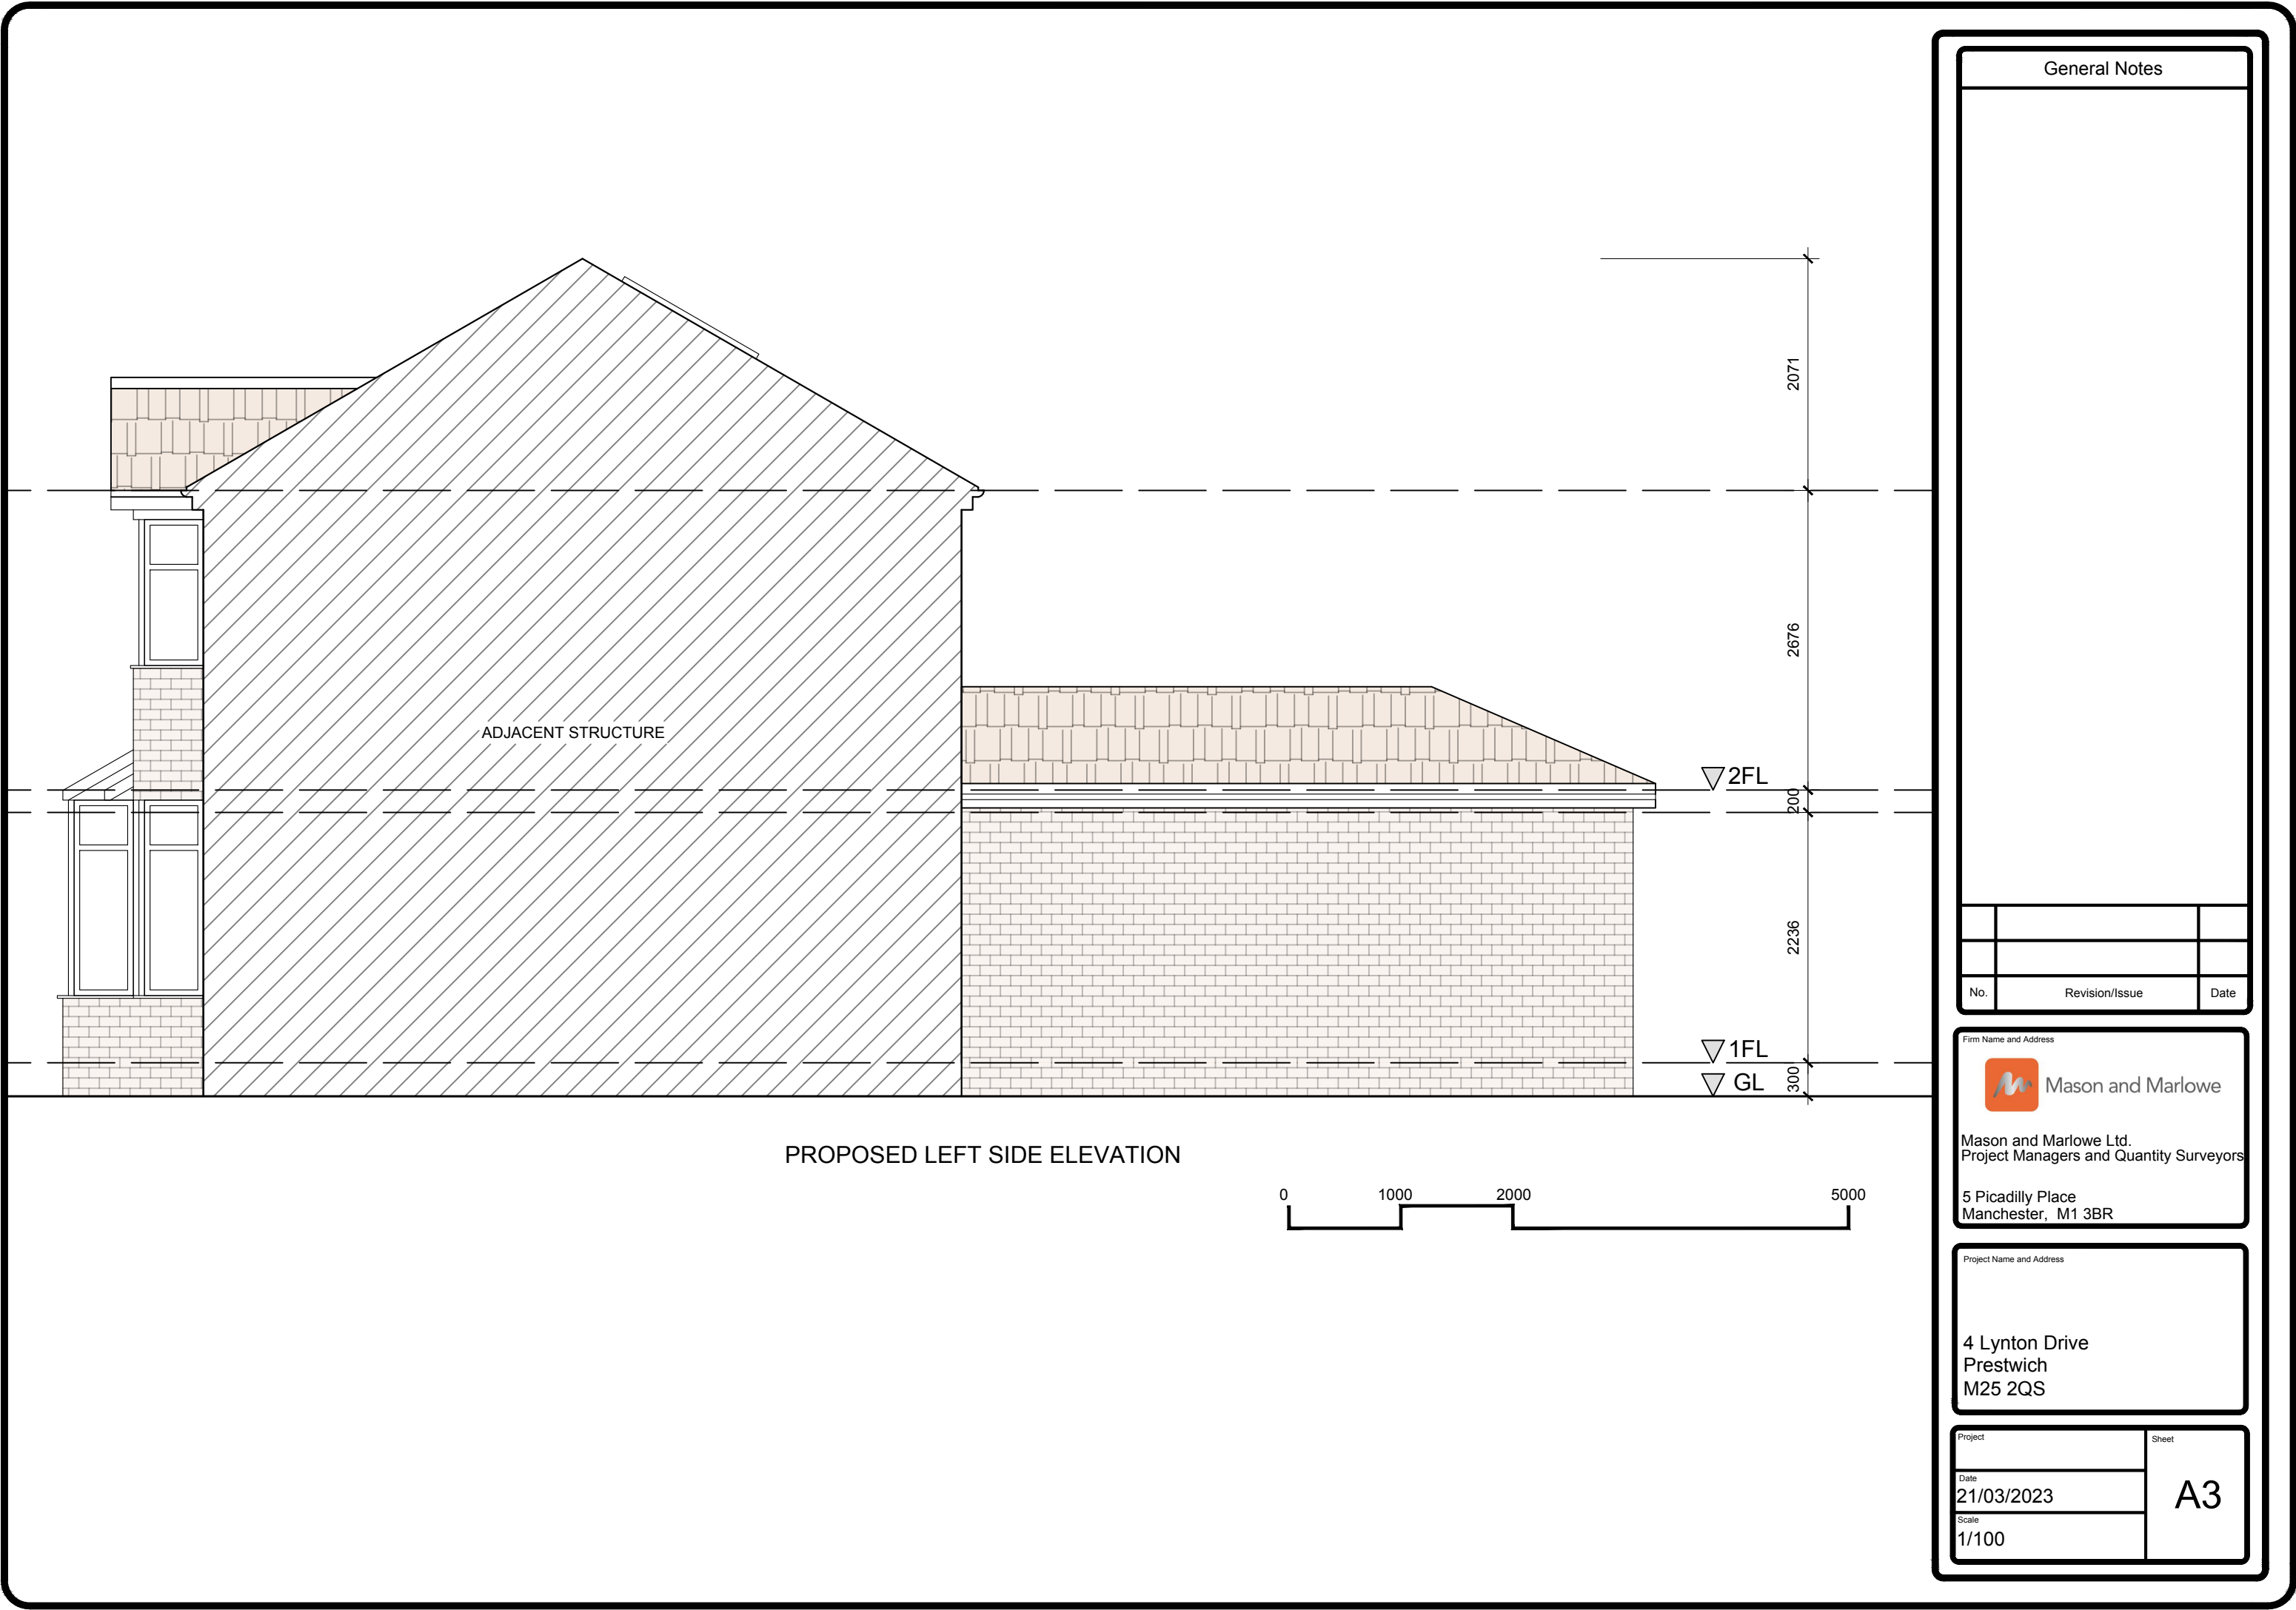

General Notes

No.	Revision/Issue	Date

Firm Name and Address

 **Mason and Marlowe**

Mason and Marlowe Ltd.
Project Managers and Quantity Surveyors

5 Picadilly Place
Manchester, M1 3BR

Project Name and Address

4 Lynton Drive
Prestwich
M25 2QS

Project	Sheet
Date 21/03/2023	A3
Scale 1/100	