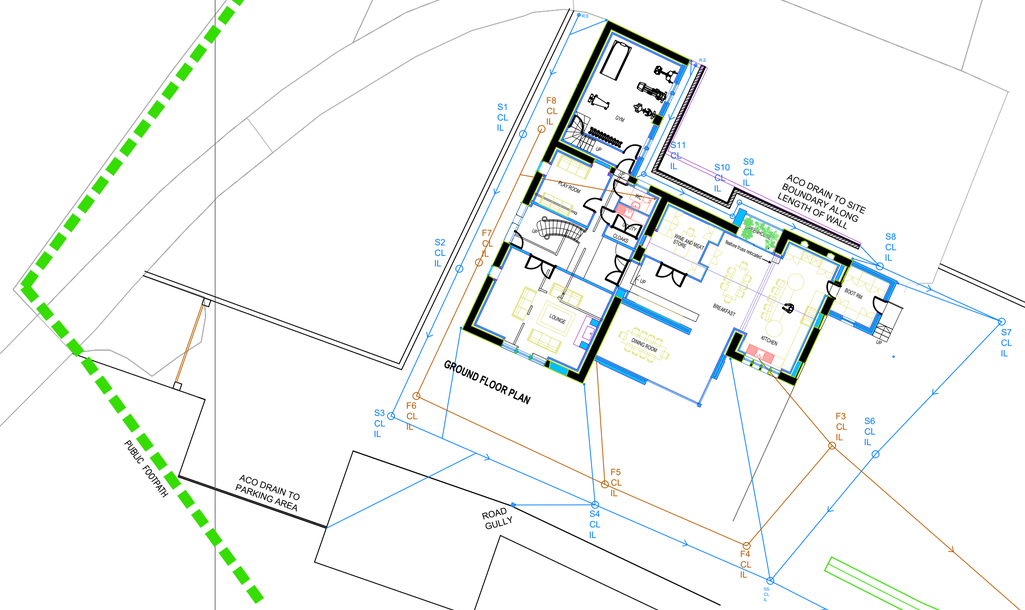


MANHOLE	COVER LEVEL	INVERT LEVEL
SW.01		
SW.02		
SW.03		
SW.04		
SW.05		
SW.06		
SW.07		
SW.08		
SW.09		
SW.10		
SW.11		
SW.12		
SW.13		
C.1		
FW.01		
FW.02		
FW.03		
FW.04		
FW.05		
FW.06		
FW.07		
FW.08		

No.	Revision	Drwn.	Date	Chkd.
S1	ISSUED FOR B.REGS	AG		

Client
MR & MRS PACKUN

Contract
HIGHER ASH BARN
HAWKSHAW

Title
PROPOSED
DRAINAGE LAYOUT

Drawn by	Scale	Checked by	Date
AG	A1@1:200		06.05.19

AG DESIGN

Preliminary	Tender	Construction	As Built
X			

Drawing Number
D.01

Revision
S1