




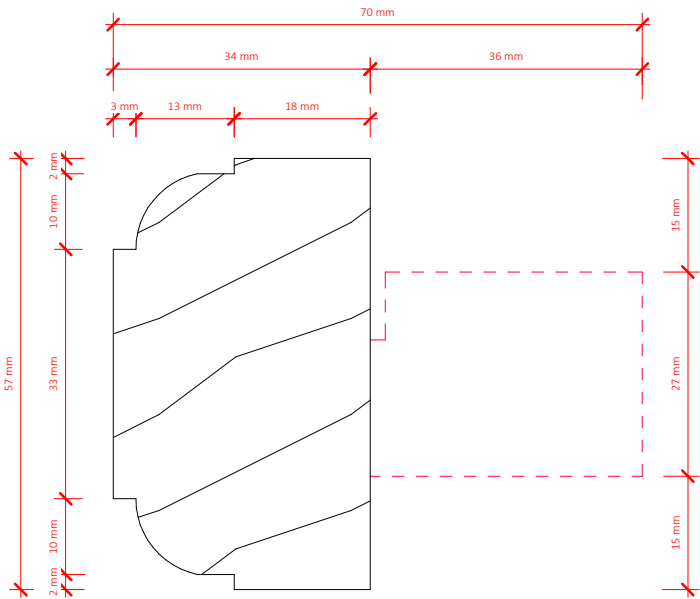

Mullion / Transom Profile (Pattern No. 350)
Scale: 1:1

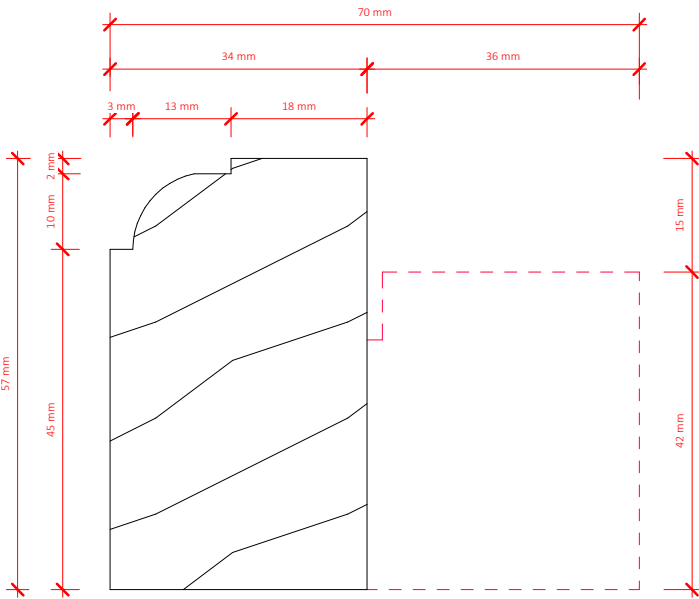

Window Frame Profile (Pattern No. 349)
Scale: 1:1

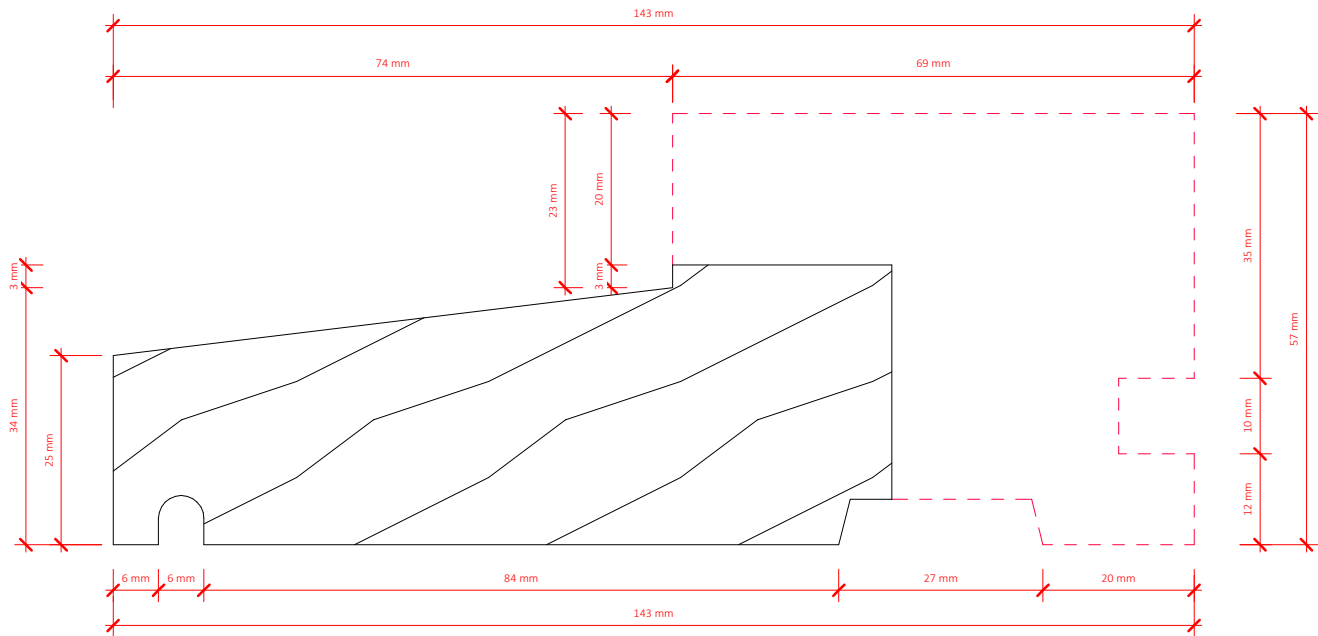

Mullion / Transom Profile (Pattern No. 348)
Scale: 1:1

Notes:
The contractor must verify all dimensions on site before commencing any work or fabrication drawings. If this drawing exceed the quantities taken in any way SDW Architectural Design are to be informed before the work is initiated. Only figured dimensions are to be taken from this drawing.

Do not scale from this drawing. All dimensions are in millimeters unless noted otherwise.

Drawings are based on Ordnance Survey and / or existing record drawings - design and drawing content is subject to detailed Site Survey, Structural Survey, Site Investigations, Planning and Statutory Requirements and Approvals.

Authorised reproduction from Ordnance Survey Map with permission of the Controller of Her Majesty'd Stationery Office. Crown Copyright reserved.

SDW Architectural Design Copyright.

Drawing Notes:

Sacrificial timber window frame to be manufactured from standard timber window profile sections:

ILLINGWORTH INGHAM (M/CR) LTD
Trafford Park Sawmills
Village Way
Trafford Park
Manchester
M17 1AD

T: 0161 872 1841
F: 0161 872 2501
E: sales@iitimber.co.uk

TIMBER SPECIES: Accoya or
Prime A Grade European Oak

Sacrificial timber frame to be constructed from standard timber profile sections, modified with sections removed.

- - - - Dashed line - Timber Section to be removed.

A 05/04/2024 SDW Issued for PLANNING

ISSUE	DATE	DRAWN	CHECKED	DESCRIPTION
				

CLIENT Mr Fayaz Patel

PROJECT Shopfront Replacement

44 Bridge Street
Ramsbottom
BL0 9AQ

DRAWING TITLE
Window Frame - Timber Profile Details

DRAWING NO. 069 (31) 011 **REVISION** A

DRAWN SDW **DATE** 22/03/2024 **SIZE & SCALE** 1 : 1 @ A3

DRAWING STATUS PLANNING