


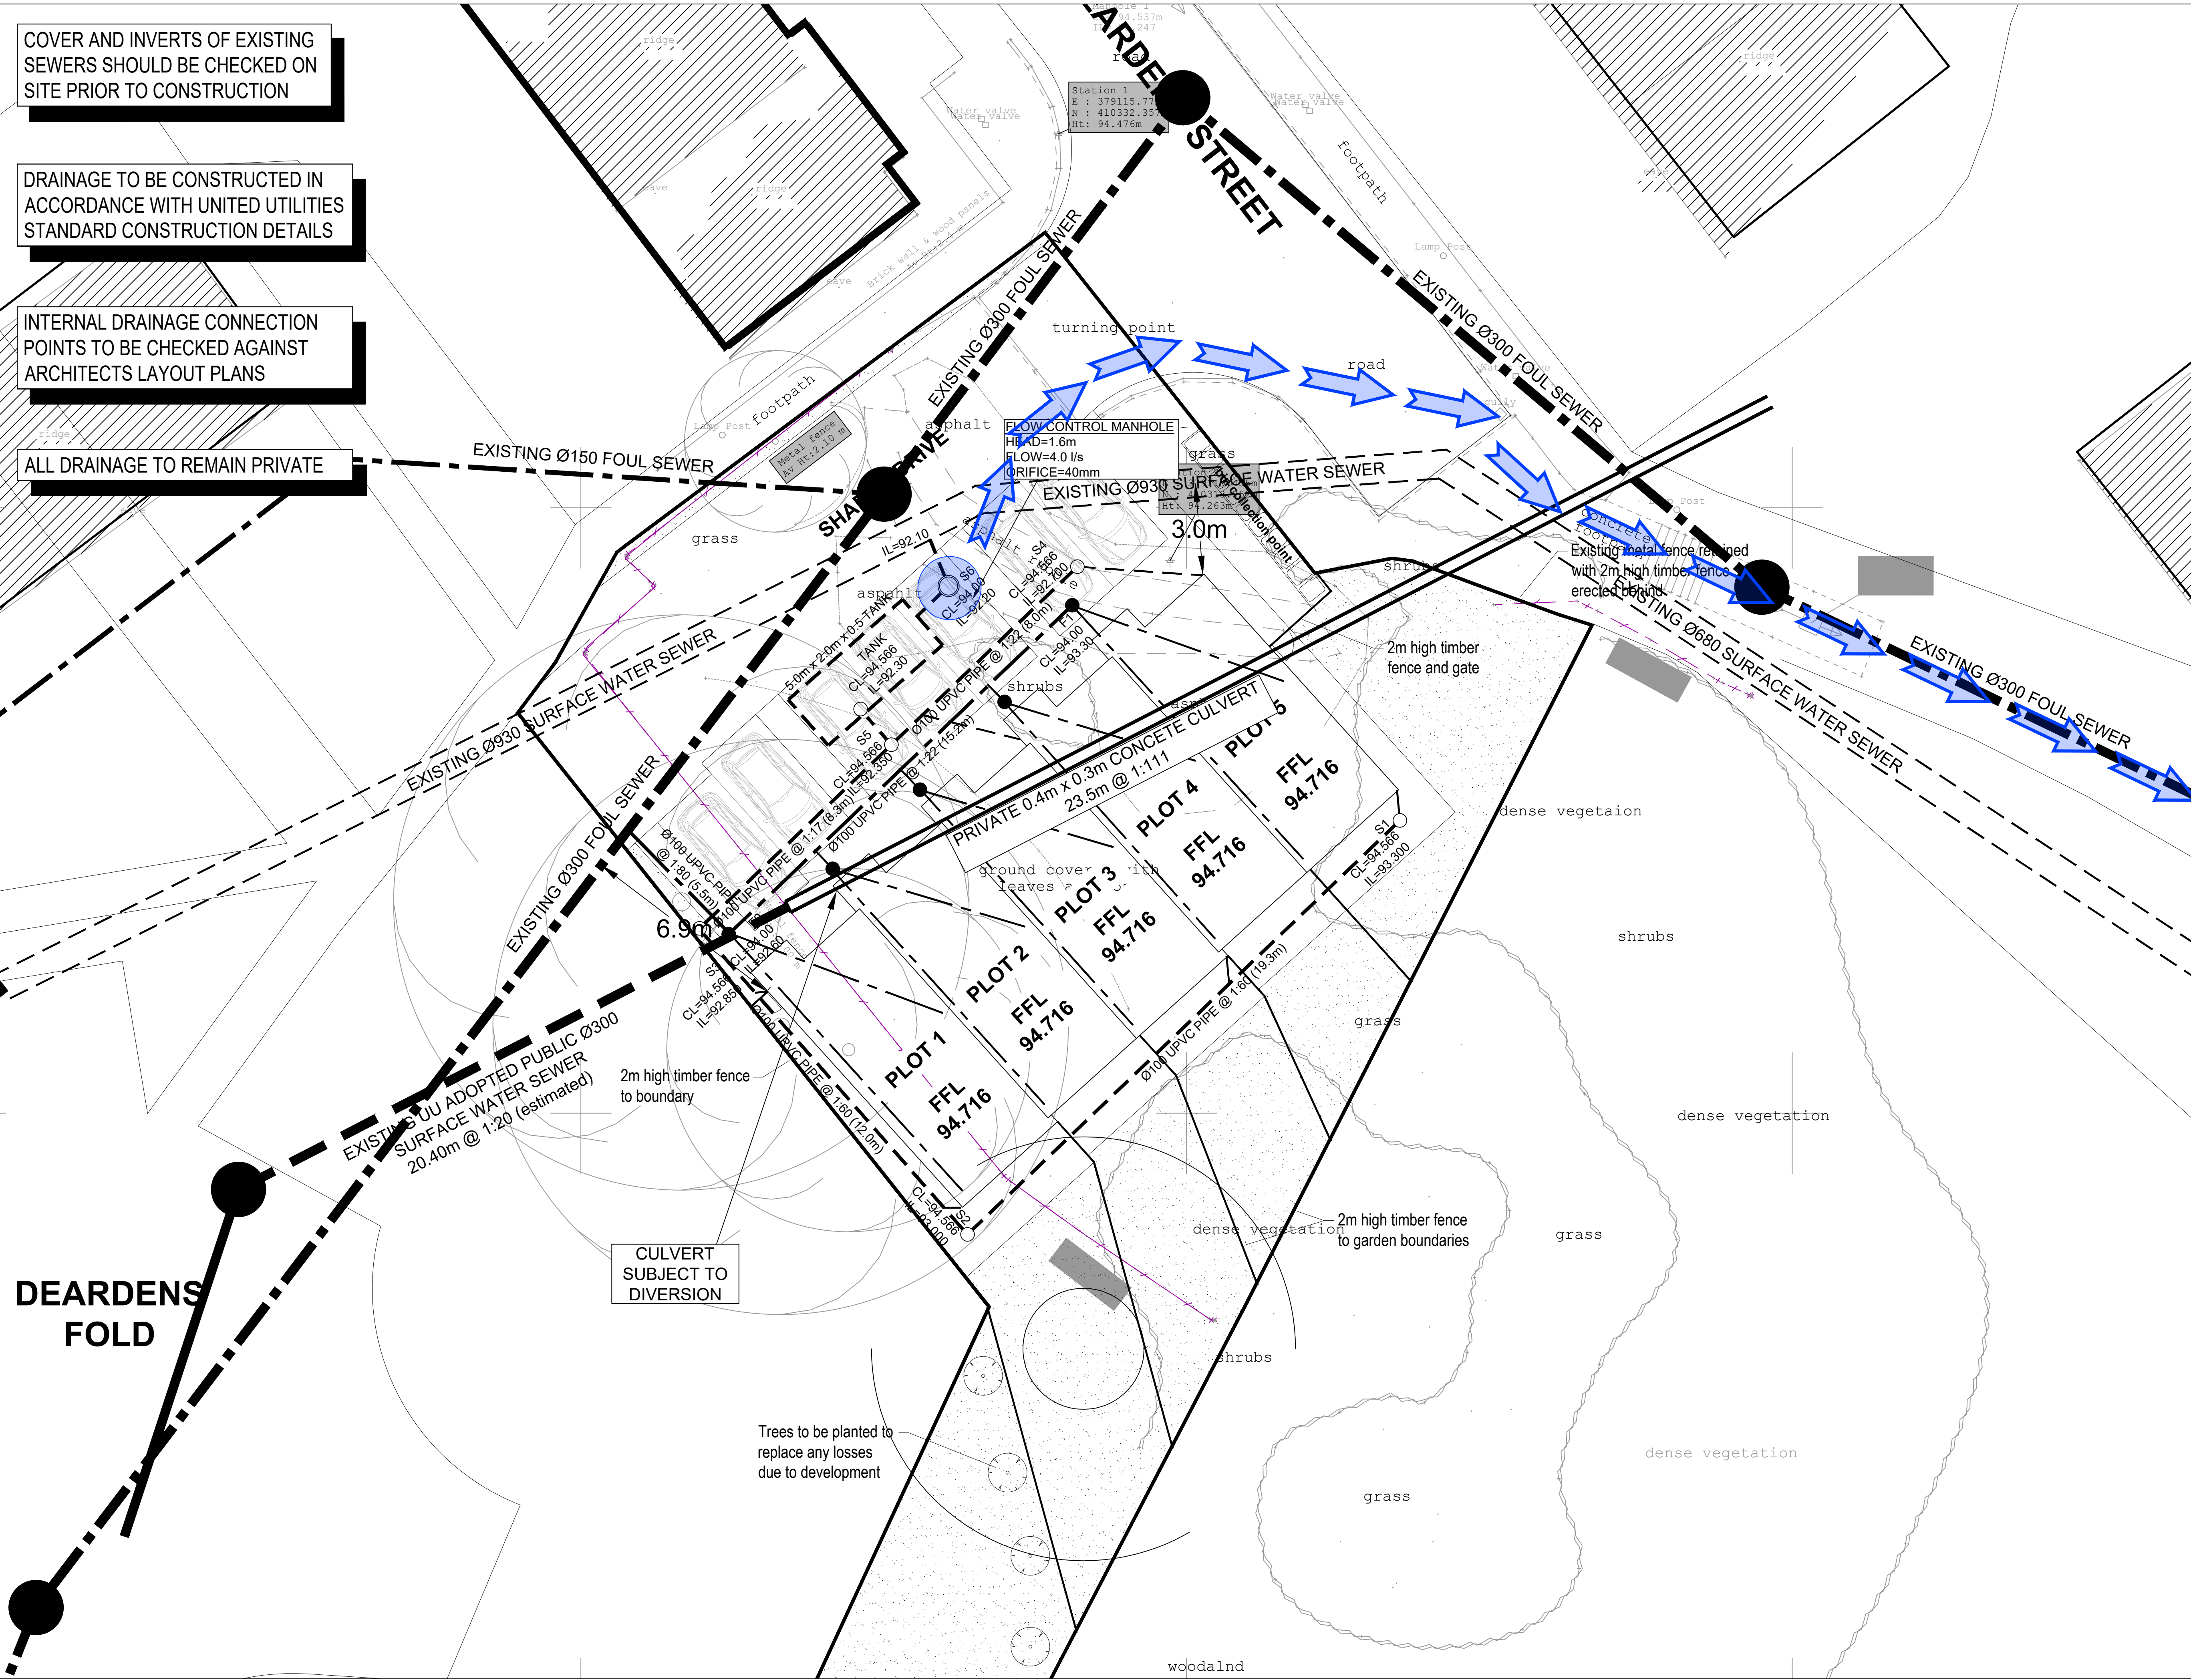

Notes

- This drawing is produced for use in this project only and may not be used for any other purpose. The consulting Engineers accept no liability for the use of this drawing other than the purpose for which it was intended in connection with this project as recorded on the title block fields 'Purpose for Issue' and 'File Status Code'.
- This drawing may not be reproduced in any form without prior written agreement.
- Do not scale from the drawing, use written dimensions only.
- All dimensions are in millimetres unless otherwise specified.
- Discrepancies must be reported back to the engineer prior to construction.

Key

FLOOD EXCEEDANCE EVENT

FLOOD FLOW PATH

A	MM	INITIAL ISSUE	01.10.25
REV	BY	AMENDMENTS	DATE

FOR APPROVAL

STATUS	CHK'D
PRELIMINARY	MJM
FOR COMMENT	MJM
FOR APPROVAL	MJM
FOR CONSTRUCTION	
AS BUILT	

advant

ENGINEERS

Unit 6 Benton Office Park, Bennett Avenue
Horbury, Wakefield, West Yorkshire, WF4 5RA
01924 654108
wakefield@advantengineers.co.uk

CONTRACT	
DEARDENS STREET BURY NEW BUILD 5 UNITS	
TITLE	
FLOOD EXCEEDANCE LAYOUT PLAN	
DRAWN	MM
SCALE	1:125 @ A1
CHK'D	MM
DATE	01.10.25

JOB No	DRG No	REV
20013	107	A