



Do not scale this drawing - In all cases figured dimensions to be followed.
All dimensions to be checked on site prior to works commencing.
Copyright 2020.

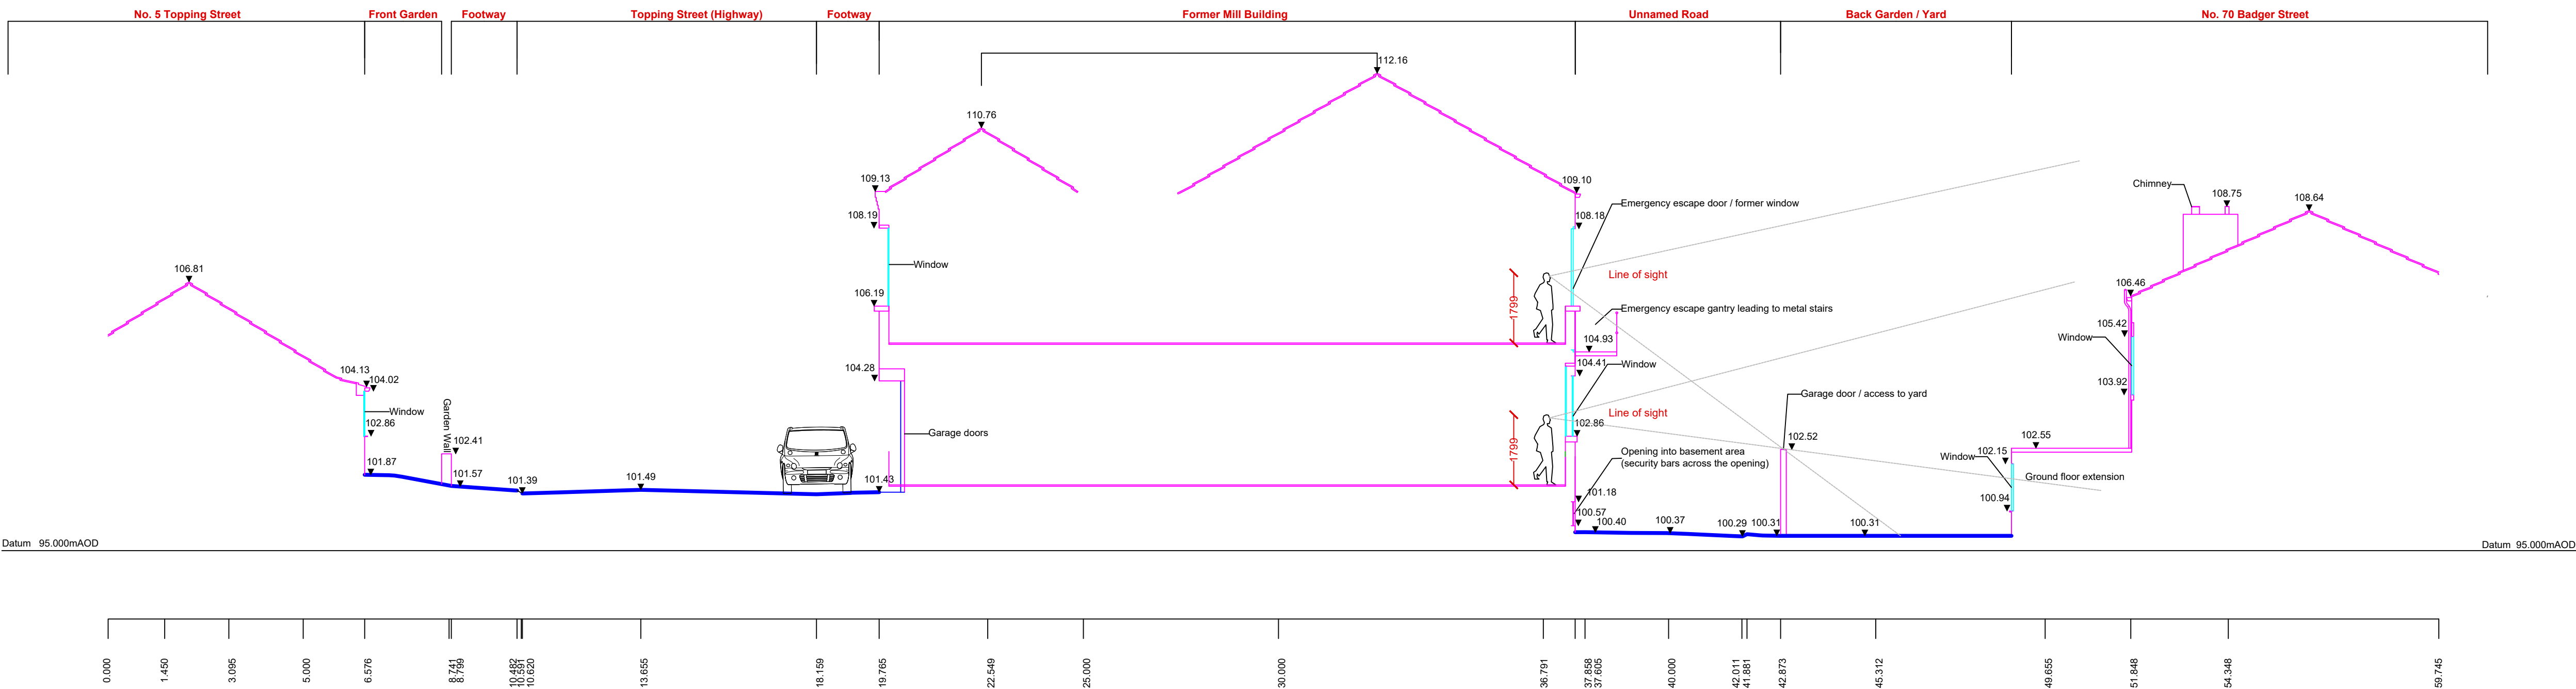

Existing Cross Section Before Conversion

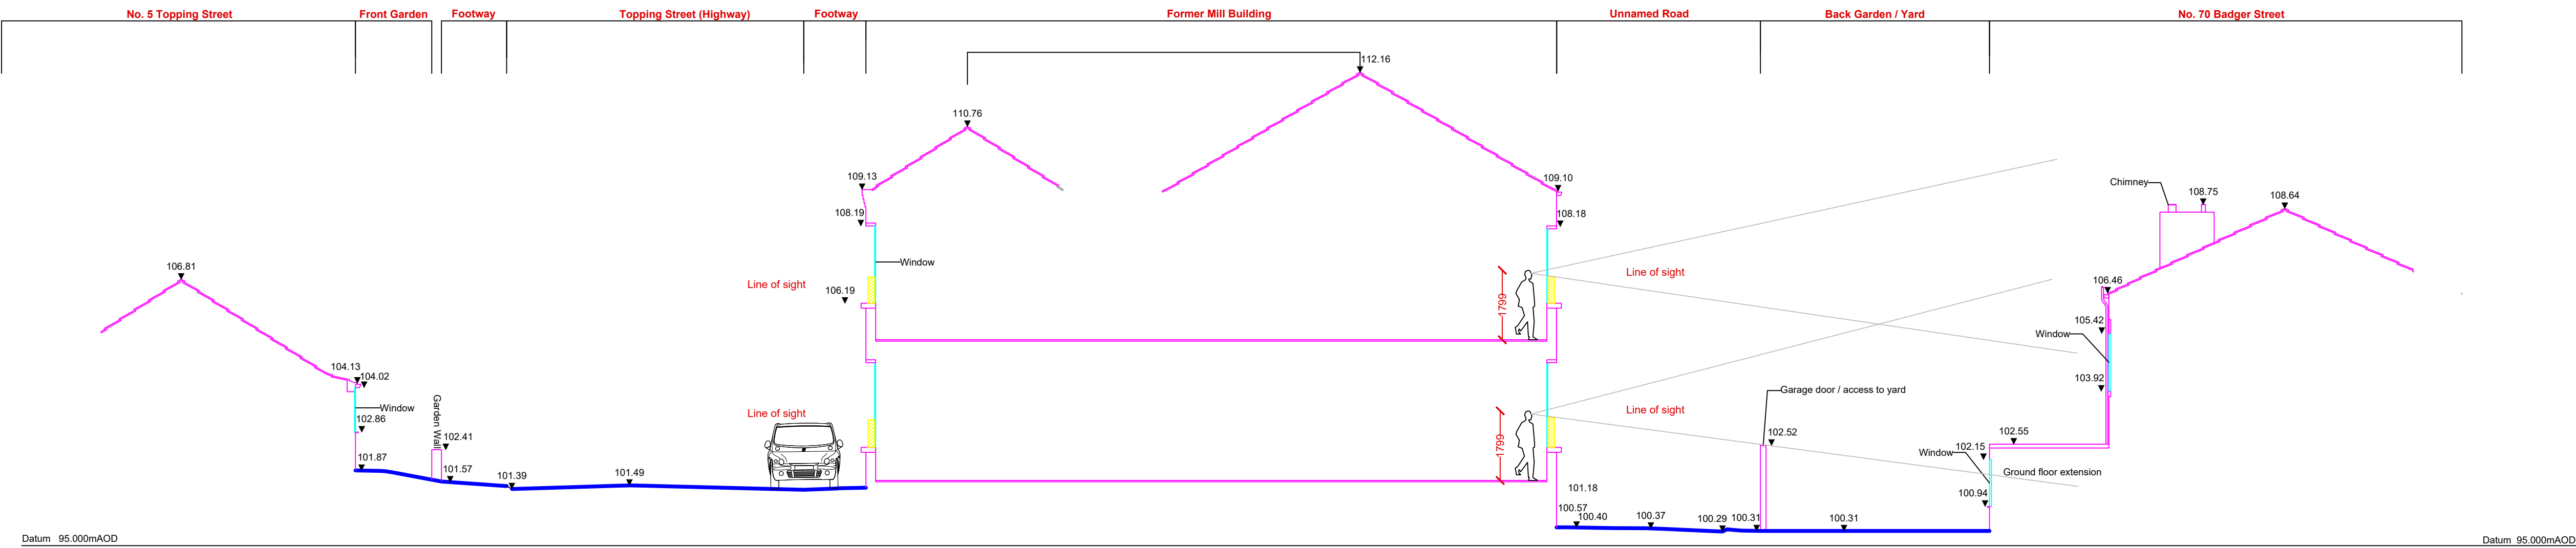

Line of Sight Cross Section with Obscured Lower Panes

Revision	Description	Date	By



Client:
St David Project Omega Ltd

Project:
Topping Mill, Topping Street, Bury, BL9 6DR

Drawing:
Proposed Line of Sight Cross Sections

Set up size:	A1	Drawn by:	SET
Scale:	1/100	Checked by:	JPC
Date:	06.05.2020	Date:	06.05.2020
Drawing Number:	1076-PP-06	Revision:	-