
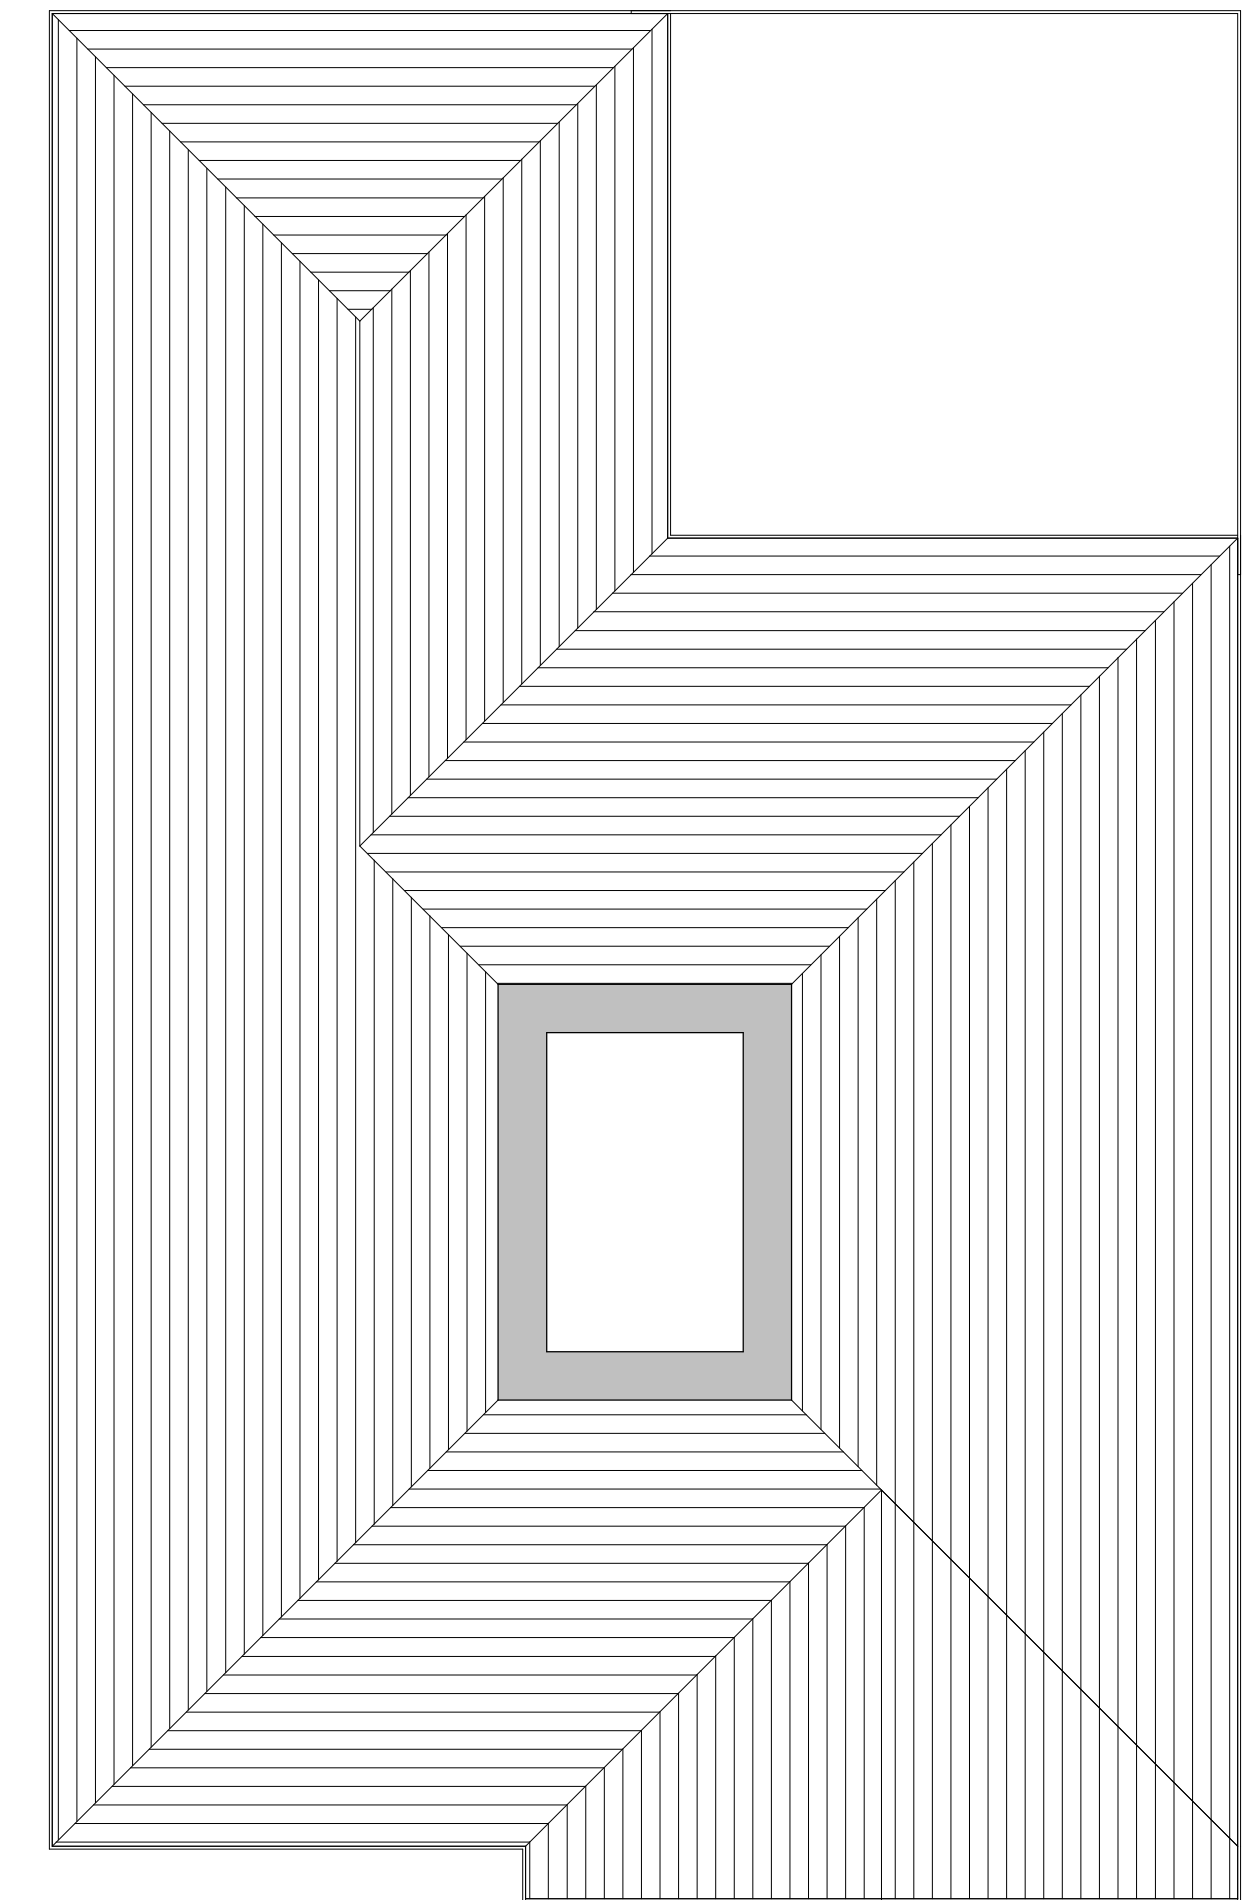
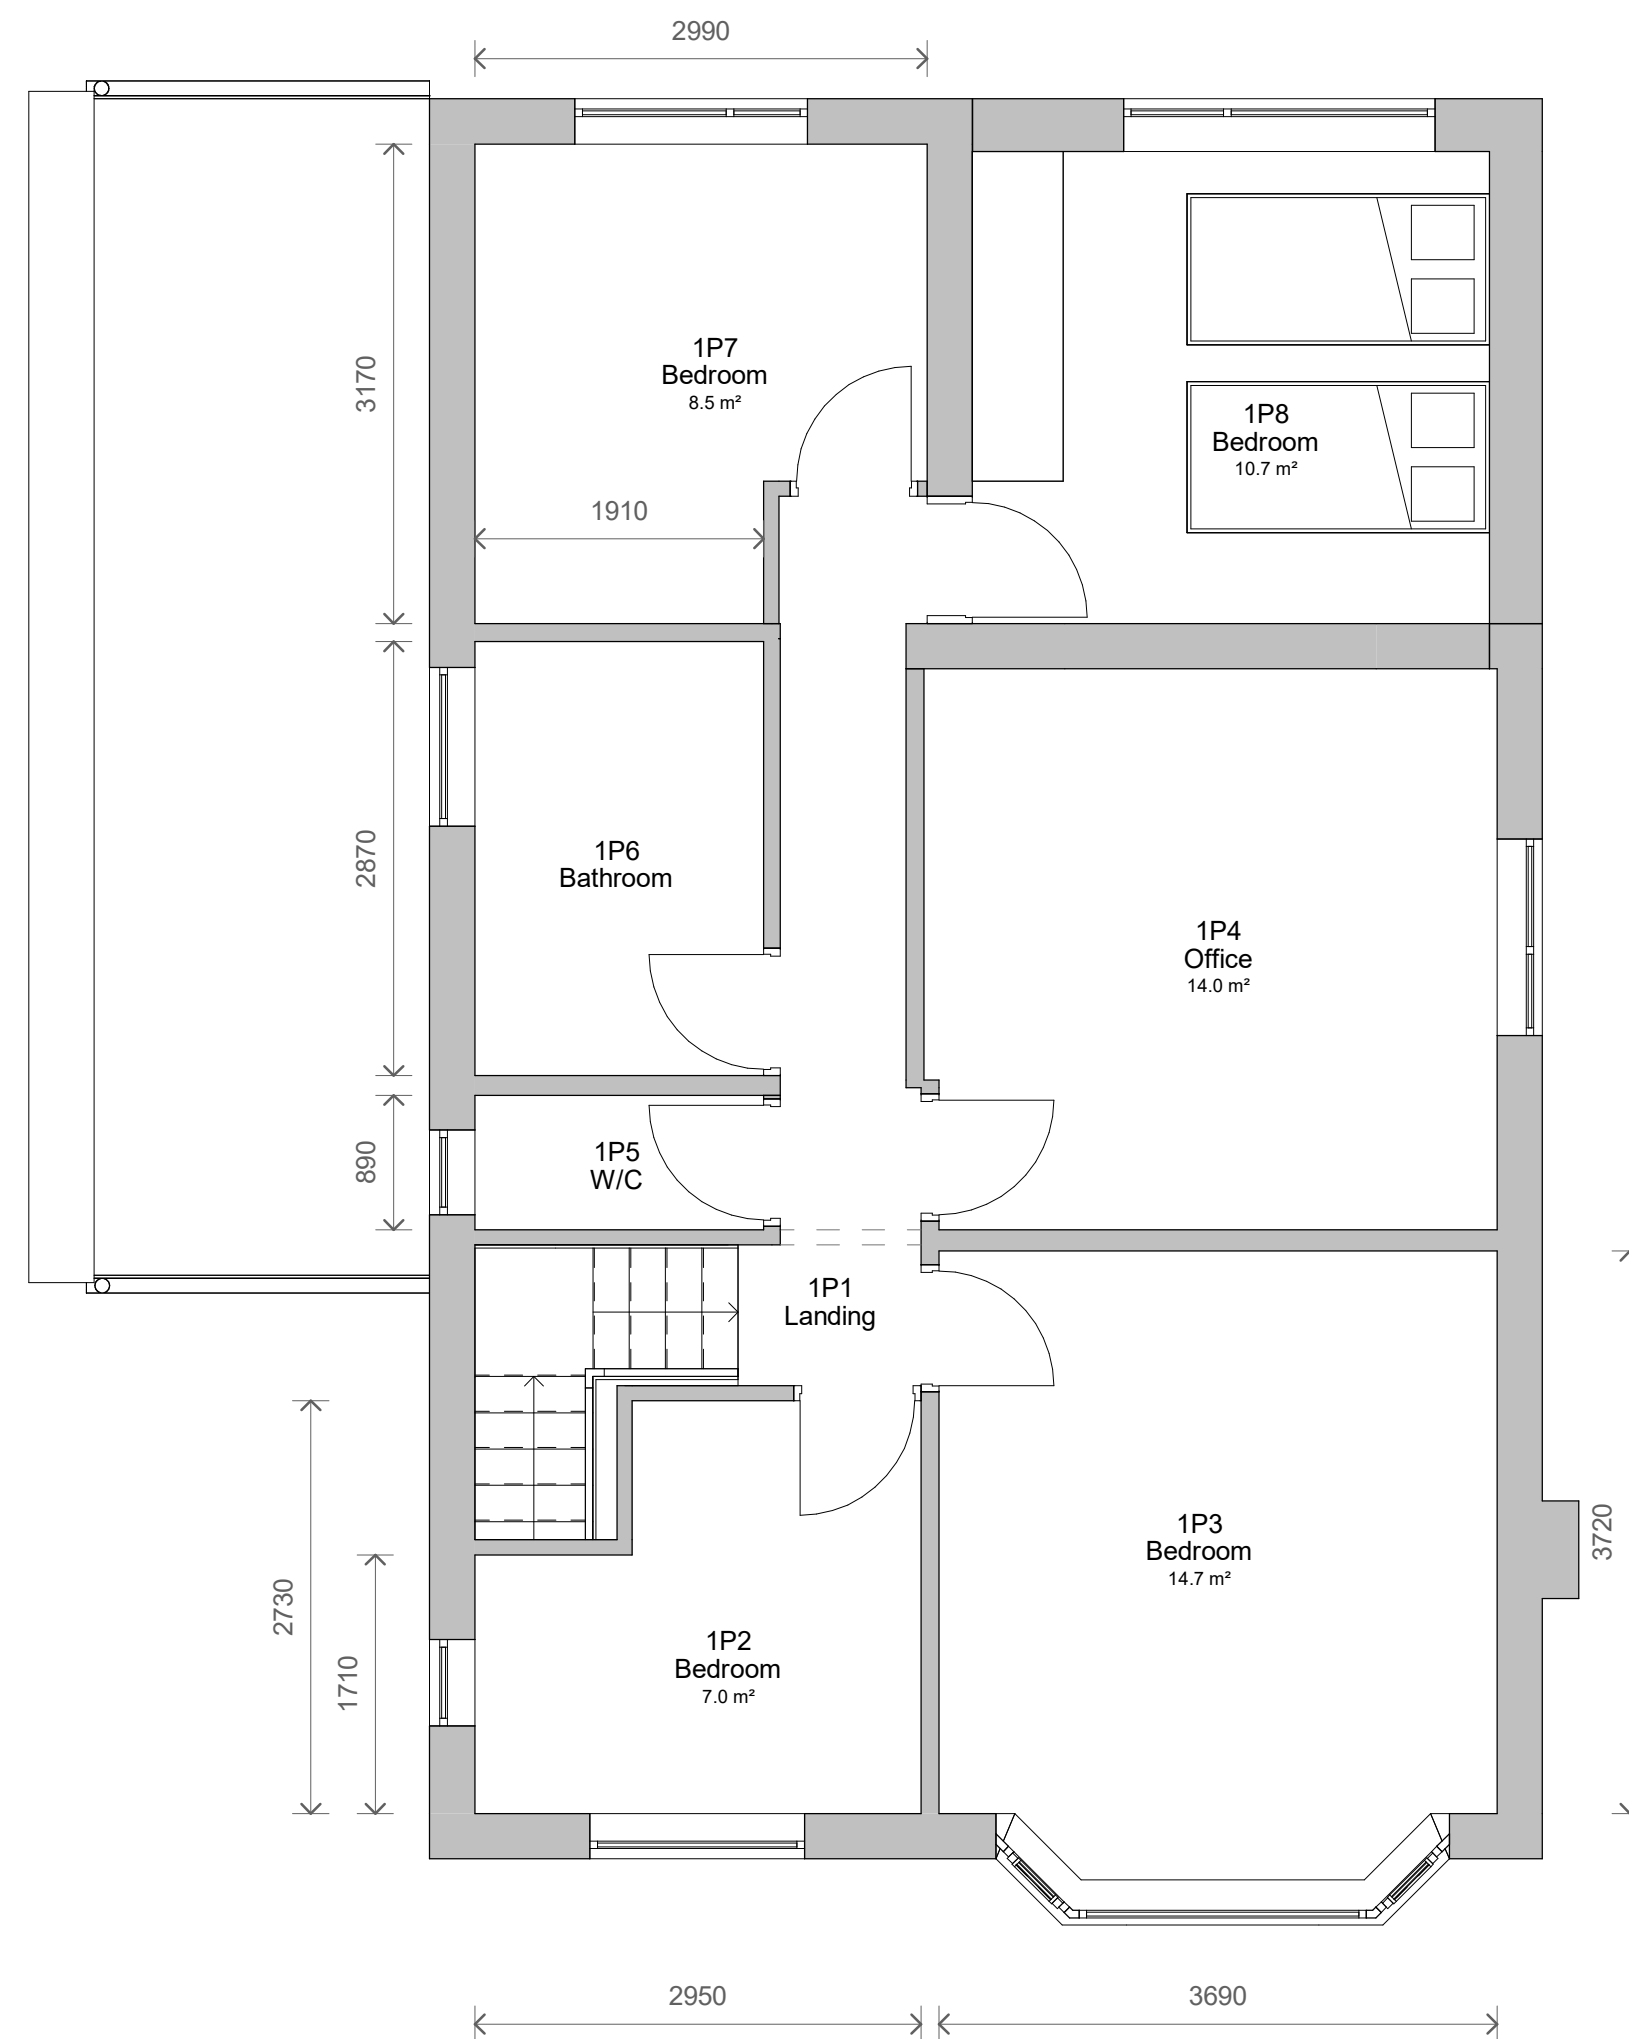


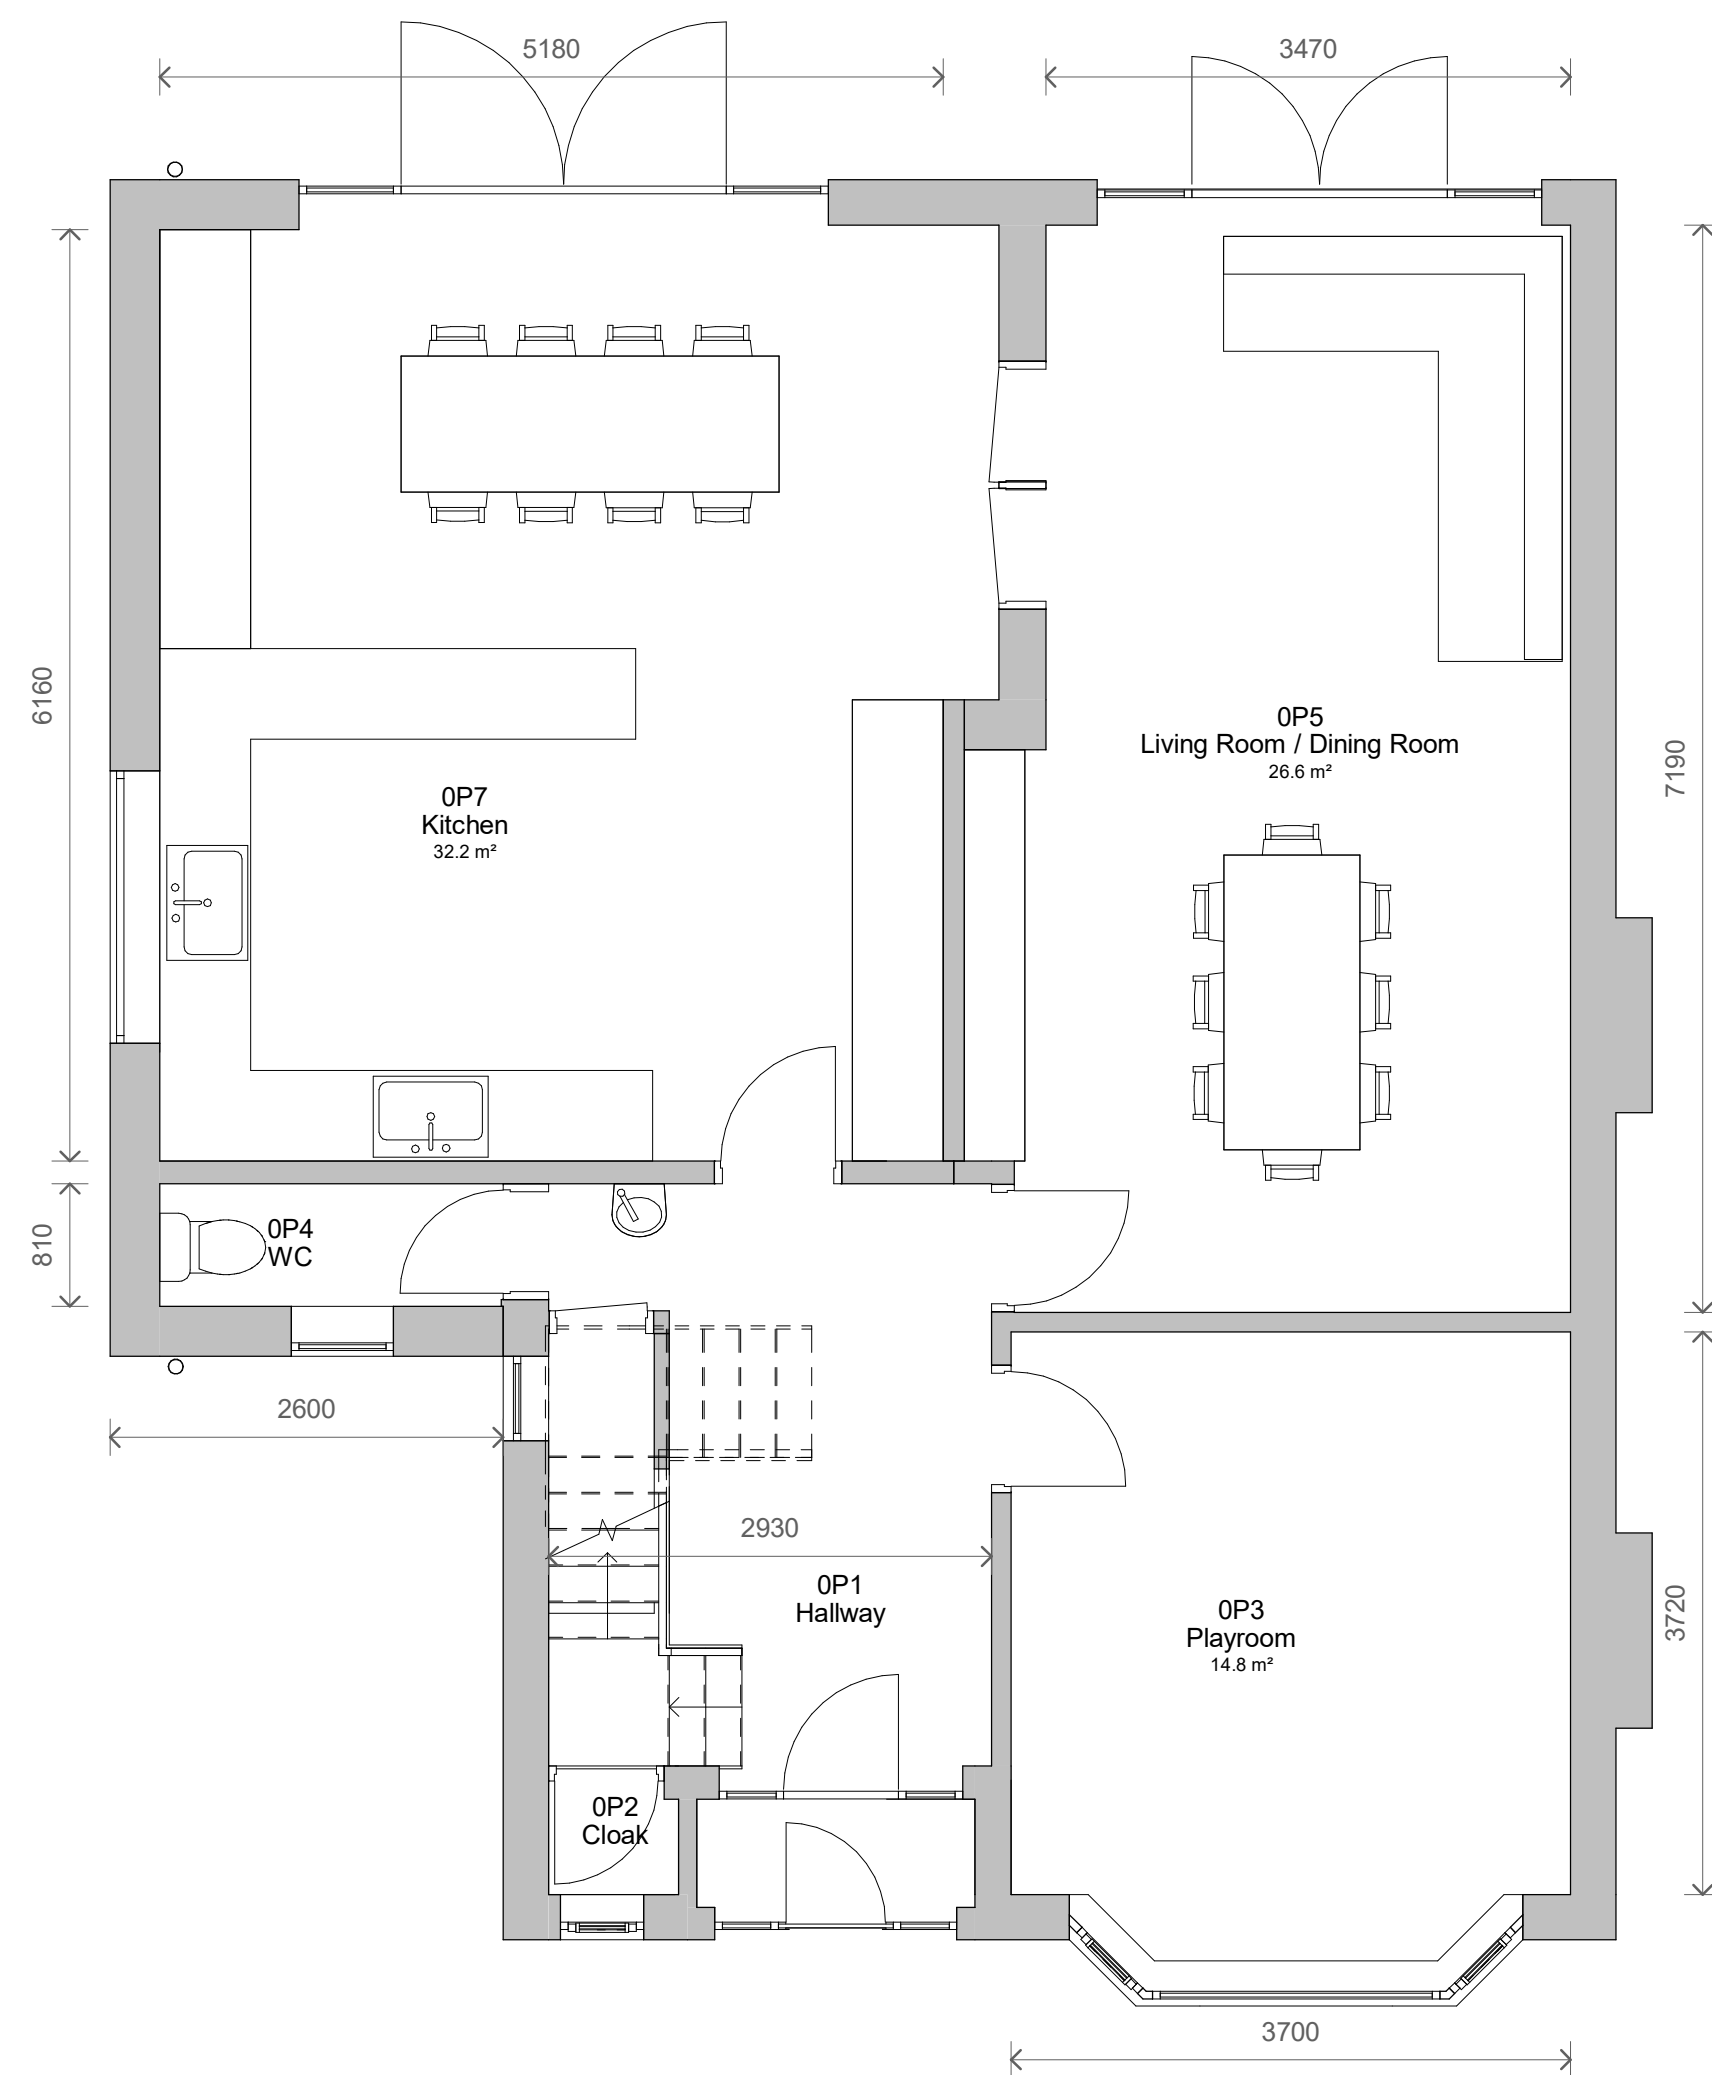

2	Revised Design	05/05/2022
1	Revised Design	05/05/2022
No.	Description	Date

PROJECT			
52 Brookland Road			
TITLE			
Proposed Plans			
CLIENT			
Haffner			
STATUS			
DESIGN			
DRAWN BY		SCALE (@ A1)	
SG		1 : 50	
DATE			
28/04/2022			
PROJECT NUMBER		REV	
GSS21092.2		2	
DRAWING NUMBER			
003			
			
www.goldsketch.co.uk		info@goldsketch.co.uk	
0161 792 9555			
NOTES © COPYRIGHT © ALL RIGHTS RESERVED. NO PART OF THIS DRAWING MAY BE REPRODUCED OR TRANSMITTED IN ANY FORM OR BY ANY MEANS WITHOUT PRIOR WRITTEN CONSENT. DRAWING TO BE USED FOR THE EXACT INFORMATION ONLY. ANY DISCREPANCIES TO BE REPORTED TO THE ARCHITECT/ENGINEER/PLANNING OFFICIALS. THIS DRAWING IS THE PROPERTY OF GOLD SKETCH AND IS TO BE USED FOR THE EXACT INFORMATION ONLY. ANY DISCREPANCIES TO BE REPORTED TO THE ARCHITECT/ENGINEER/PLANNING OFFICIALS. 