
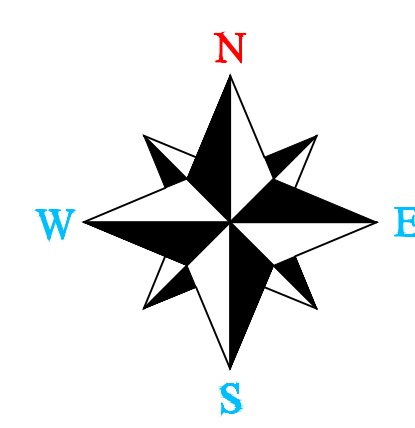


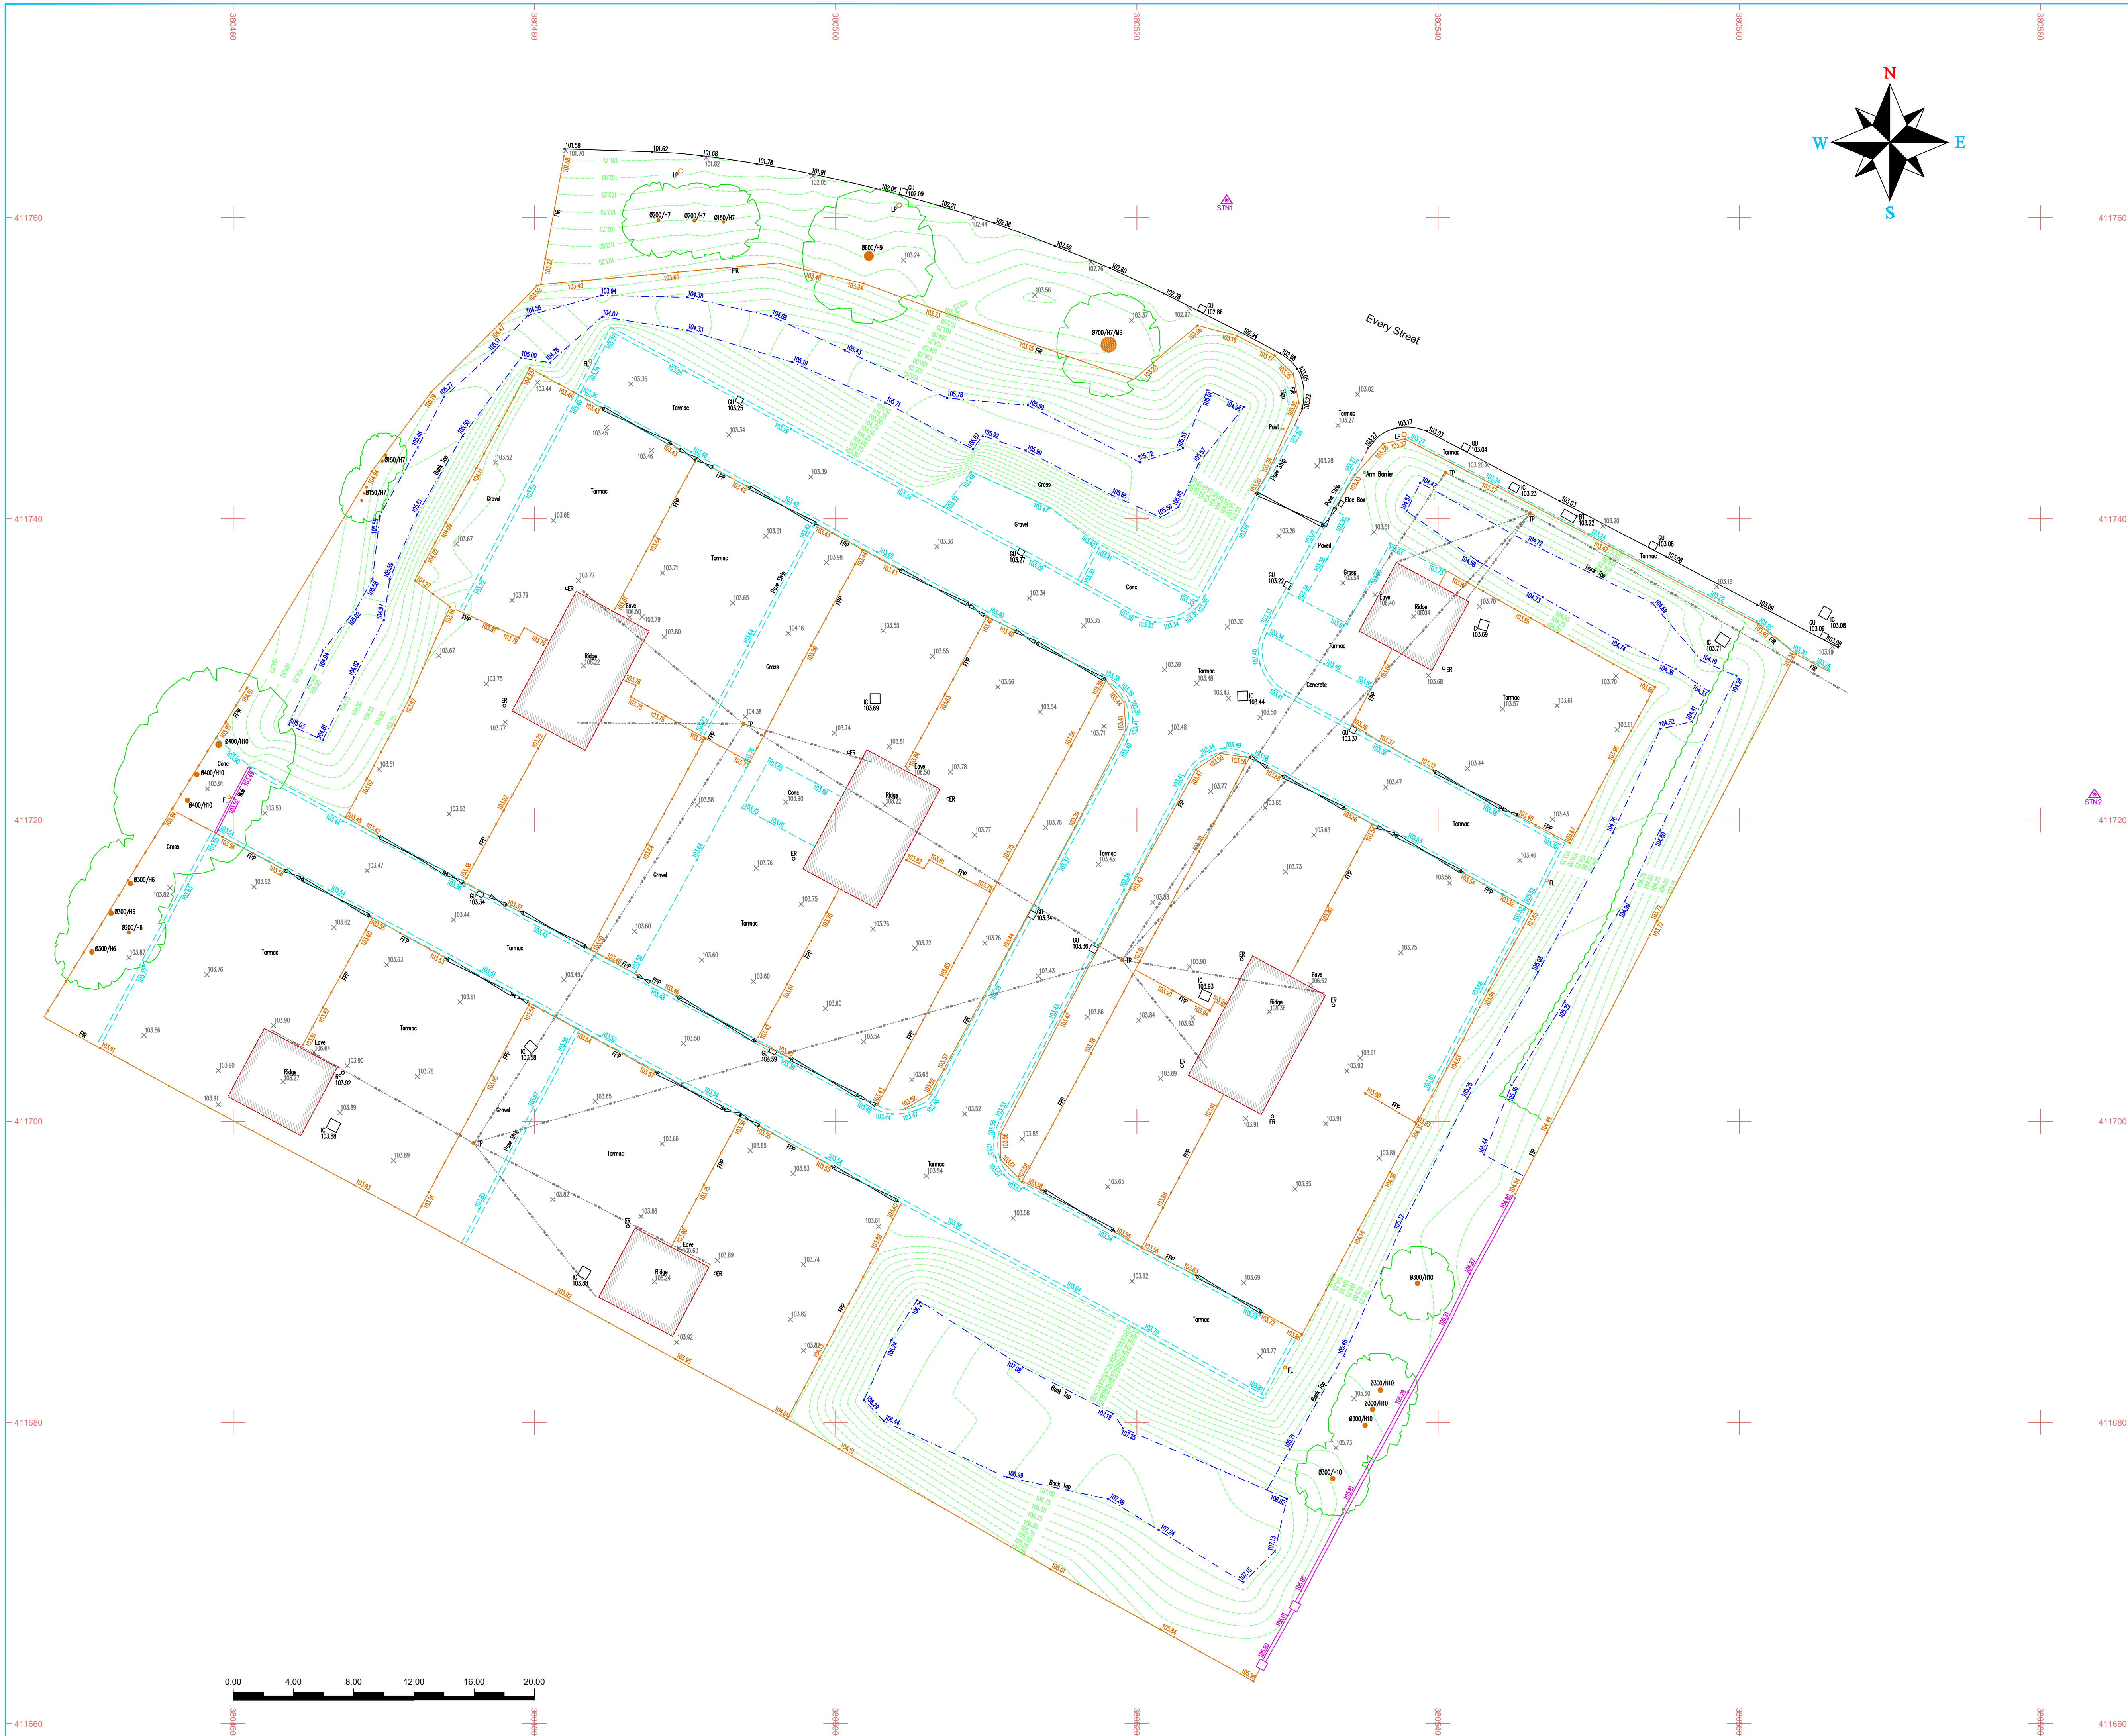

Abbreviations where applicable:			
AB	Air Brick	JTN	Junction Box
AV	Air Valve	KL	Keep Left
BB	Beltline Beacon	KO	Kent Gully
BC	Building Canopy	LFB	Lifeway
BH	Borehole	LP	Lamp Post
BL	Bed Level	MB	Mooring Bulard
BM	Bench Mark	ME	Motor Manhole
BNDY	Boundary	MP	Manhole
BO	Bollard	MK	Marker
BS	Bi-Stem (Tree)	MS	Multi-Stem (Tree)
BST	Bus Stop	MY	Mercury Manhole
BT	British Telecom Manhole	NF	Notice Board
BW	Brick Wall	NP	Road Name Plate
C	Crest	OB	Out Building
CCTV	Closed Circuit Television	OS	Ordnance Survey
CL	Ceiling Level	PE	Pillar Box
CONC	Concrete	PED	Pedestrian Pad
CP	Concrete Post	PI	Pipe
CR	Cycle Rack	PM	Plankhole
CTV	Cable Television Manhole	PO	Post Office Manhole
CUL	Culvert	PP	Power Post
DK	Drop Kerb	RE	Rodding Eye
DPC	Damp Proof Course	RTW	Retaining Wall
DR	Drain Pipe	RWP	Rainwater Pipe
DWB	Dog Waste Bin	SCP	Stand Pipe
EB	Electricity Box	SK	Skewway
EL	Electricity Manhole	SCF	Soft Level
EP	Electricity Pole	SMH	Surface Water Manhole
ER	Earthing Rod	ST	Stop Tap
FB	Flower Bed	SU	Stump (Tree)
FBR	Foot Bridge	SV	Soil Vent Pipe
FCL	False Ceiling Level	SVP	Soil Vent Pipe
FFL	Finished Floor Level	SW	Surface Water
FIR	Fence Iron Railing	SY	Stay (Eg. Pylon, TP)
FL	Floor Level	TBM	Temporary Benchmark
FMH	Foul Water Manhole	TCB	Telephone Call Box
FP	Flag Pole	TL	Threshold Level
FPC	Fence Post & Chain	TH	Top of Wall
FPP	Fence Post & Panel	TP	Telegraph Pole
FFR	Fence Post & Rail	TP	Trial Pit
FFW	Fence Post & Wire	TPT	Tri-Stem (Tree)
FSS	Foul Water	TS	Traffic Signal Manhole
FW	Foul Water	TSS	Under Beam
FWM	Fence Wire Mesh	UB	Under Beam
GAS	Gas Valve	UTR	Unable To Raise
GL	Ground Level	VP	Vent Pipe
GP	Gate Post	WB	Waste Pipe
GU	Gully	WCL	Window Cill Level
H	Height	WHL	Window Head Level
HY	Hydrant	WL	Wall Level
IS	Information Sign	WM	Water Meter

General Legend:

Tree (Symbol) STNA (Symbol) Survey Station (Symbol) OSBM/TBM (Symbol)

Gate (Symbol) Hedge (Symbol) Borehole (Symbol) Trial Pit (Symbol)

Survey Control:

-E-X-	-N-Y-	-H-Z-
STN1 380525.965	411761.126	102.930
STN2 380583.584	411721.682	103.159

Relative to Ordnance Survey grid via Active Network RTK GPS Plane Table Grid

Sheet Layout:

A1

Disclaimer - West Coast Geomatics Limited 2020:

This survey has been produced with its accuracy commensurate with the indicated scale and should only be used for its original intended purpose. Any liability should only be undertaken using a suitable media print produced using the original data. No responsibility is accepted to any third party for the whole or part of its contents. All data remains in the ownership of West Coast Geomatics Limited. Any discrepancies between this survey and any other information should be reported to West Coast Geomatics Limited.

Additional Notes:

Amendments:

WEST COAST GEOMATICS

LAND & MEASURED BUILDING SURVEYORS

Address: Suites 3 & 4 Orchard House, Halsall Business Centre, Lancashire, L39 8RG

Contact details: Tel: +44 (0) 1704 840 938, Email: info@wcgeo.co.uk, Web: www.wcgeo.co.uk

Client: Paddock Johnson Partnership

Drawing Title: Topographical Survey

Site Address / Project Reference: Every Street, Bury, BL9 5BE

Surveyed: NF	Document No: WCG 20-1352-T-1.1
Processed: JD	Plotted Scale: ISO A1 @ 1:200
Checked & QA: SN	Date of Issue: March 2020

