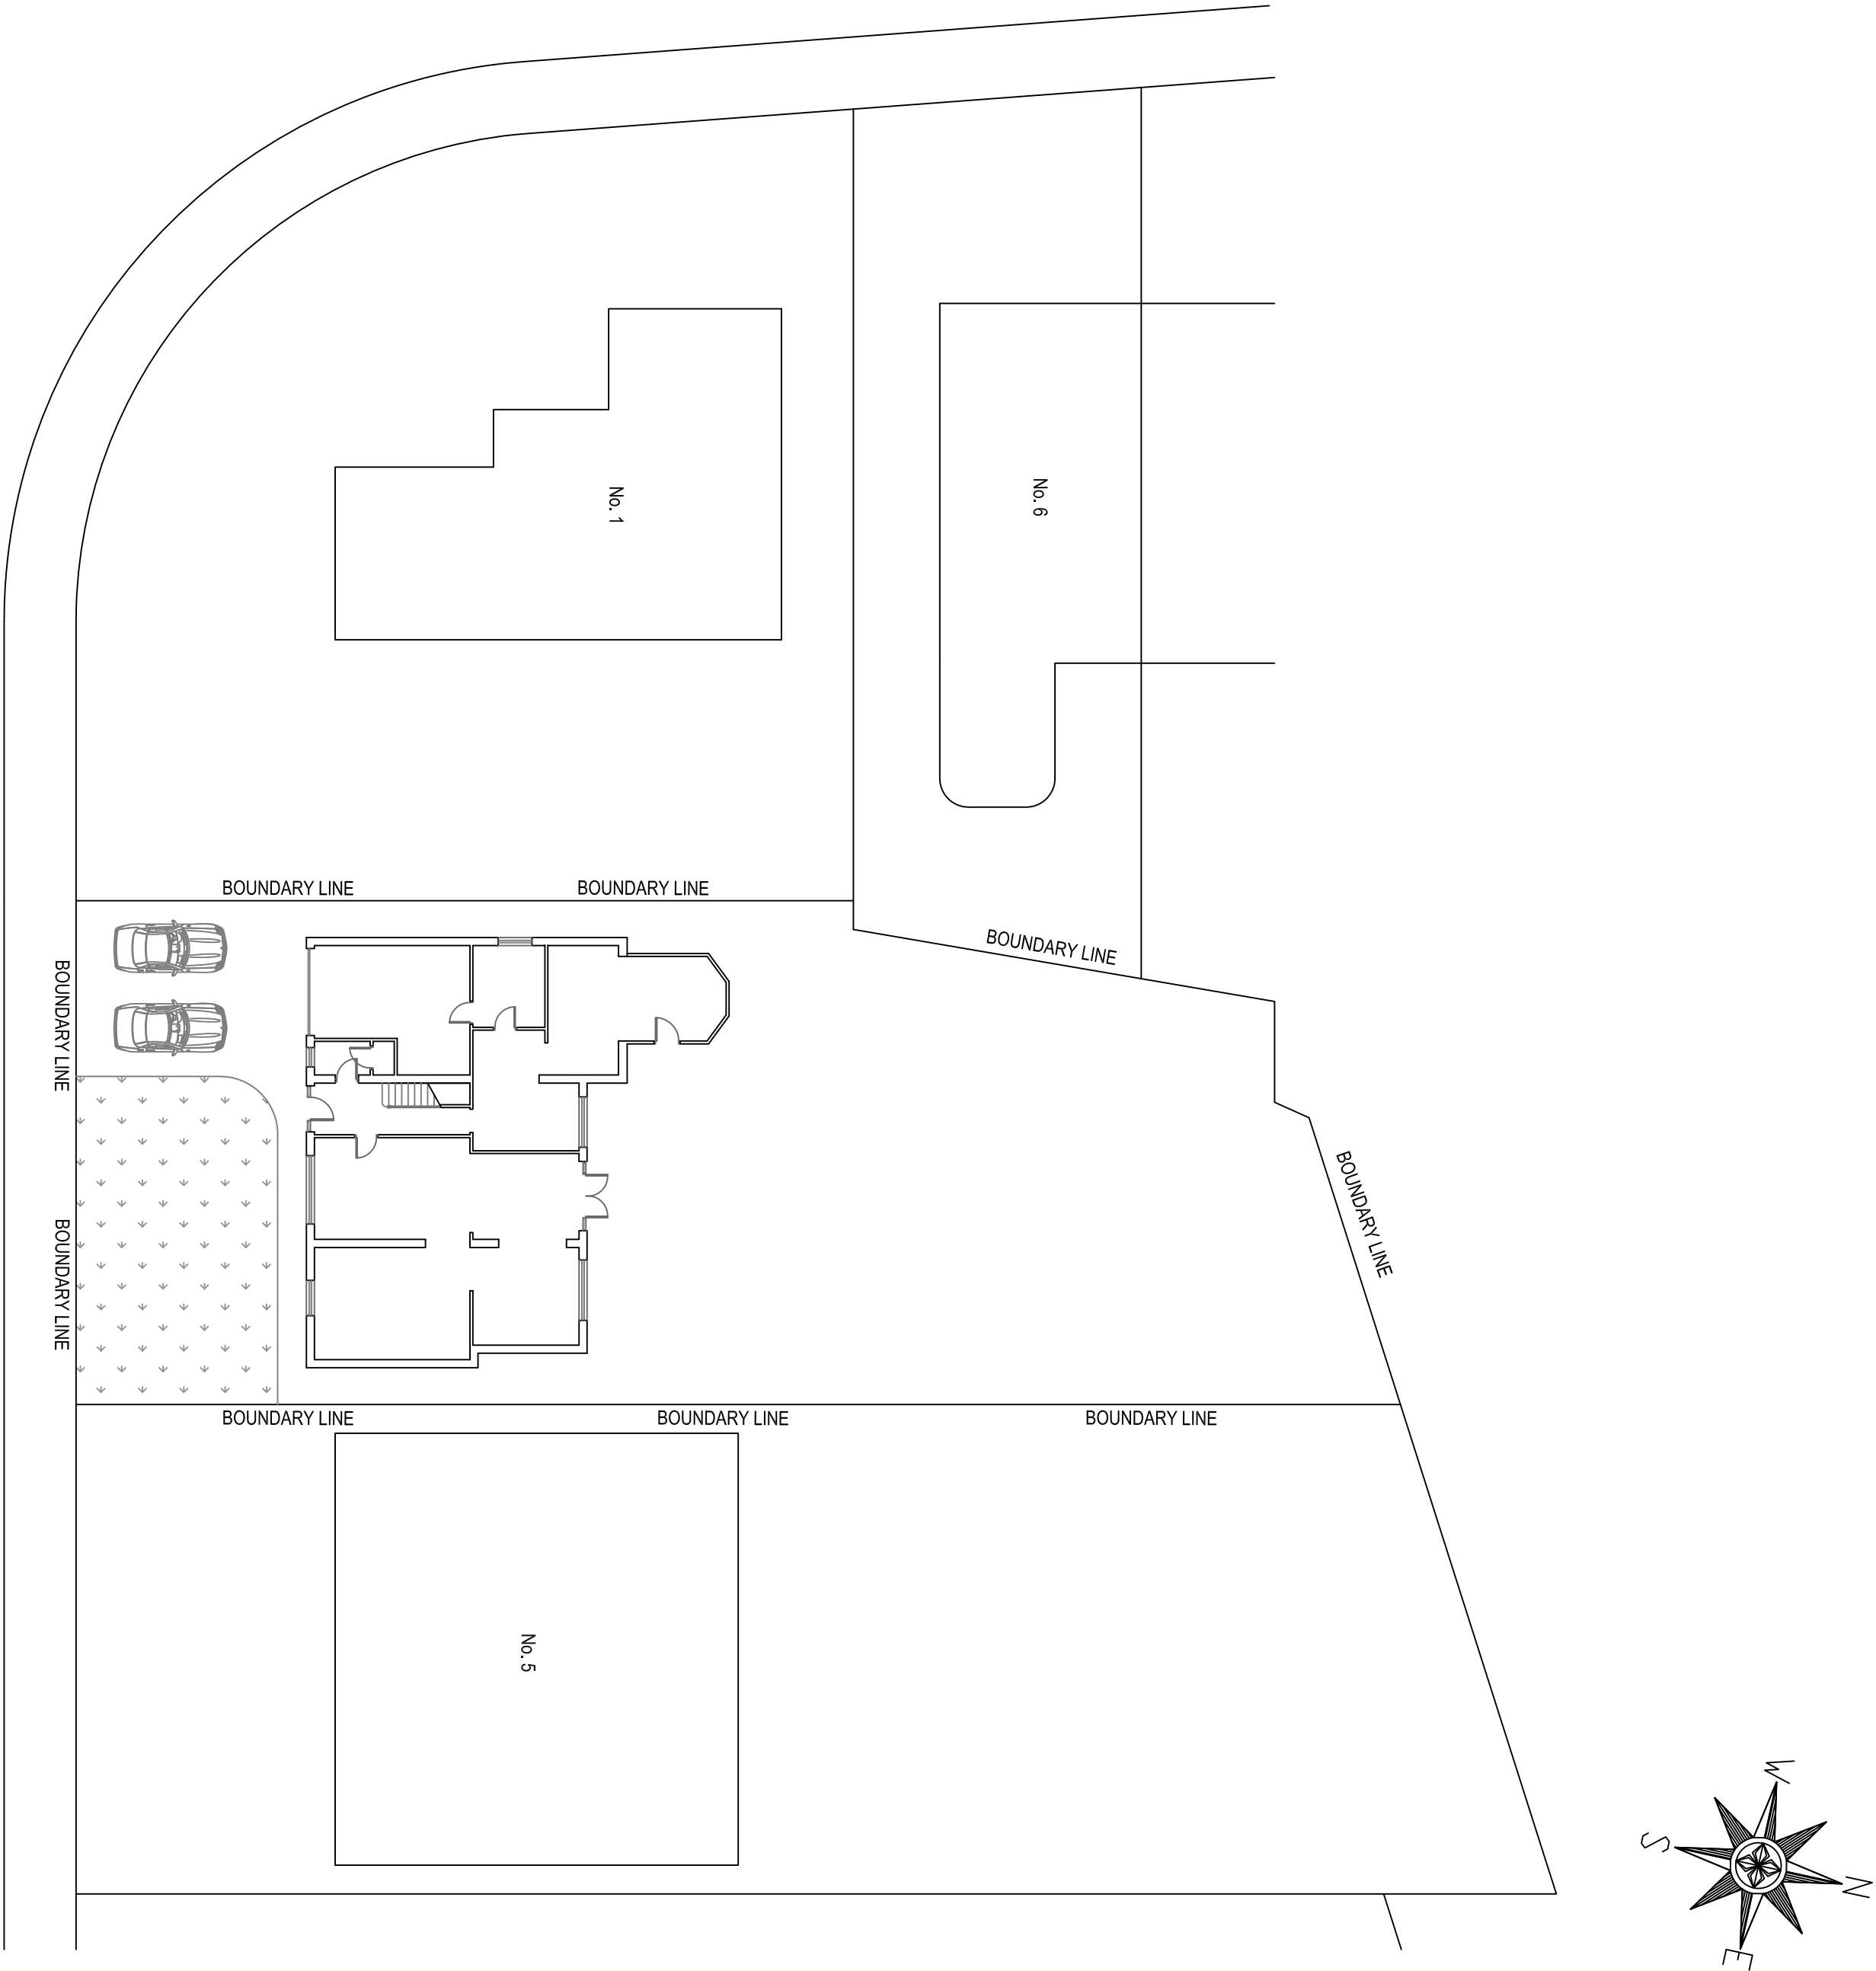
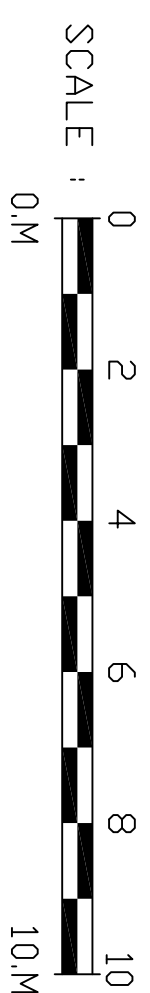
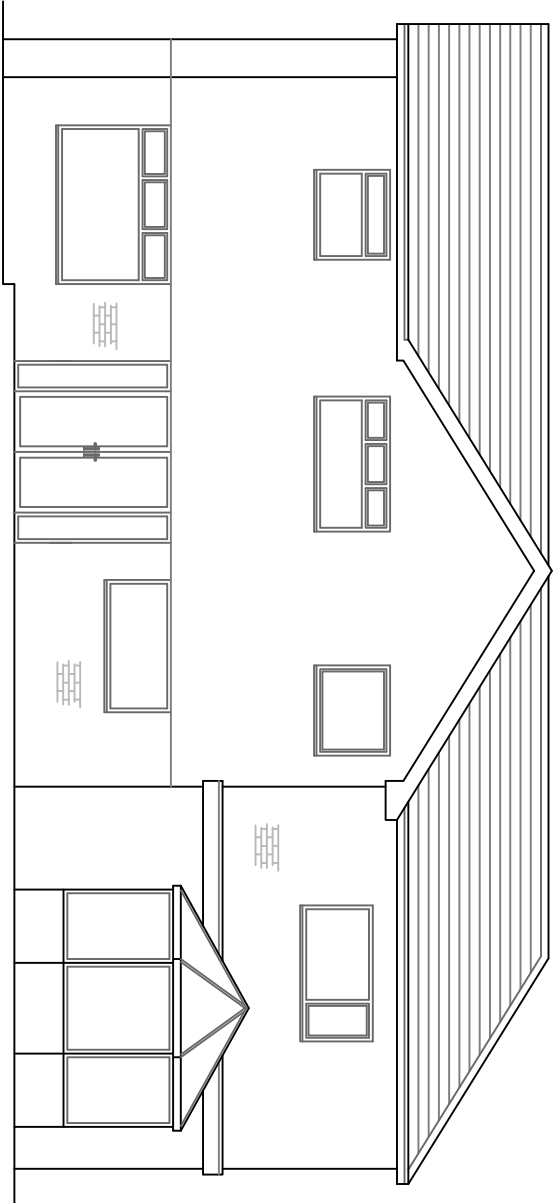
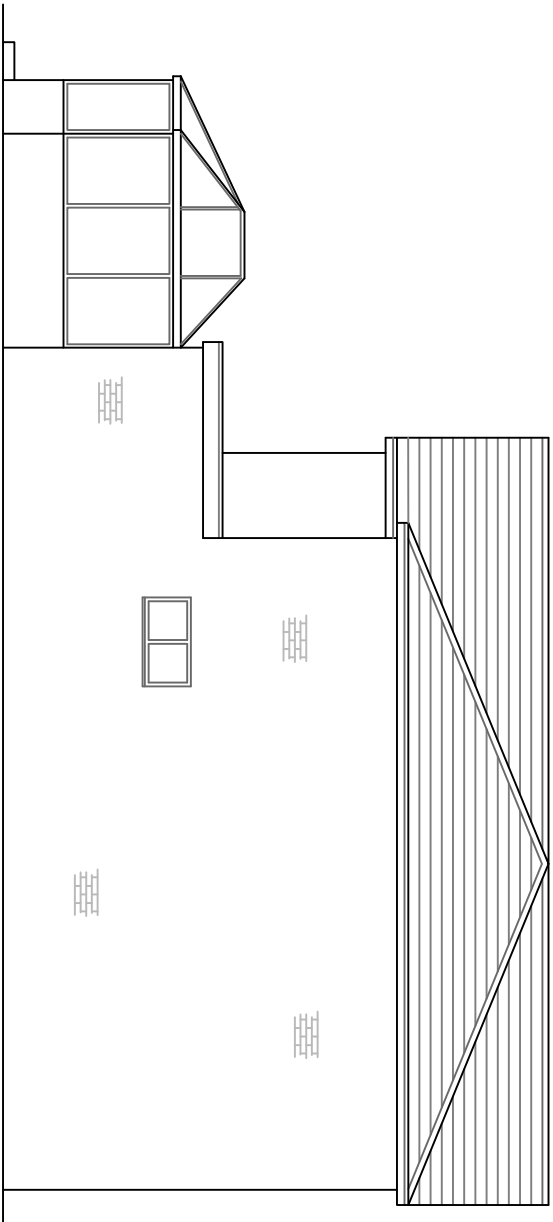
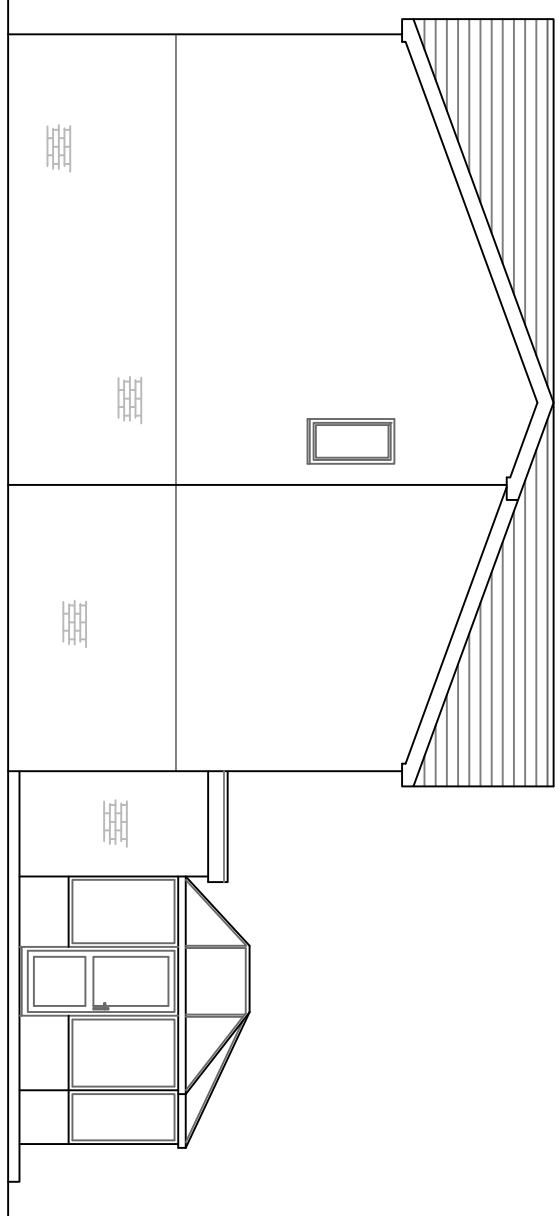
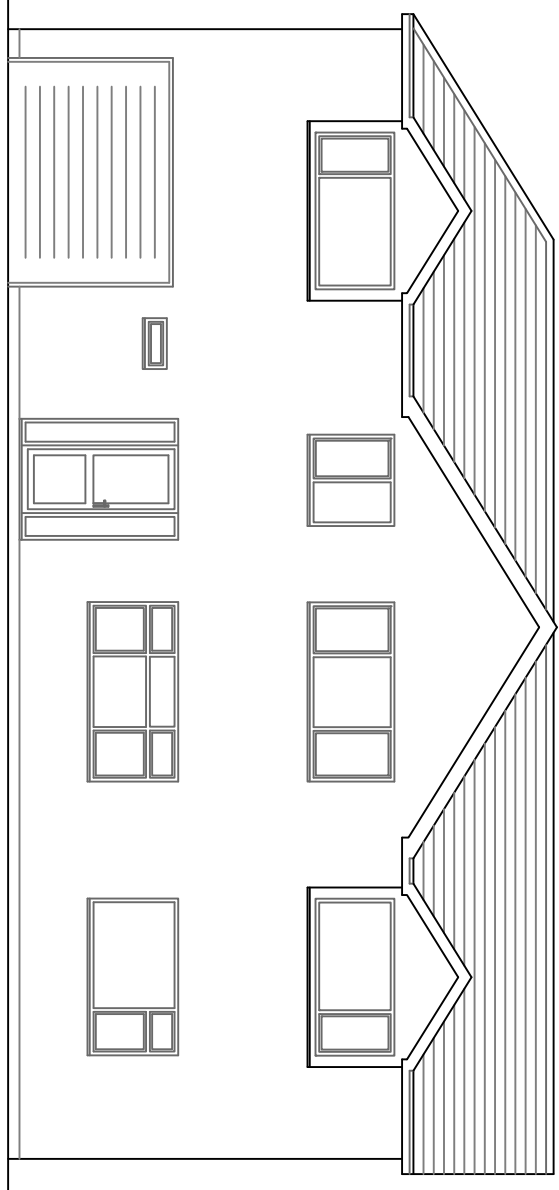
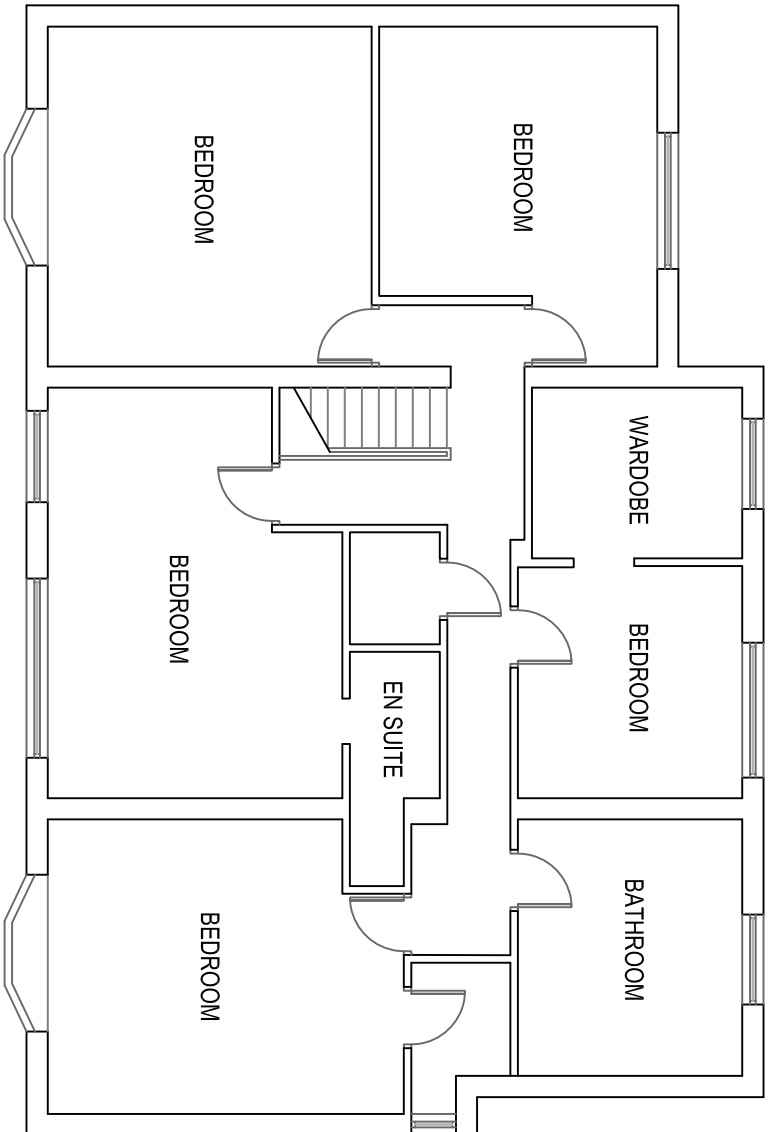
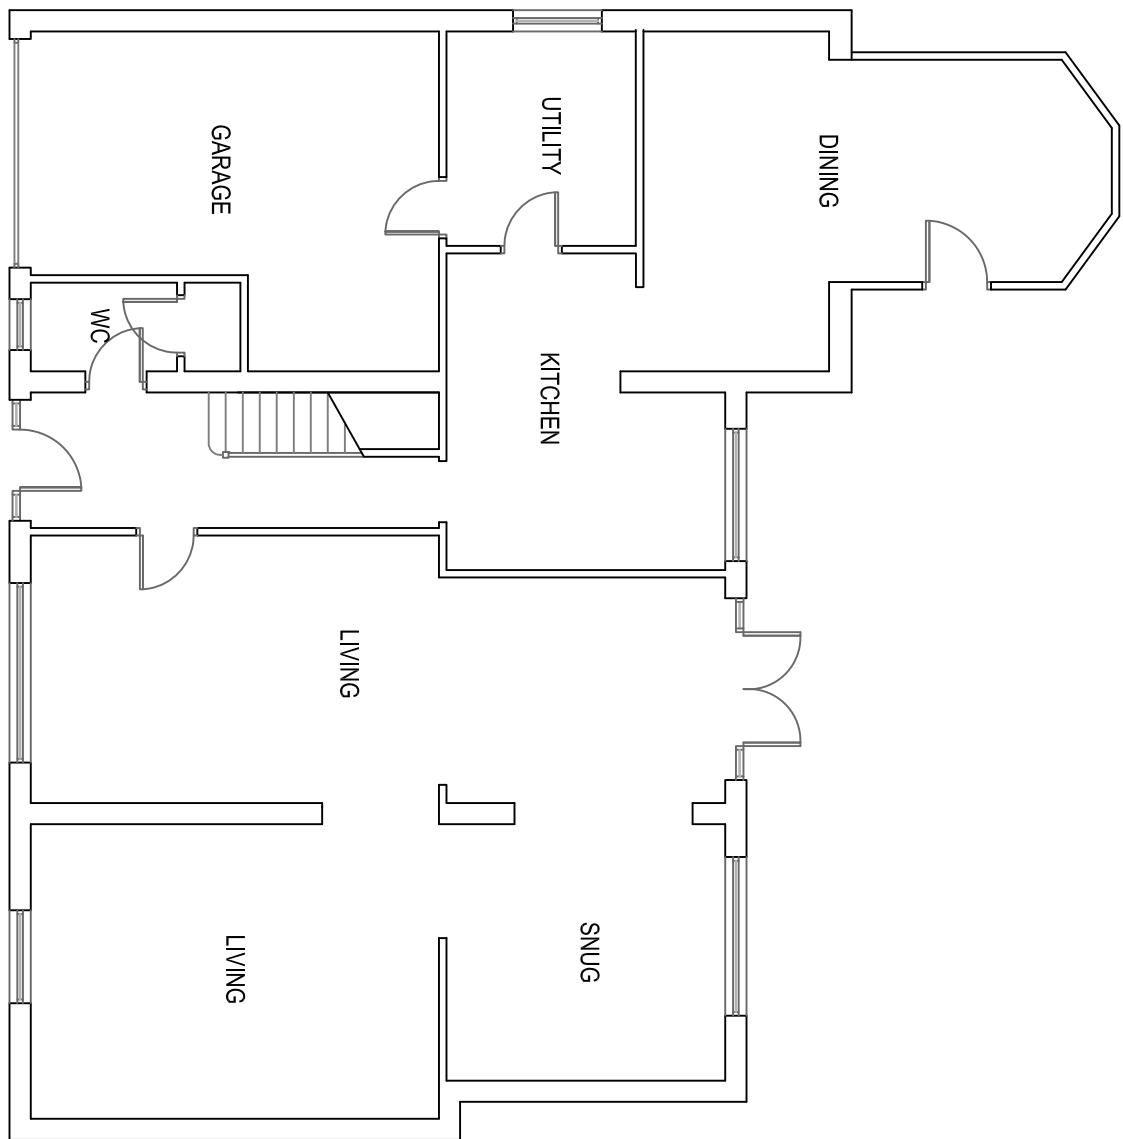


Existing Plans and Elevations

Drawn: CDW
Scale: 1:100 & 1:200 @ A1
Date: September 2025

3055_WH1_03_Planning

3 Sergeants Lane
Whitefield
M45 7TR