

E379325

E379350

E379375

E379400

E379425

E379450



LEGEND

- BL

BED LEVEL
- BD

BOLLARD
- BT

B. TELECOM
- TV

CABLE TV
- CEIL

CEILING LEVEL
- CE

CELLAR
- COL

COLUMN
- ER

EARTH ROD
- EL

ELECTRICITY
- FH

FIRE HYDRANT
- FL

FLOOR LEVEL
- GV

GAS VALVE
- GP

GATE POST ROUND
- GS

GATE POST SQUARE
- G

GULLY
- IC

INSPECTION COVER
- IL

INVERT LEVEL
- LP

LAMP POST
- LS

LAMP POST SQUARE
- MH

MANHOLE
- MK

MARKER
- OP

ORNAMENTAL PLANTING
- PT

POST ROUND
- PS

POST SQUARE
- RS

ROAD SIGN
- RE

RODDING EYE
- ROOF

ROOF LINE
- SN

SIGN
- SC

STOP COCK
- SV



STOP VALVE
- SP

STUMP
- TP

TELEGRAPH POLE
- TS

TRAFFIC SIGNAL
- WO

WASH OUT

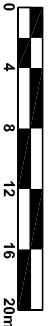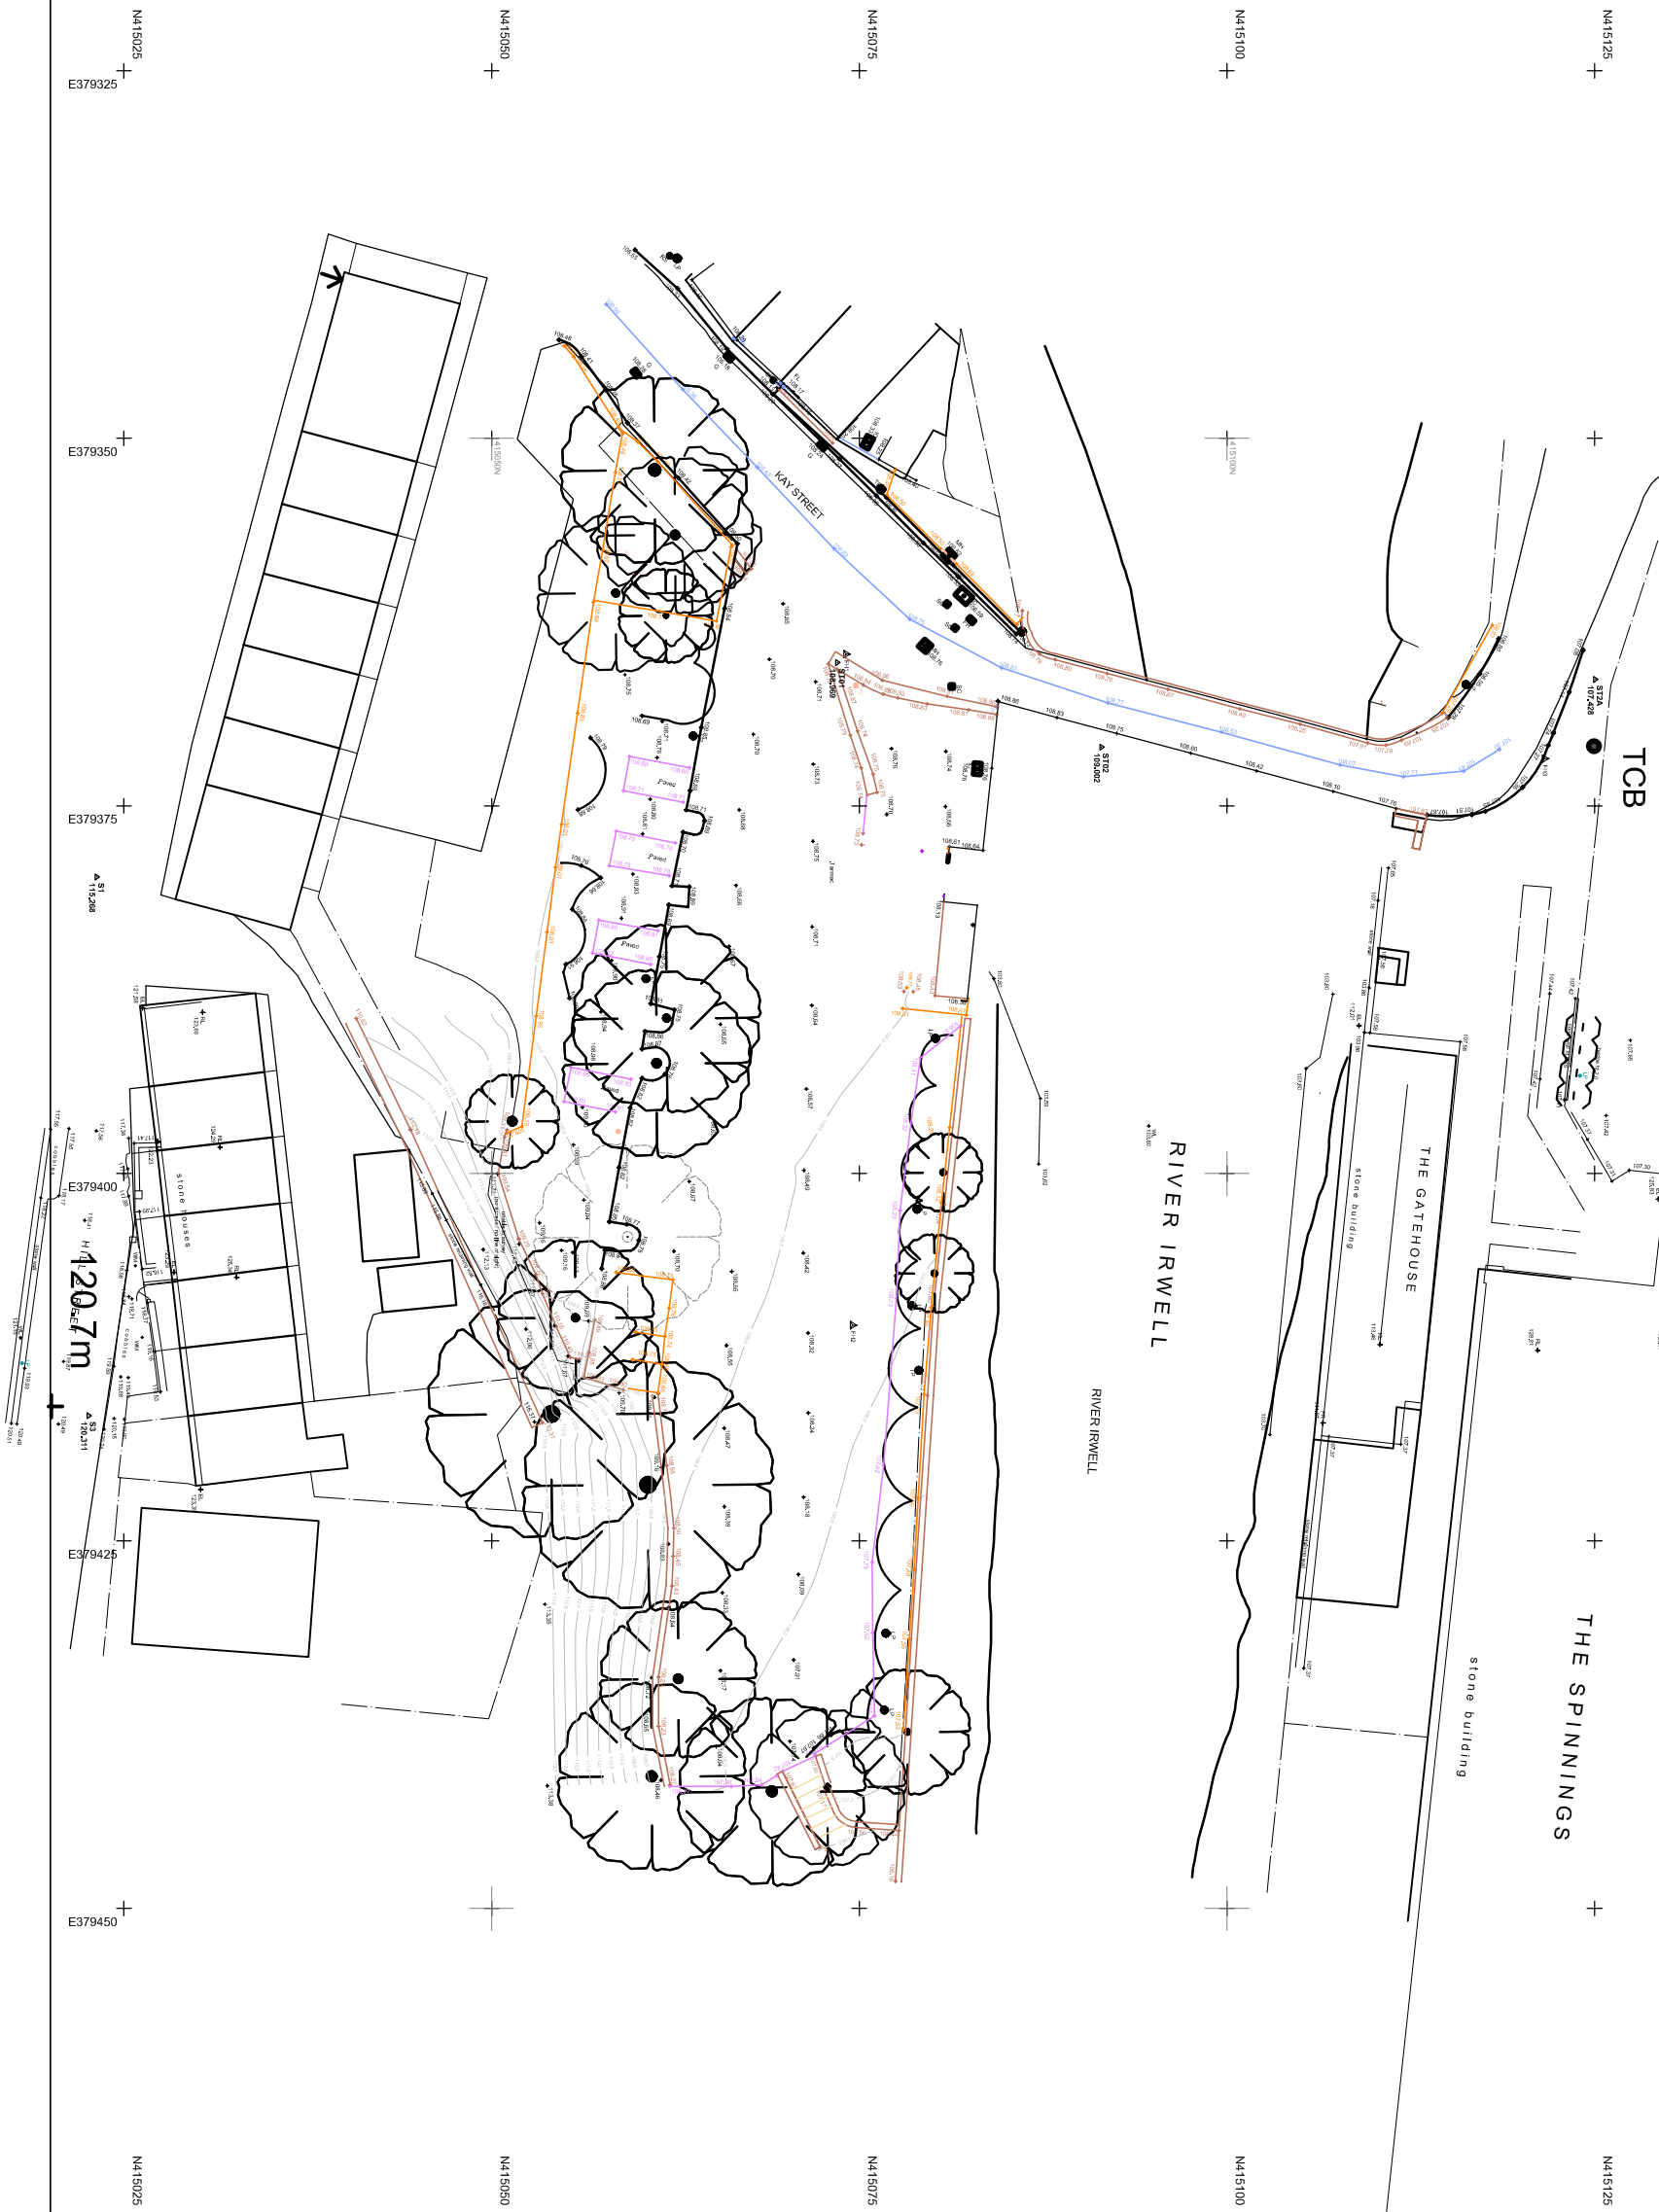

2492.2.07

Opulwood Developments

Topographical Survey

Waterside Apartment, Kay St, Summerseat

REVISION / AMENDMENTS	DATE	CHKD
-----------------------	------	------

1:500 @ A3