


Redbank Playing Fields

Artificial Grass Pitch



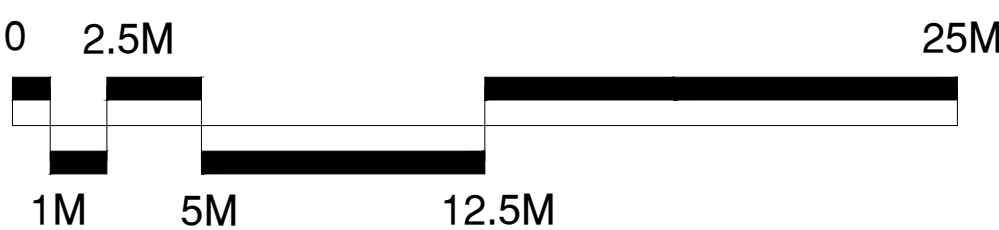

Surfacing Standards Limited
Sports Pitch Consultants



CONSULTANTS
Surfacing Standards Ltd
Office 2, Cranleigh House
Aston Road, Loughborough, LE11 9XU
01530 400 012

1. DO NOT SCALE FROM DRAWING. ALL DIMENSIONS TO BE CHECKED ON SITE PRIOR TO COMMENCEMENT OF WORKS.
2. THIS DRAWING IS COPYRIGHT TO SURFACING STANDARDS LTD.
3. ALL PERSONS SHOULD BE AWARE OF THE HEALTH AND SAFETY PLAN WHICH IS RETAINED IN THE SITE MANAGERS OFFICE.



- Artificial Turf Playing Area
- Footpaths & Hard Standing Areas
- 4.5m High Fence Line
- 3.0m High Fence Line
- 2.0m High Fence Line
- 1.2m High Fence Line


- Notes:**
106x70m Artificial Grass Pitch
- Line Markings:**
- 1Nr. 100x64m 11v11 (white)
 - 2Nr. 54.8x46m 9v9 (blue)
 - 2Nr. 55x37m 7v7 (yellow)
 - 4Nr. 5v5 37x27m (red)
 - 4Nr. 47x30m Training Grids (red)

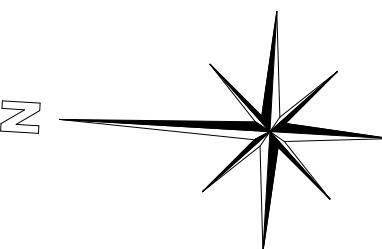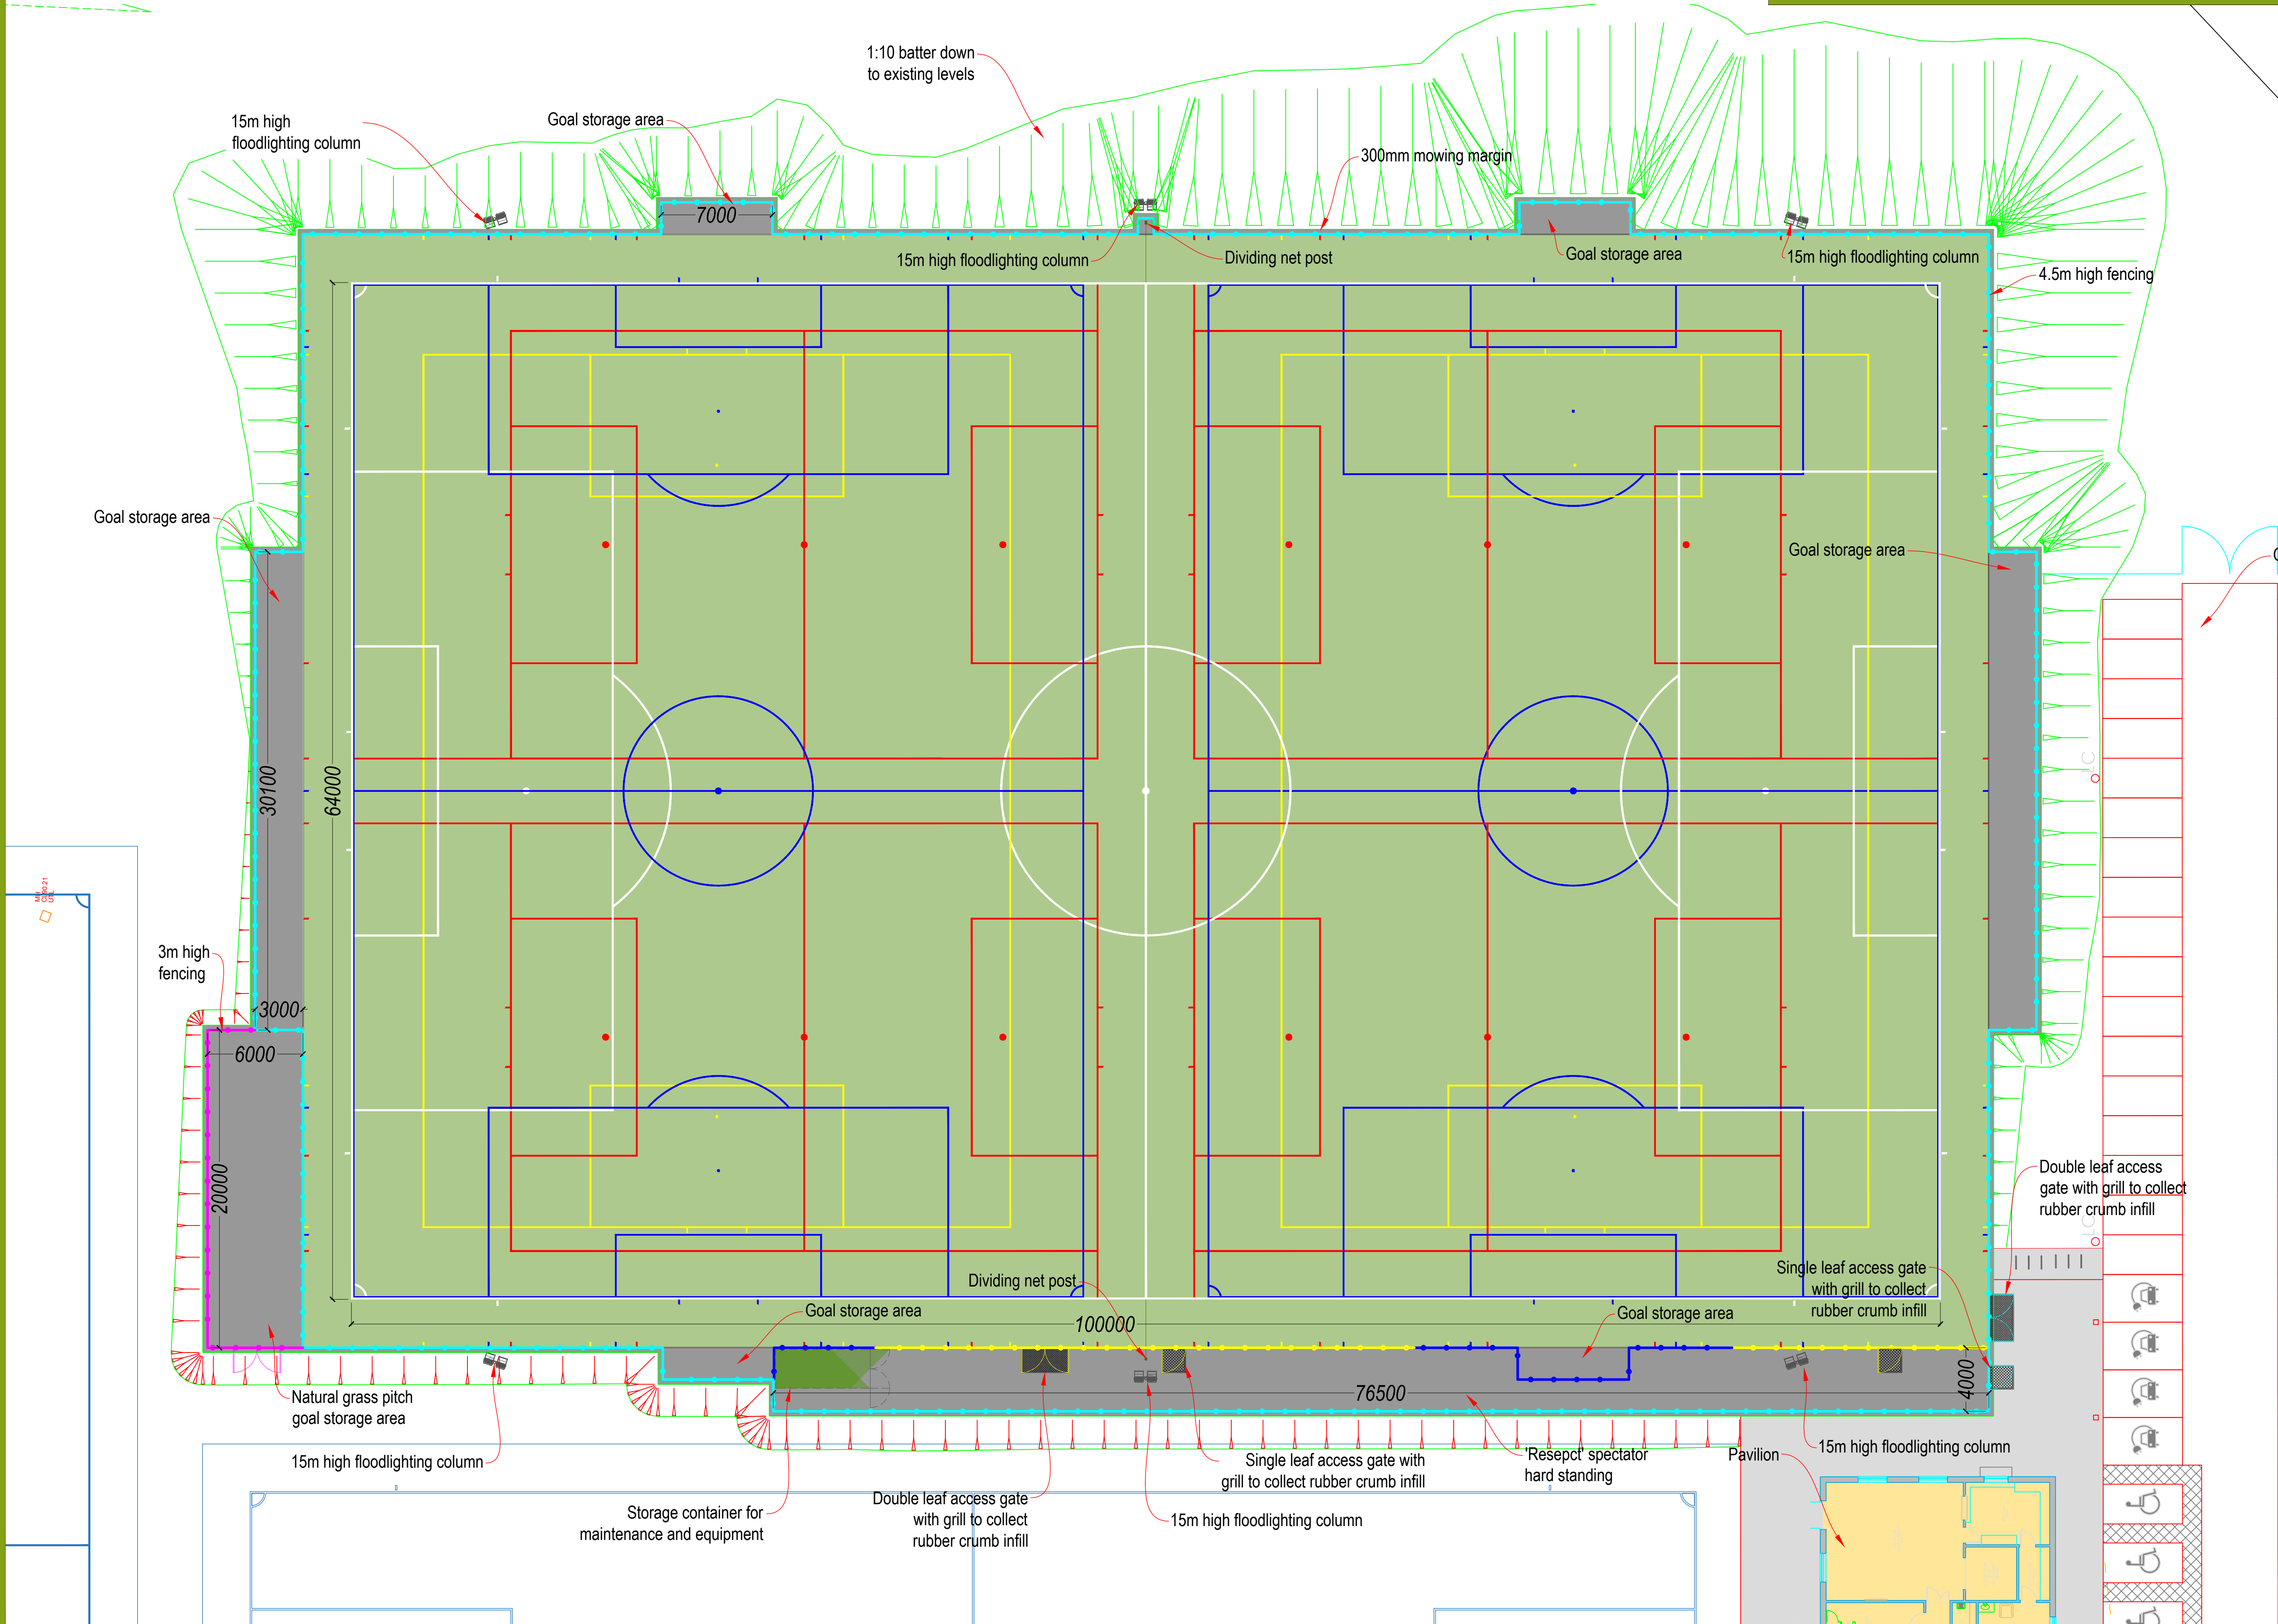

REV	DESCRIPTION	ME	WB	DATE
01	PLANNING ISSUE	ME	WB	21.06.22
00	PLANNING ISSUE	ME	WB	10.05.22



Surfacing Standards Limited
SPORTS PITCH CONSULTANTS

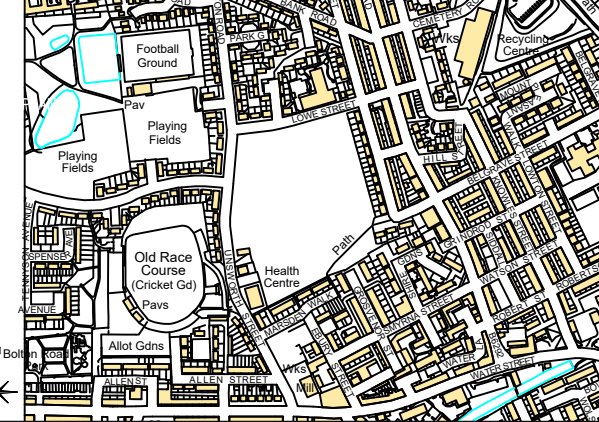

AUTHOR: ME

TITLE: Redbank Playing Fields
Artificial Grass Pitch
Proposed ATP Plan

PROJECT	SCALE	SIZE
CLS017	1:200	A1

DRAWING No	REVISION
04	01