





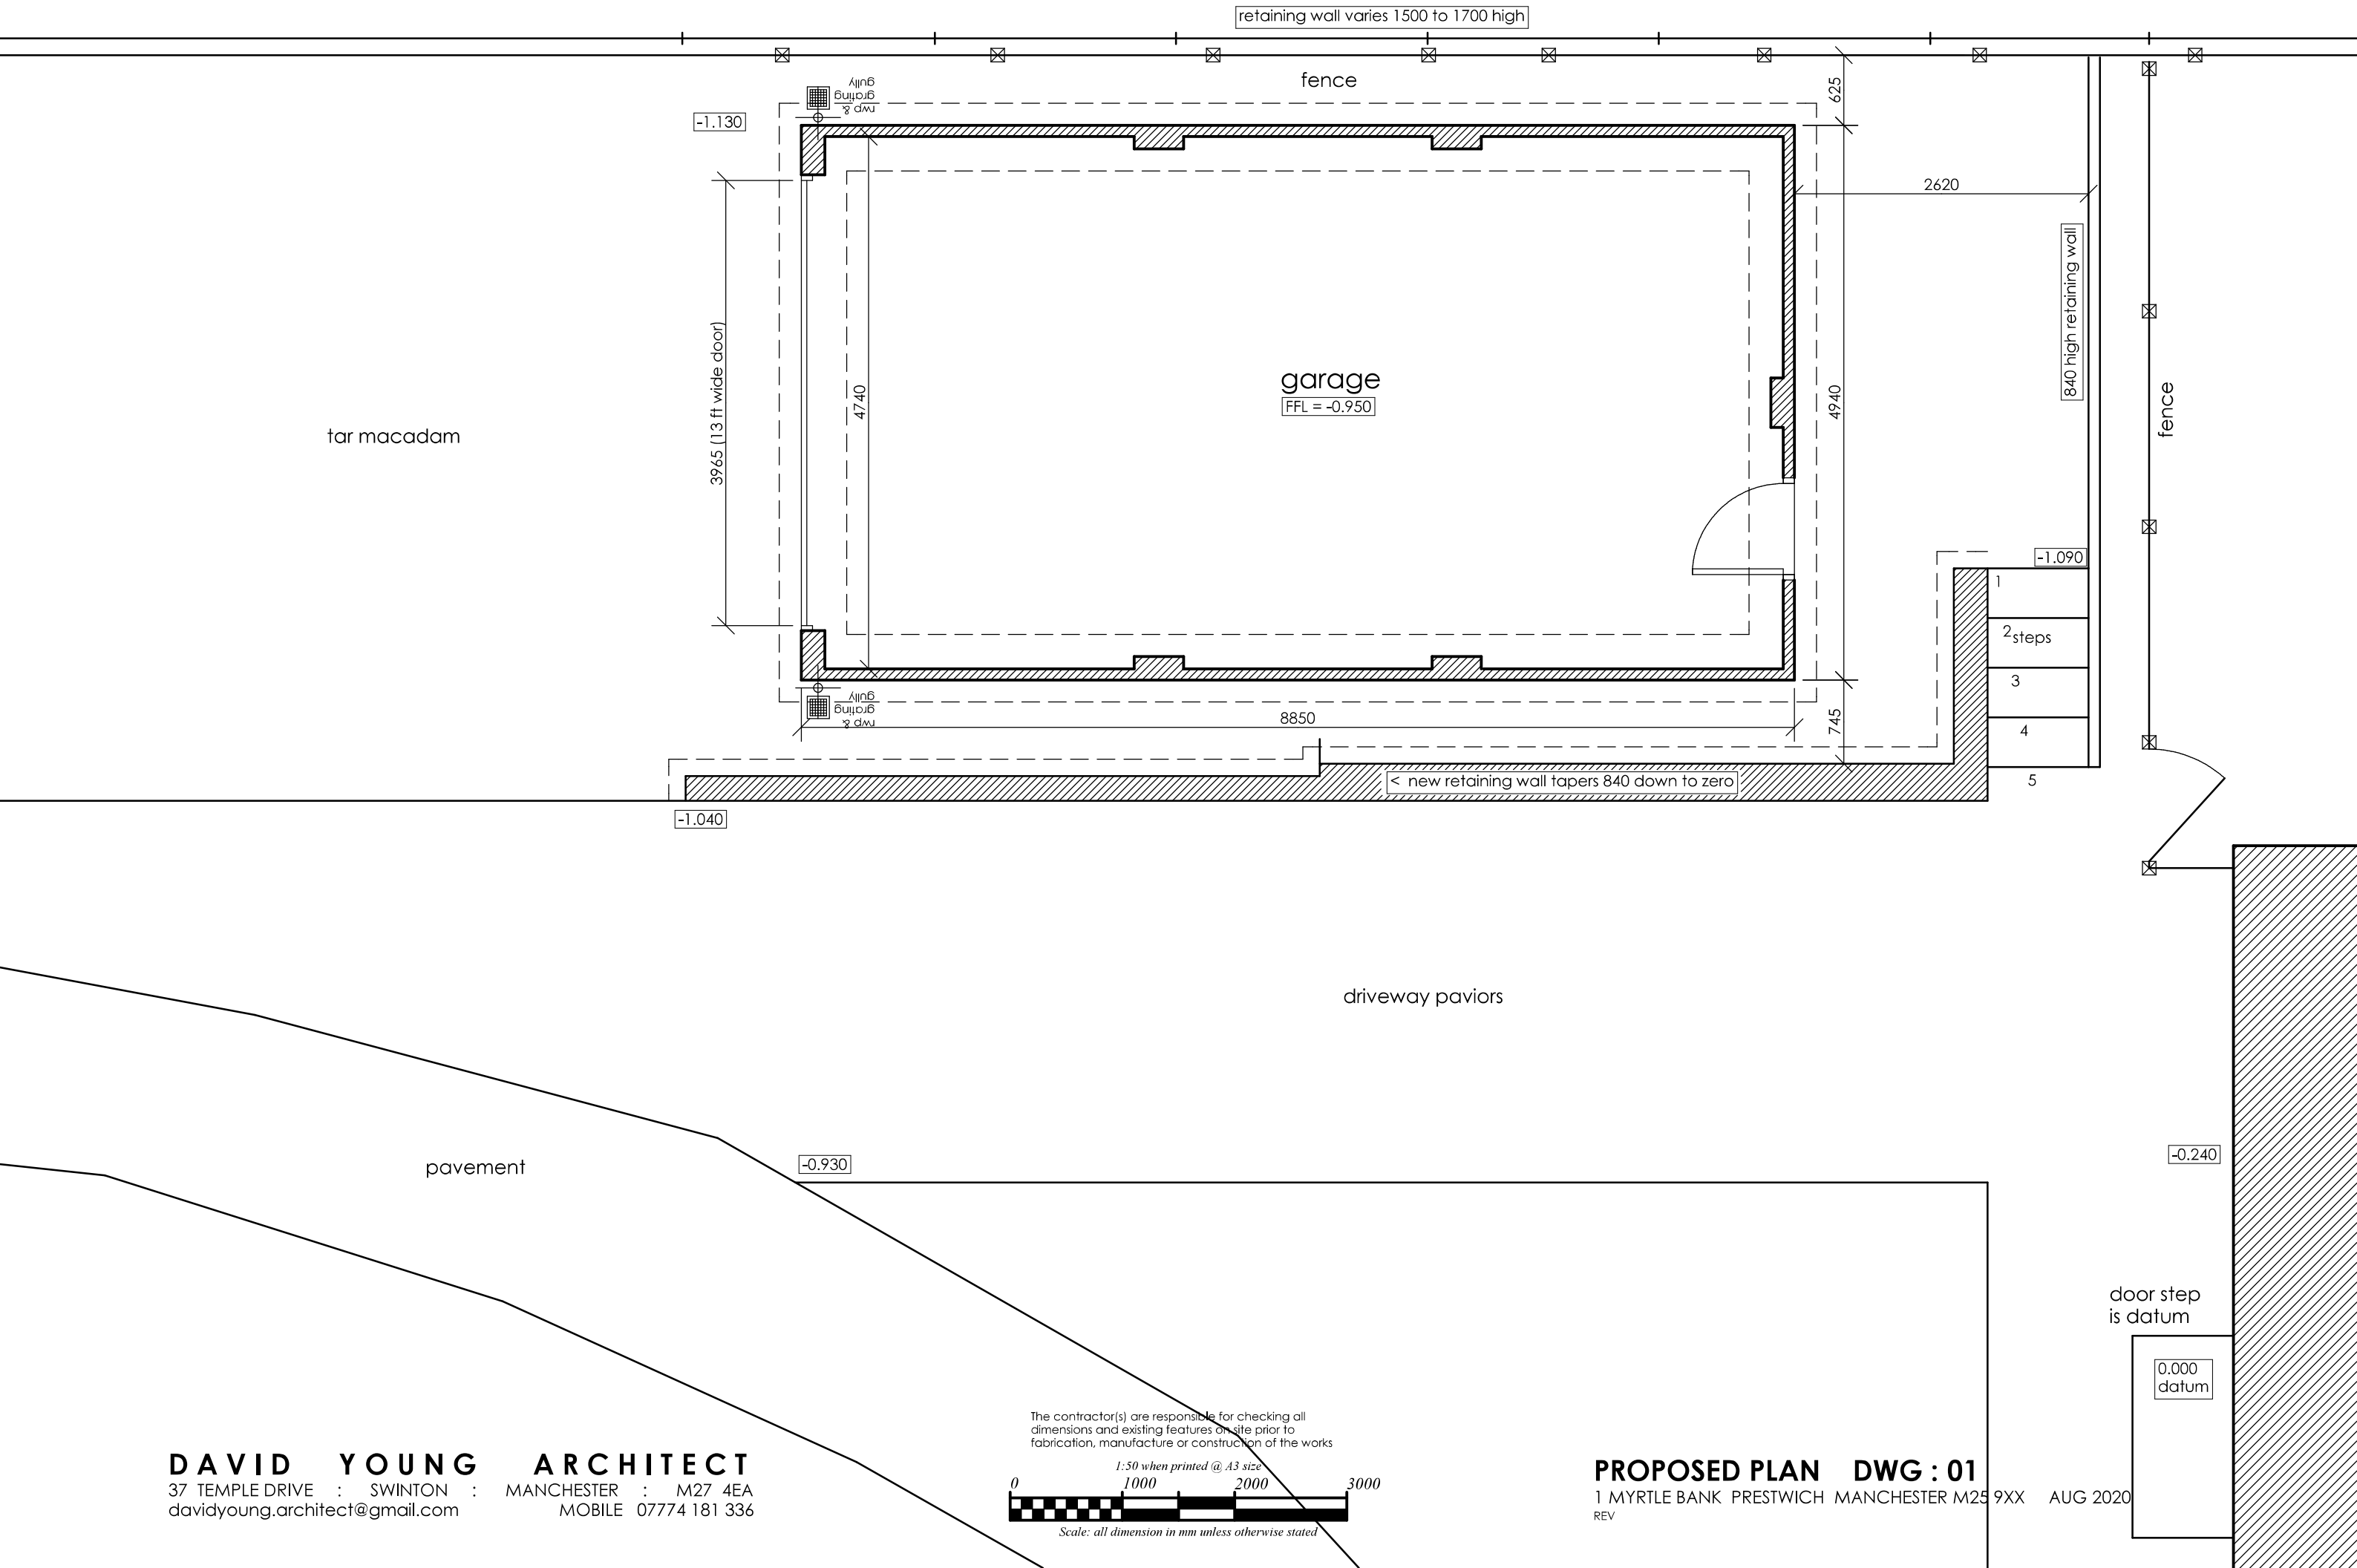

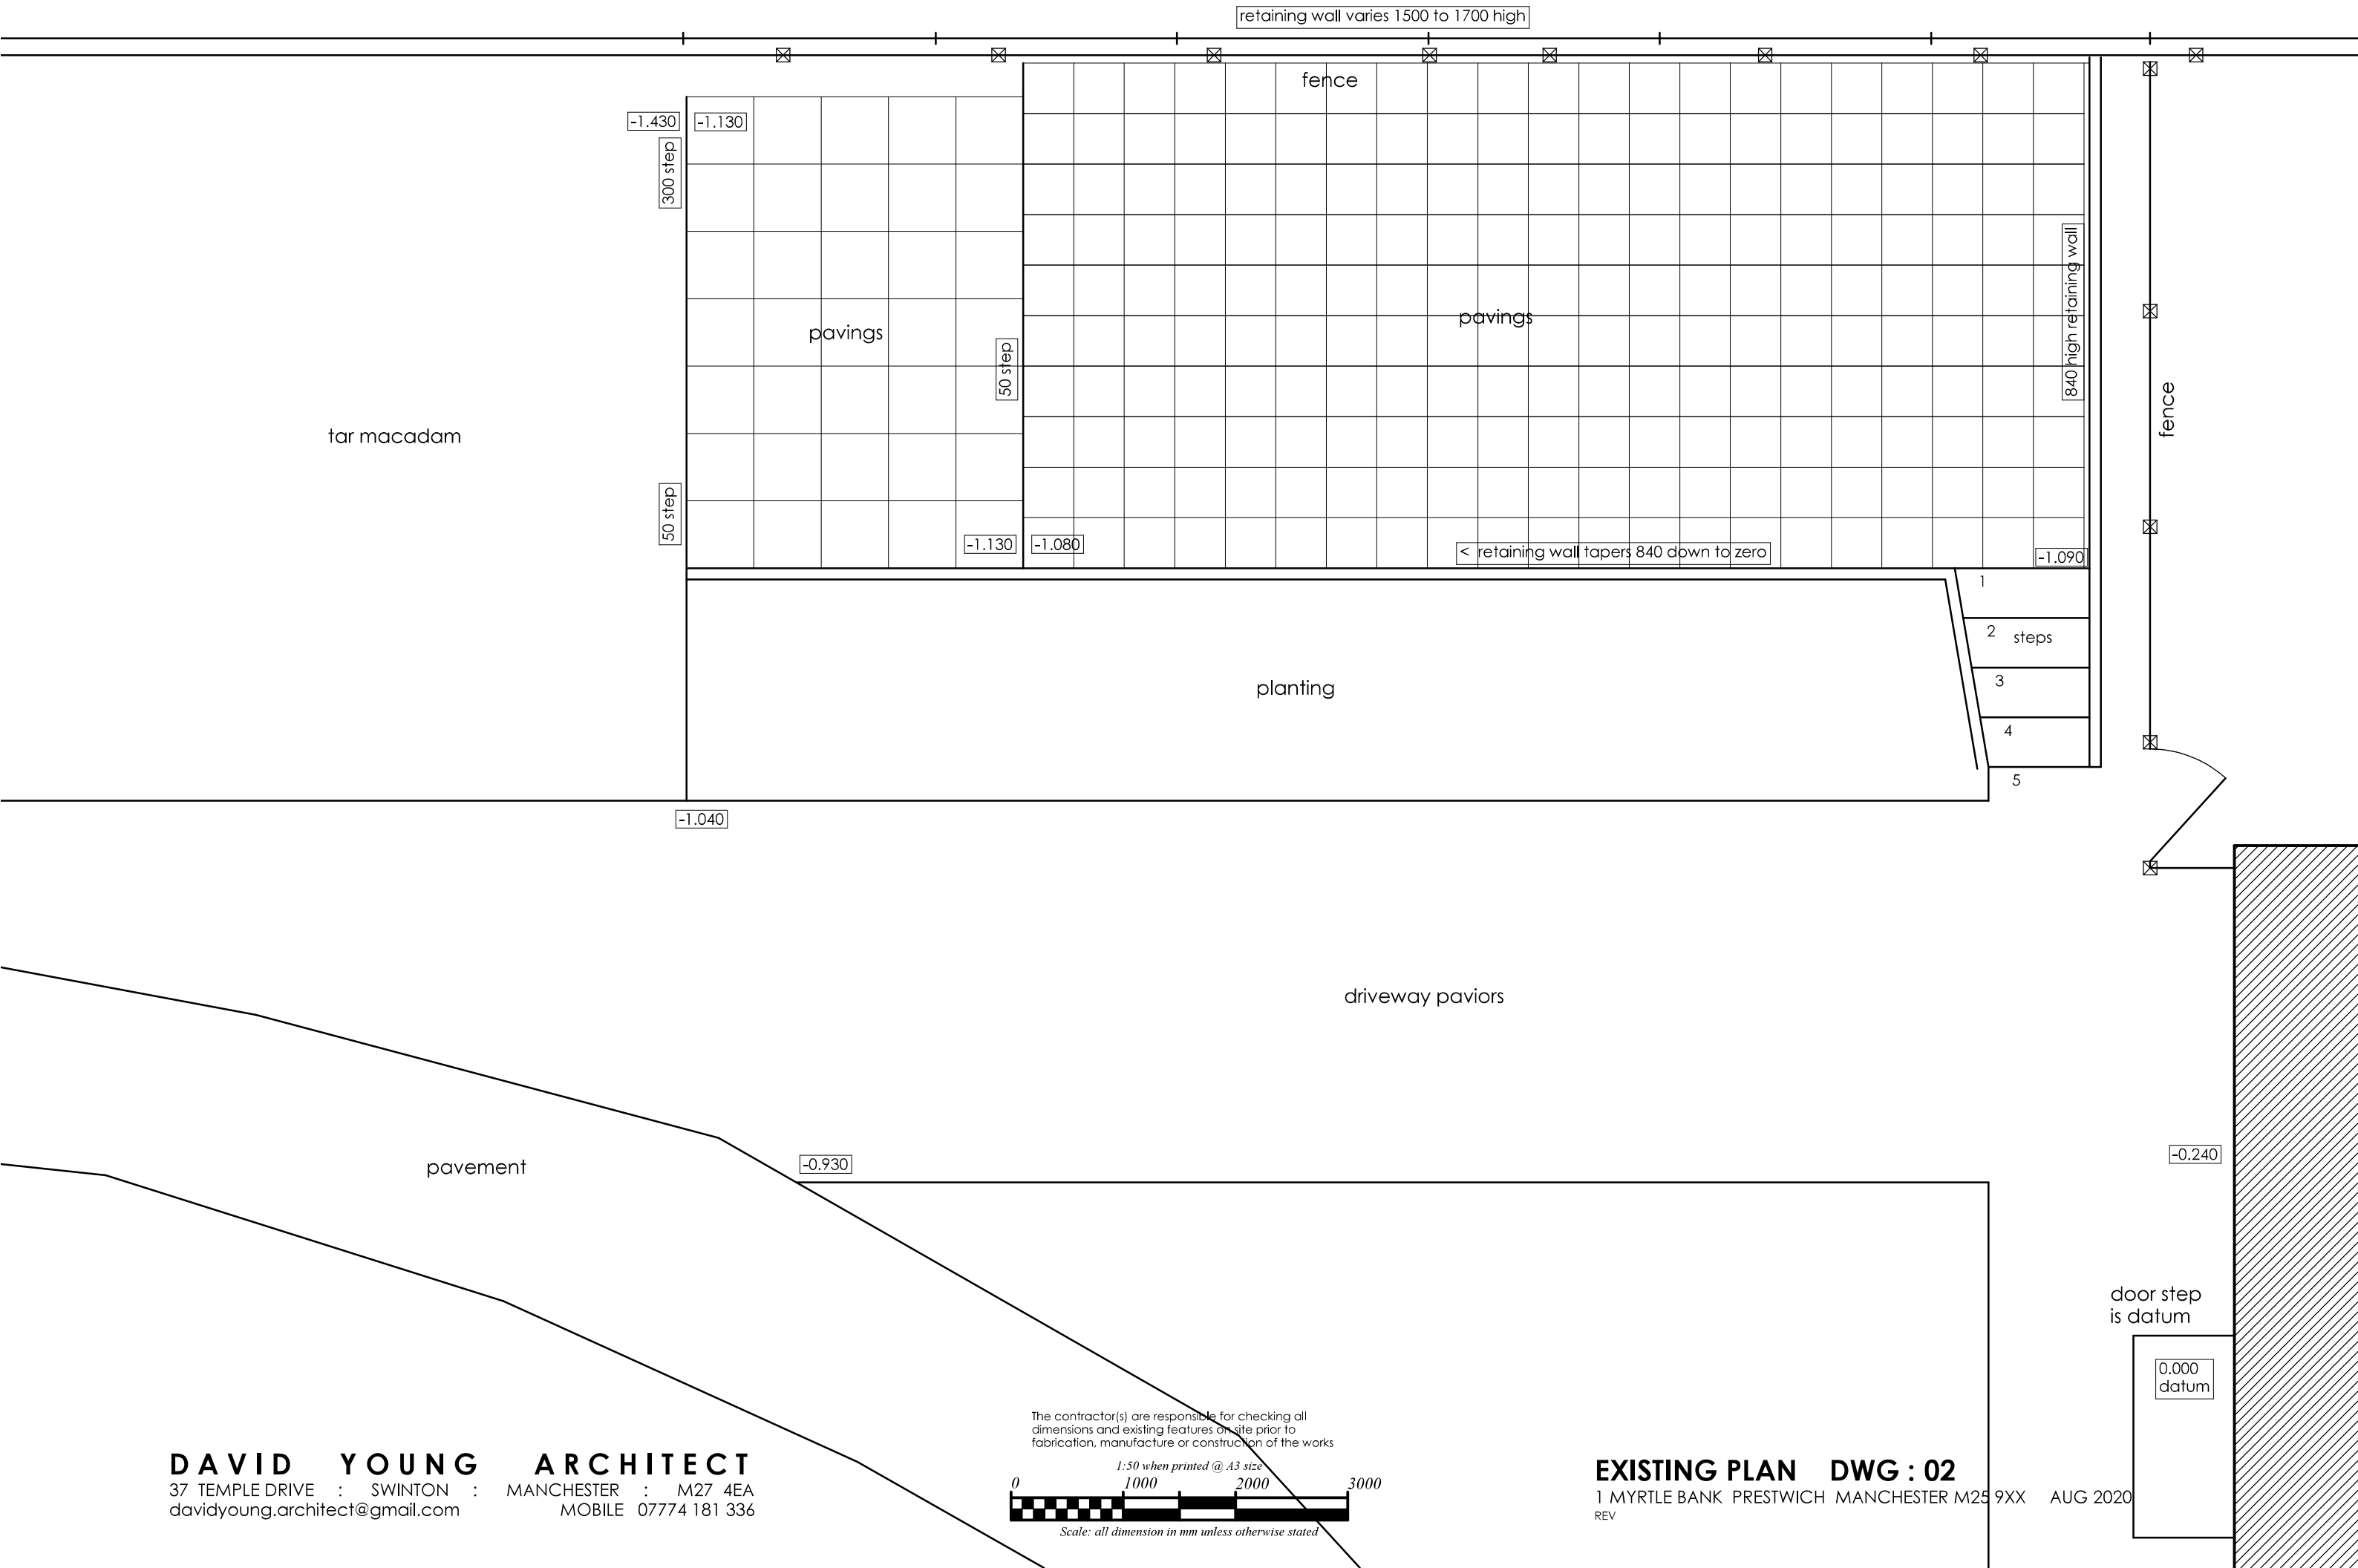

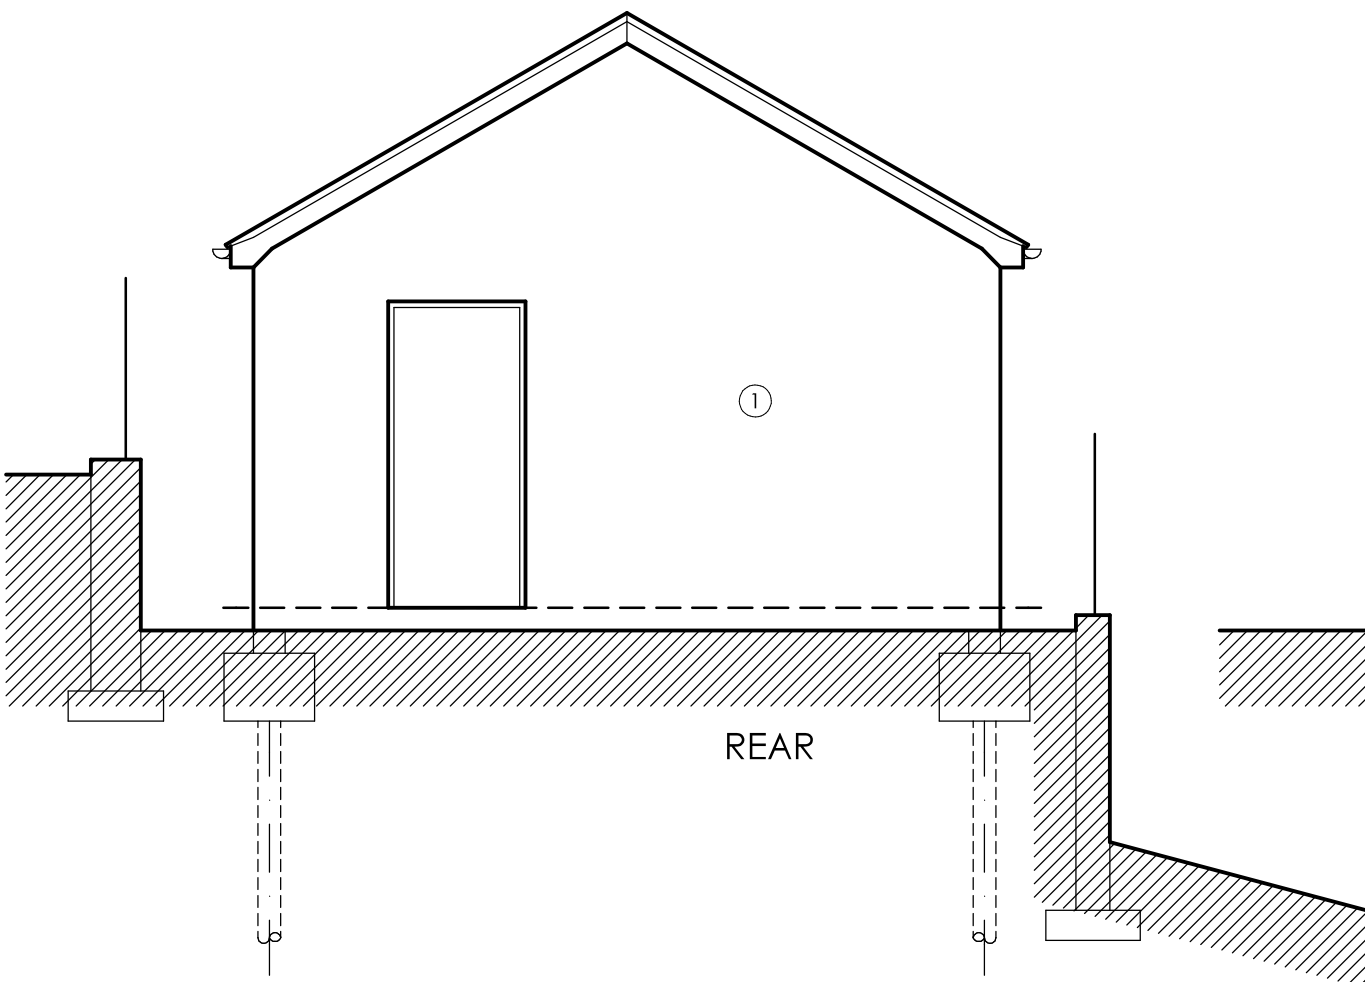


REAR

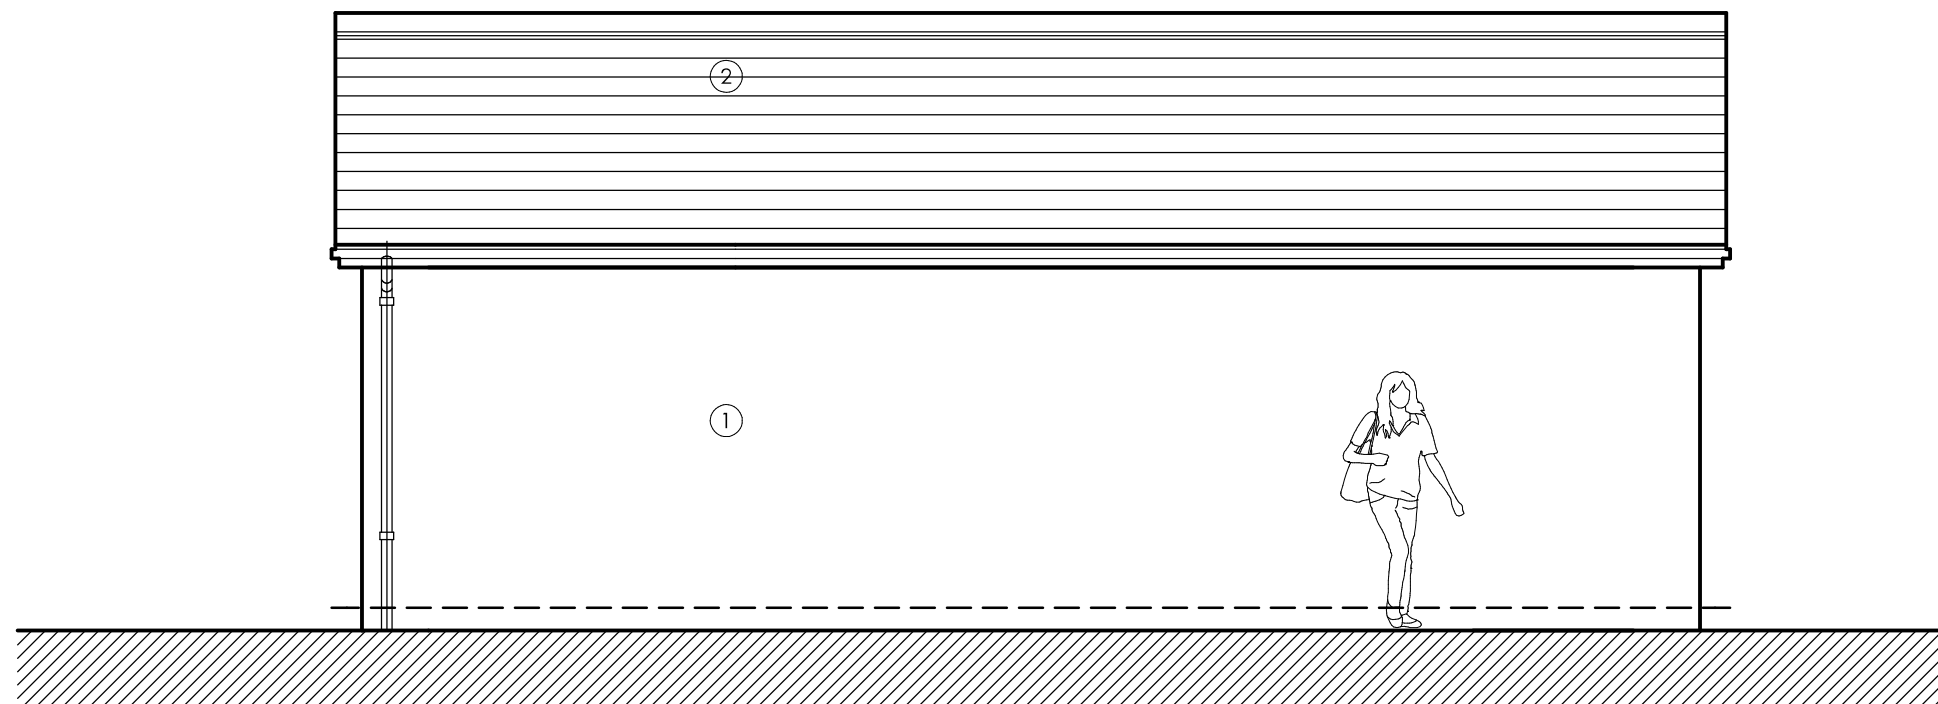


SIDE

MATERIALS KEY:

- ① walls: K-Rend colour to match house
- ② roof tiles: to match existing house
- ③ colourcoated metal door

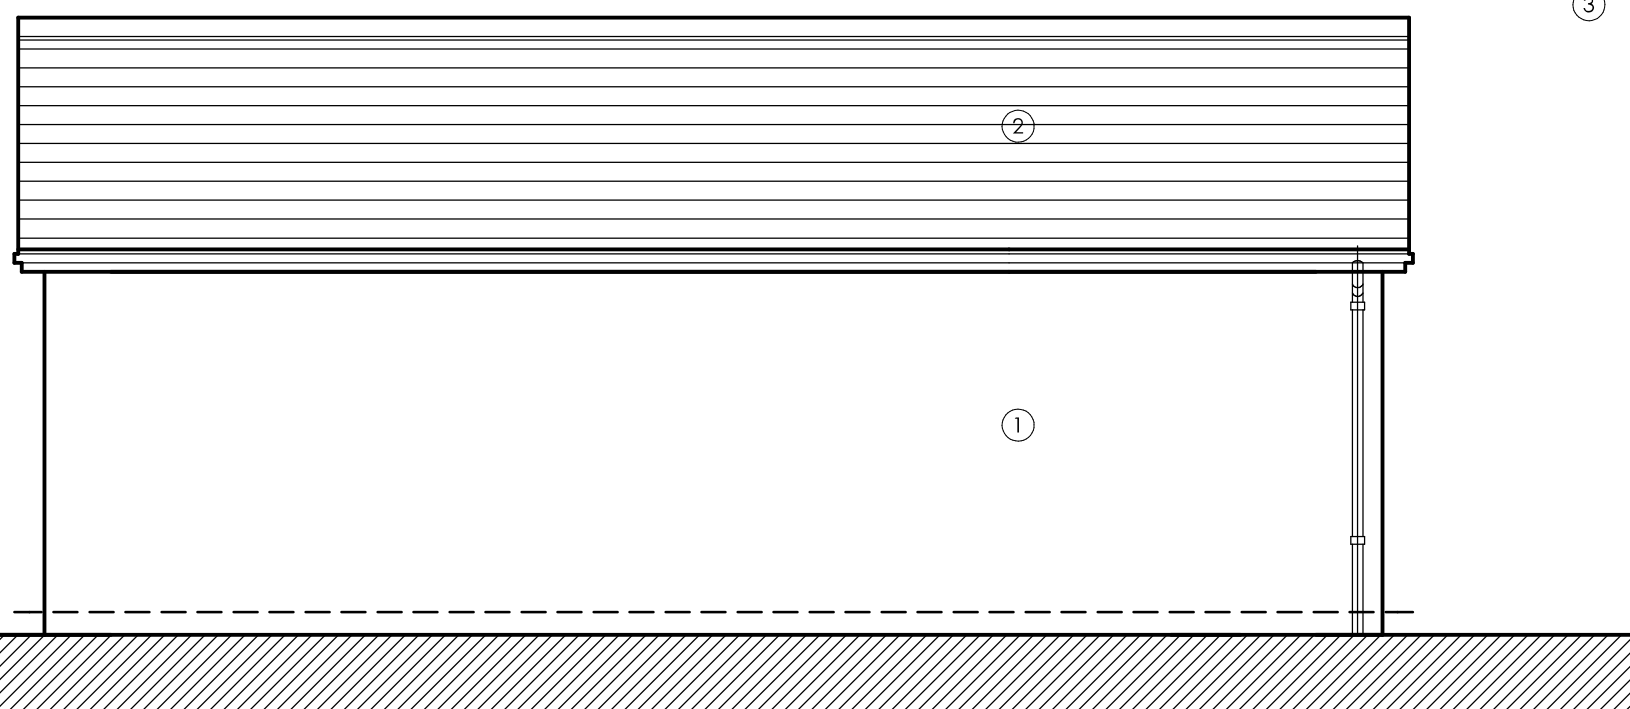

SIDE

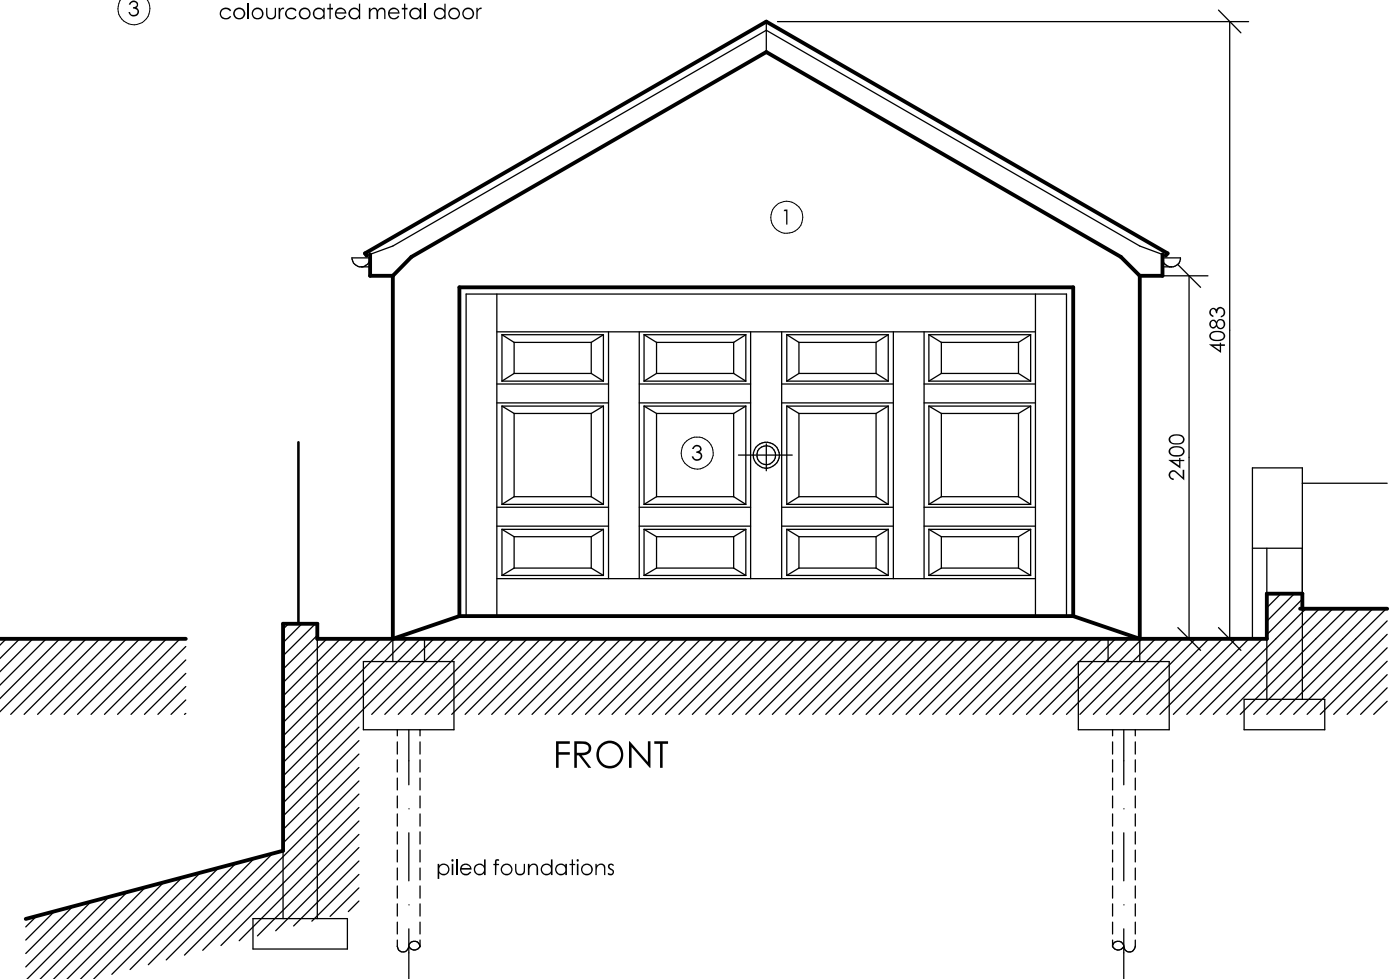

FRONT