


- NOTES
- This drawing is copyright. No unauthorised copying of drawing without the express permission of the architect.
 - Do not scale from prints. Use figure dimensions only.
 - Contractors to check all dimensions on site prior to commencement of works.
 - All works to be carried out in accordance with current statutory Health and Safety Regulations.
 - This drawing is to be read in conjunction with all relevant consultants' and / or specialists' drawings / documents and any discrepancies or variations are to be notified to the architect before affected work commences.
- | REV. | AMENDMENTS | DATE |
|------|--|----------|
| A | Eaves raised and roof profile revised | 10.07.22 |
| B | Eaves lowered by 250mm. Roof pitch increased to suit. Chimneys retained. | 11.12.22 |

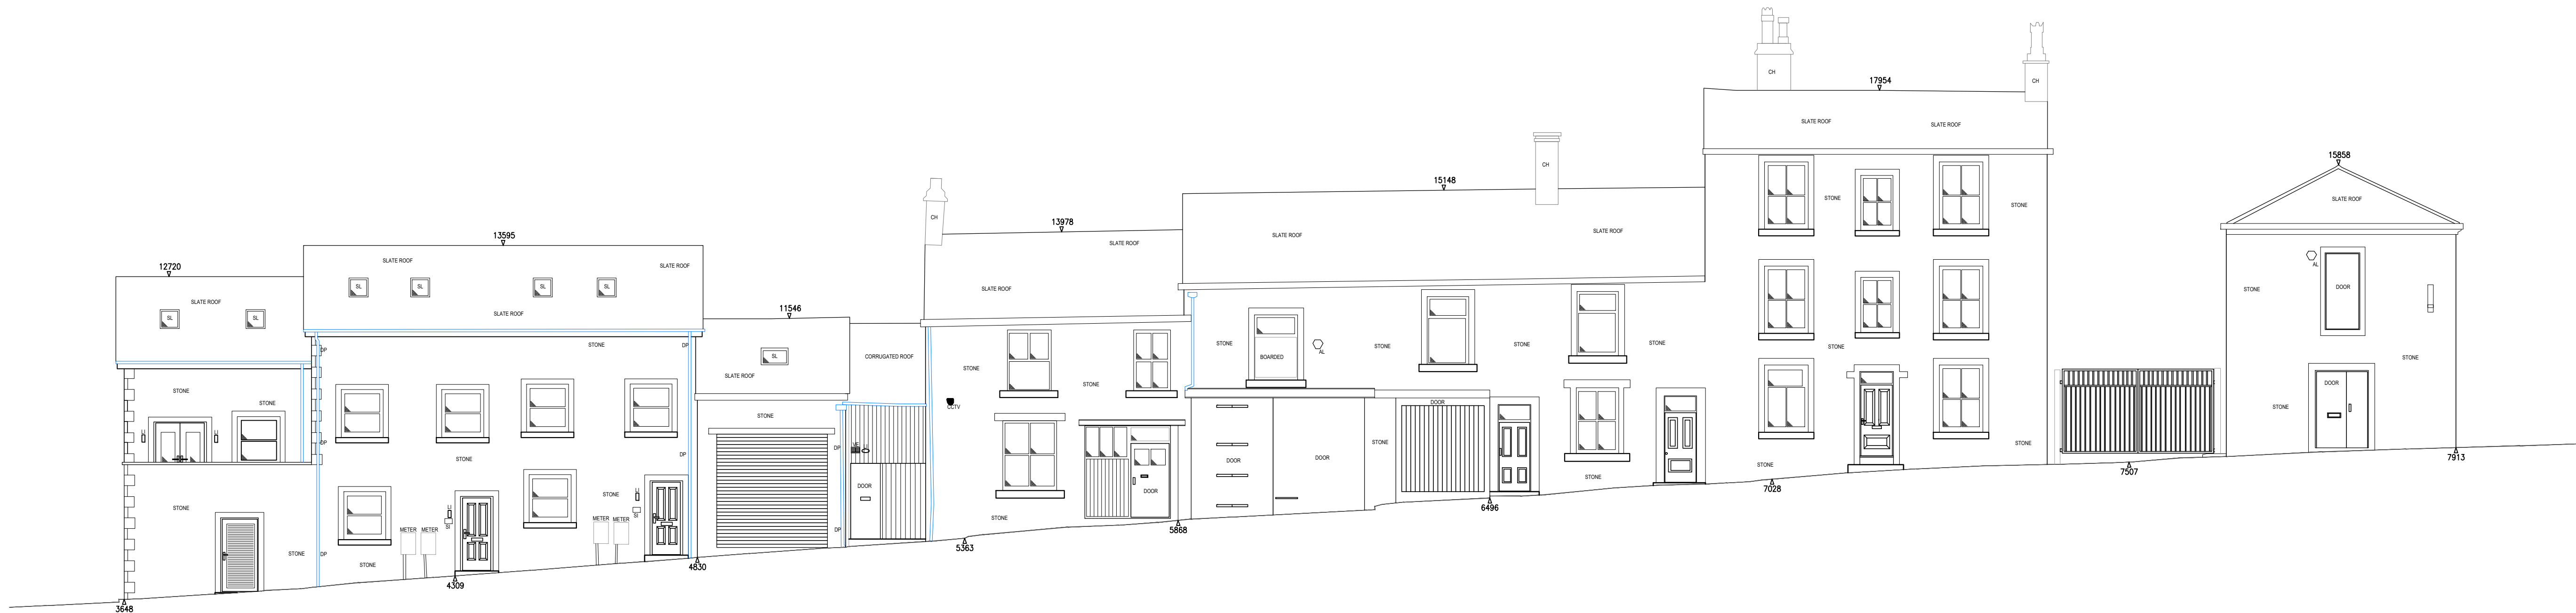

EXISTING PARADISE STREET STREETSCAPE



PROPOSED PARADISE STREET STREETSCAPE

Project	PARADISE STREET, RAMSBOTTOM
Drawing	EXISTING & PROPOSED STREETSCAPES
Client	QUANTHILL LTD
Dwn. By	CPS
Scale	1:100 @ A1
Drg. No.	20.579.34 B
Drg. Size	A1
Date	NOVEMBER 2022

JOHN HOLT ARCHITECTS LTD.

Scale 1:100 @ A1
0 1 2 3 4 5m

3 MANCHESTER ROAD BURY LANCASHIRE BL9 0DR
TELEPHONE 0161 764 8314 E-MAIL mail@hollarchitects.co.uk

DO NOT SCALE DRAWING