


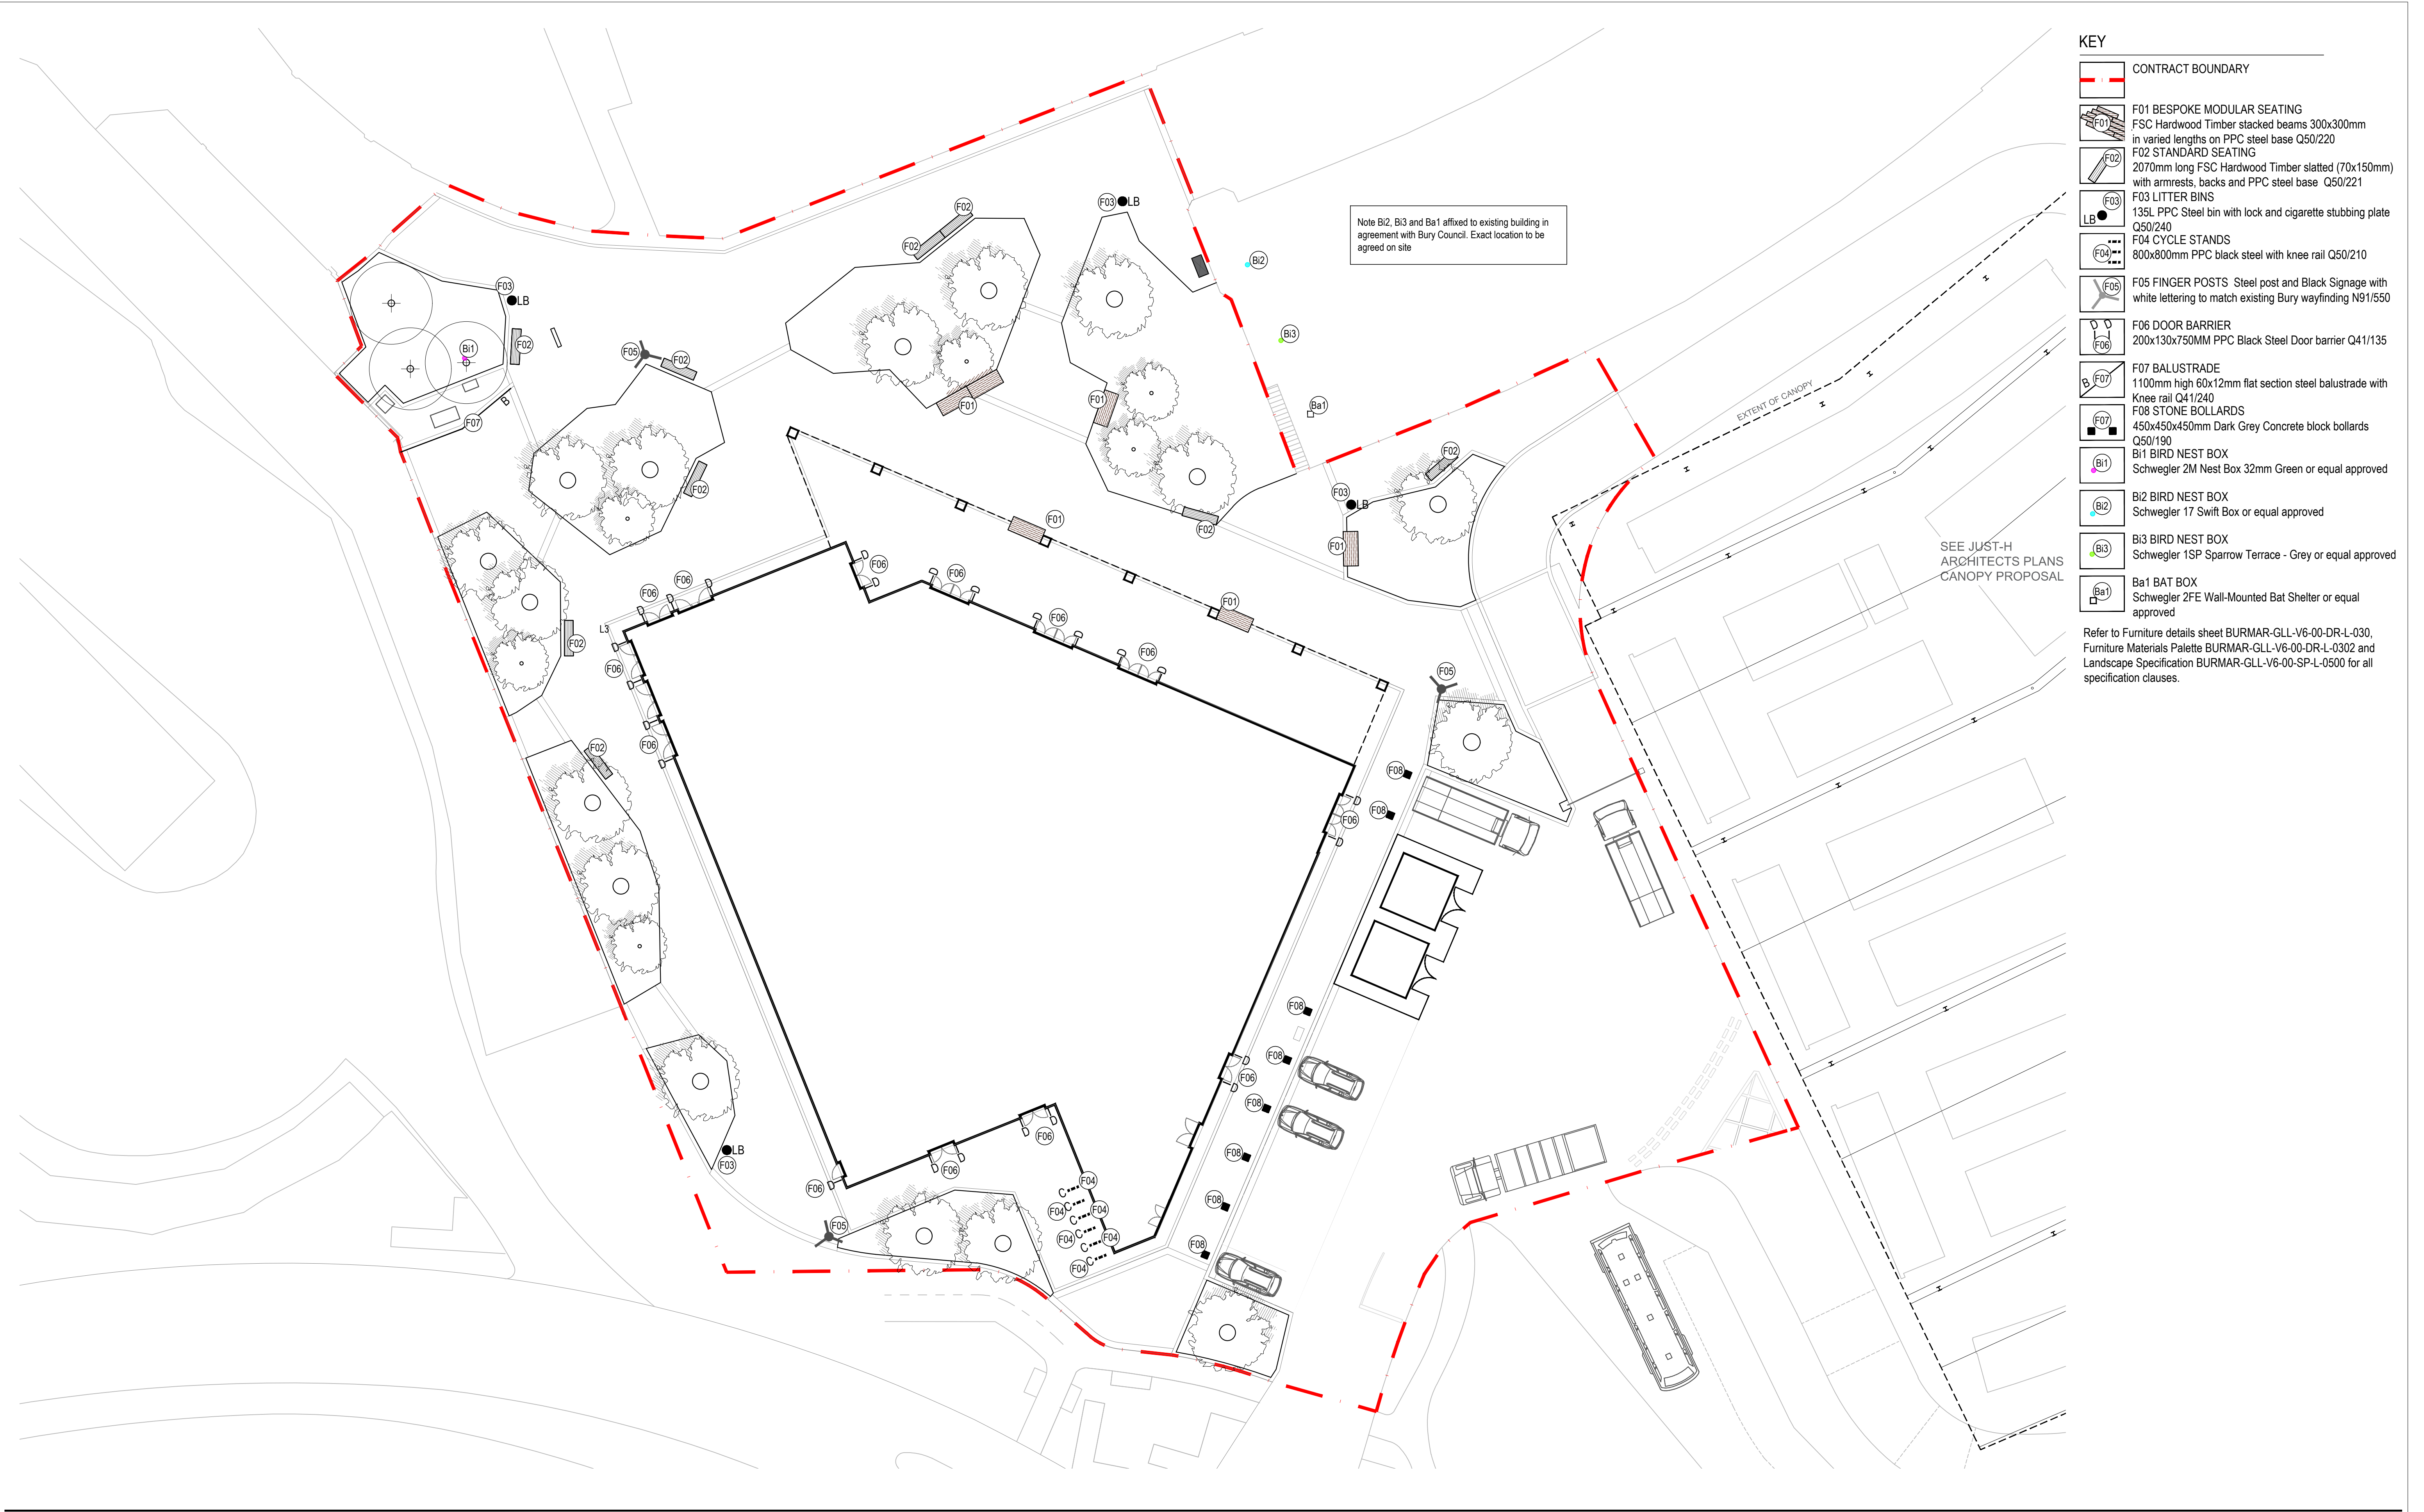

KEY

CONTRACT BOUNDARY

F01 BESPOKE MODULAR SEATING
FSC Hardwood Timber stacked beams 300x300mm
in varied lengths on PPC steel base Q50/220

F02 STANDARD SEATING
2070mm long FSC Hardwood Timber slatted (70x150mm)
with armrests, backs and PPC steel base Q50/221

F03 LITTER BINS
135L PPC Steel bin with lock and cigarette stubbing plate
Q50/240

F04 CYCLE STANDS
800x800mm PPC black steel with knee rail Q50/210

F05 FINGER POSTS Steel post and Black Signage with
white lettering to match existing Bury wayfinding N91/550

F06 DOOR BARRIER
200x130x750MM PPC Black Steel Door barrier Q41/135

F07 BALUSTRADE
1100mm high 60x12mm flat section steel balustrade with
Knee rail Q41/240

F08 STONE BOLLARDS
450x450x450mm Dark Grey Concrete block bollards
Q50/190

B1 BIRD NEST BOX
Schwegler 2M Nest Box 32mm Green or equal approved

B2 BIRD NEST BOX
Schwegler 17 Swift Box or equal approved

B3 BIRD NEST BOX
Schwegler 1SP Sparrow Terrace - Grey or equal approved

Ba1 BAT BOX
Schwegler 2FE Wall-Mounted Bat Shelter or equal
approved


Refer to Furniture details sheet BURMAR-GLL-V6-00-DR-L-030,
Furniture Materials Palette BURMAR-GLL-V6-00-DR-L-0302 and
Landscape Specification BURMAR-GLL-V6-00-SP-L-0500 for all
specification clauses.

rev	details	by	date
00	PRELIMINARY	CB	31.01.2023
01	DESIGN RESOLUTION	ED	17.02.2023
02	SITE BOUNDARY & COORDINATION AMENDMENTS	ED	20.04.2023
03	STAGE 4 ISSUE AND SCHEME AMENDMENTS	AN	30.06.2023
04	F02 BENCH CHANGE	AN	06.08.2024
05	STAGE 5	ER	09.10.2024

rev	details	by	date

Notes

- Do not scale from drawing, use figured dimensions only
- All dimensions to be checked onsite
- This drawing to be read in conjunction with all other Gillespies drawings and specifications

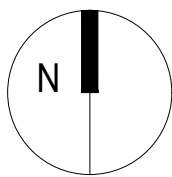

Ordinance Information shown is reproduced from Ordnance Survey material with the permission of Ordnance Survey on behalf of the Controller of Her Majesty's Stationary Office @ Crown Copyright.
Unauthorised reproduction infringes Crown Copyright and may lead to prosecution or civil proceedings. License No. 1000 17362

Project title

BURY MARKET AND FLEXI HALL

Drawing title

FURNITURE PLAN AND FEATURES

Drawing number

BURMAR-GLL-V6-00-DR-L-0115

Drawing Status

STAGE 5

Revision

05

Date

31.01.2023

Scale

1:200 @ A1

Drawn

CB

Checked

AG

© copyright GILLESPIES LLP, all rights reserved

Client

Vinci Construction

GILLESPIES

5th Floor, Phoenix House, 3 South Parade, Leeds, LS1 5DZ
P: 0113 247 0550 F: 0113 247 0660 E: design.team@gillespies.co.uk