
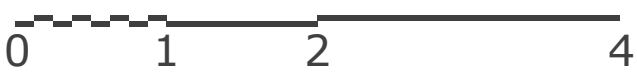
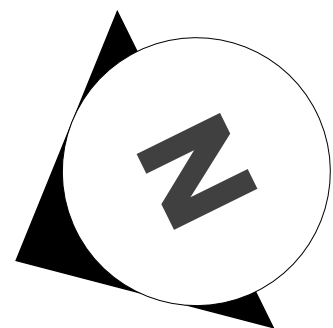
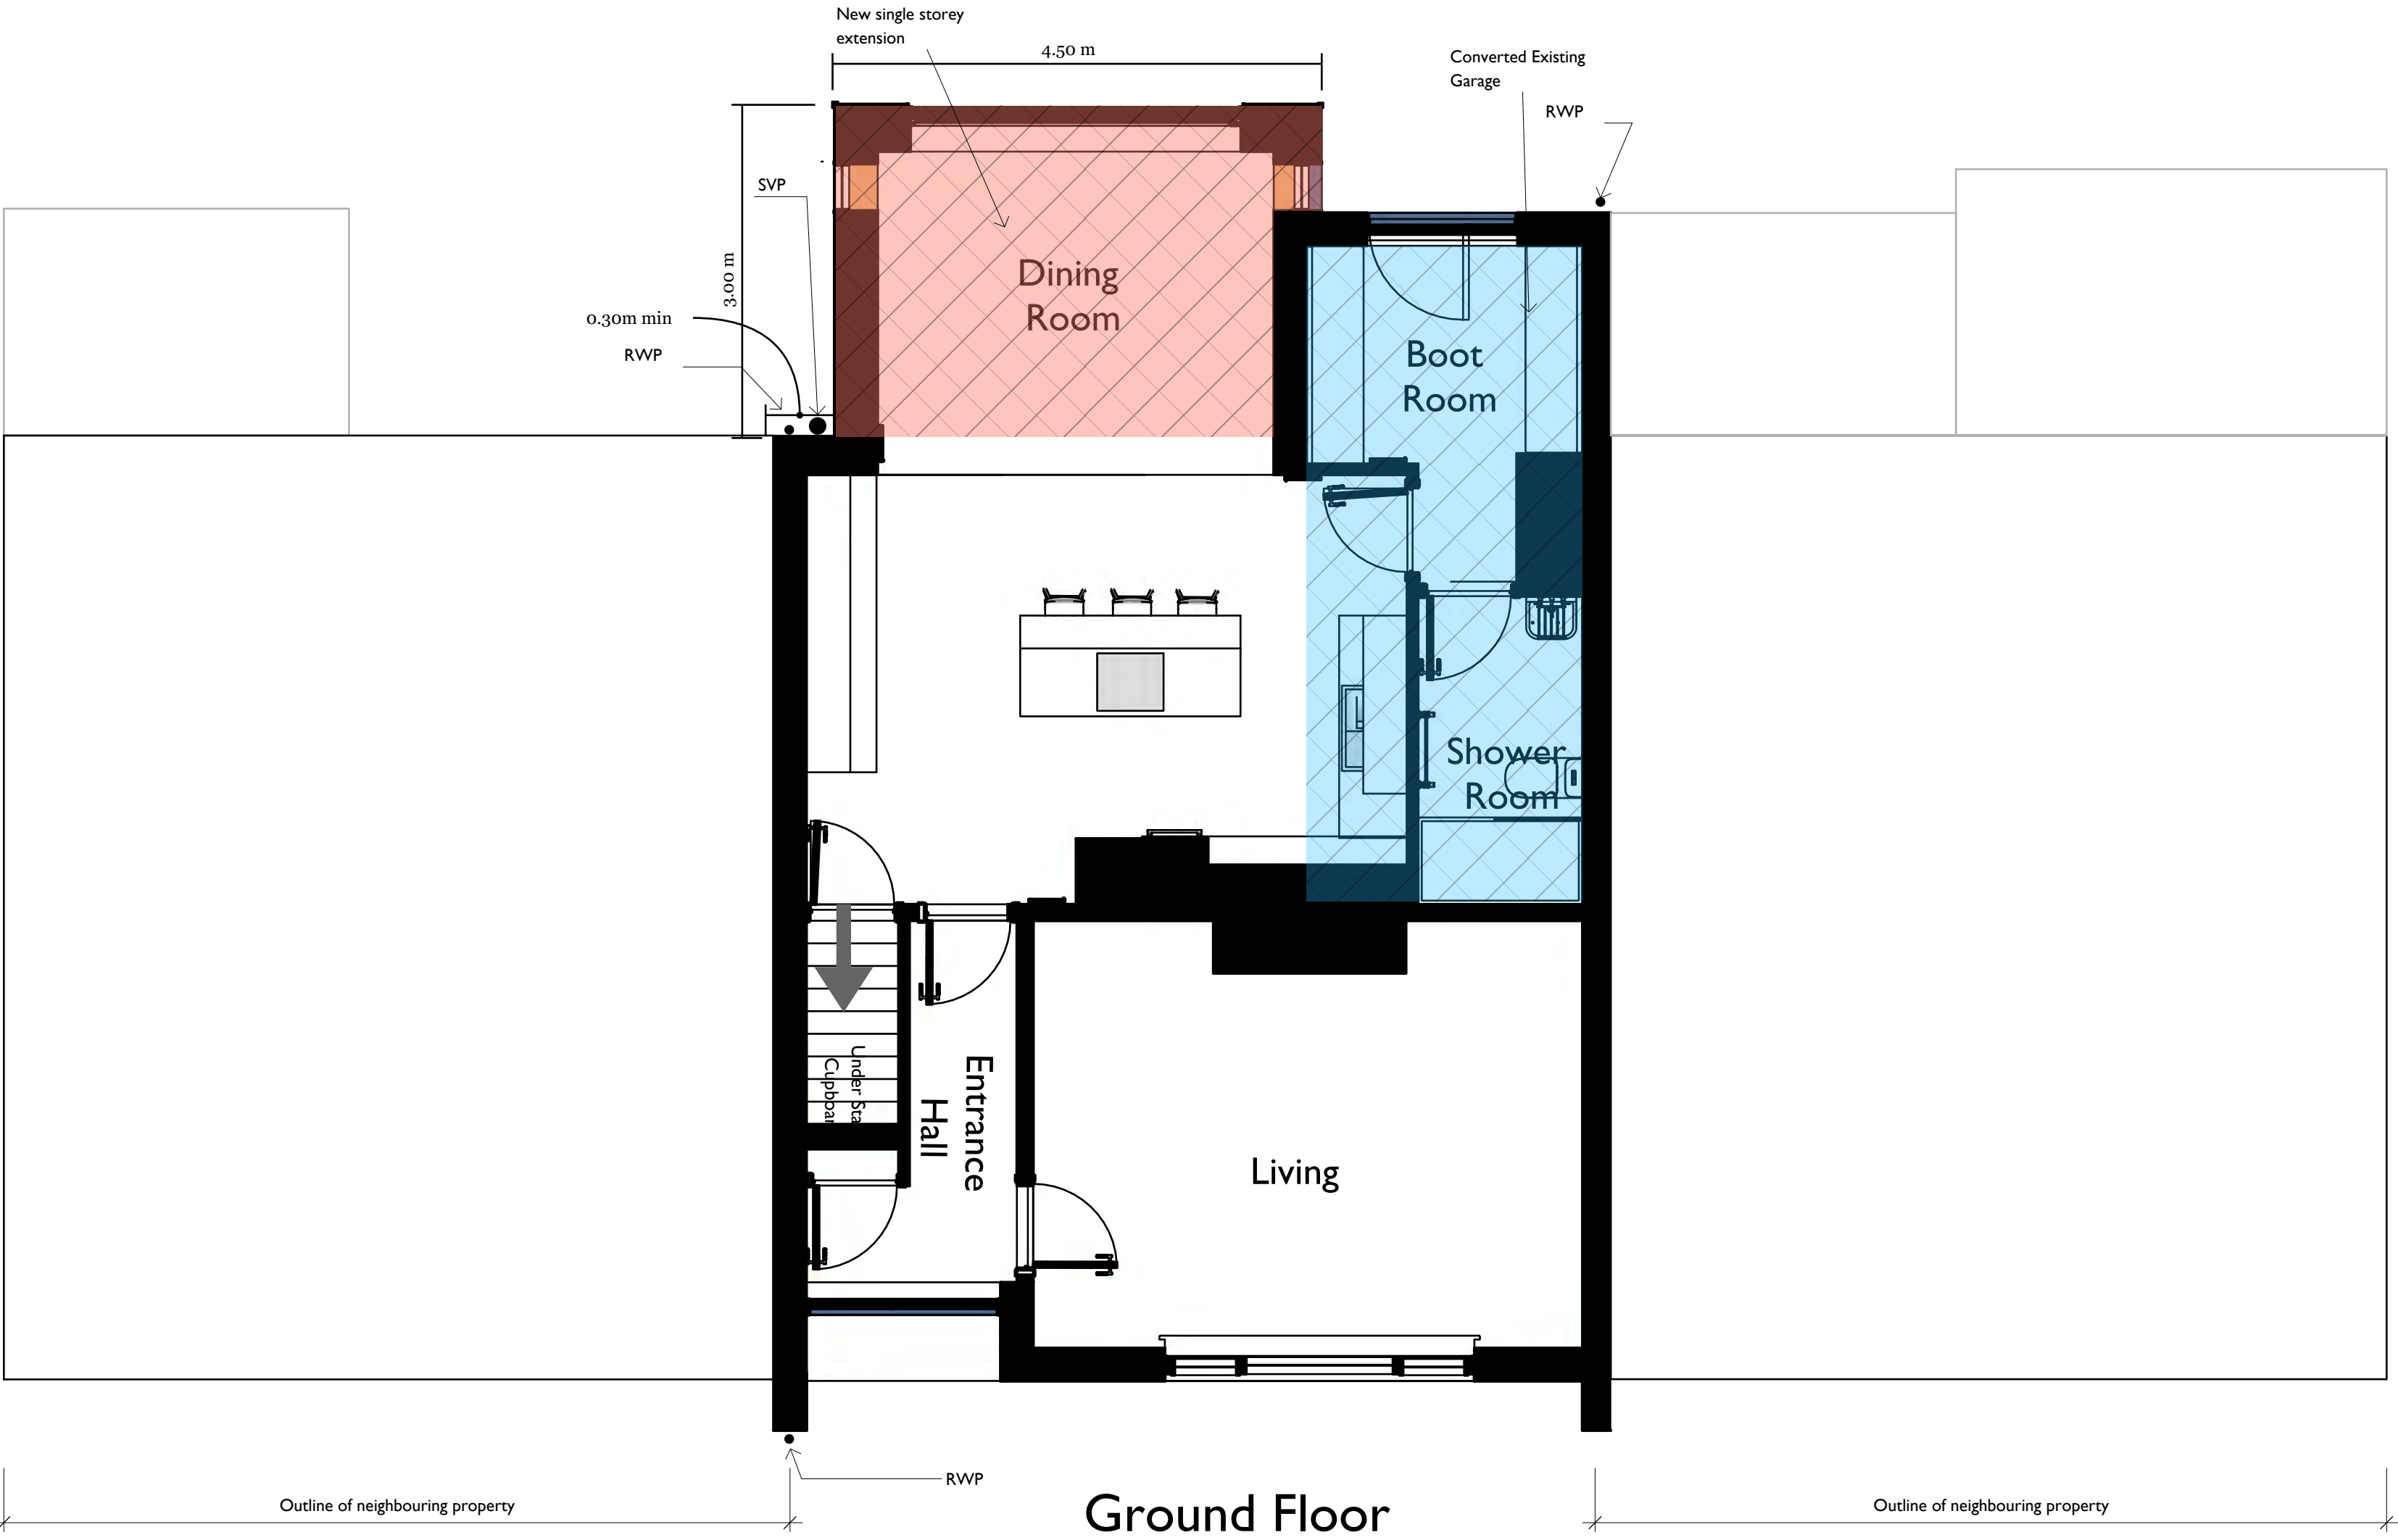


DRAWING PRODUCED FOR
PLANNING PURPOSES ONLY.

DO NOT SCALE FROM THIS
DRAWING

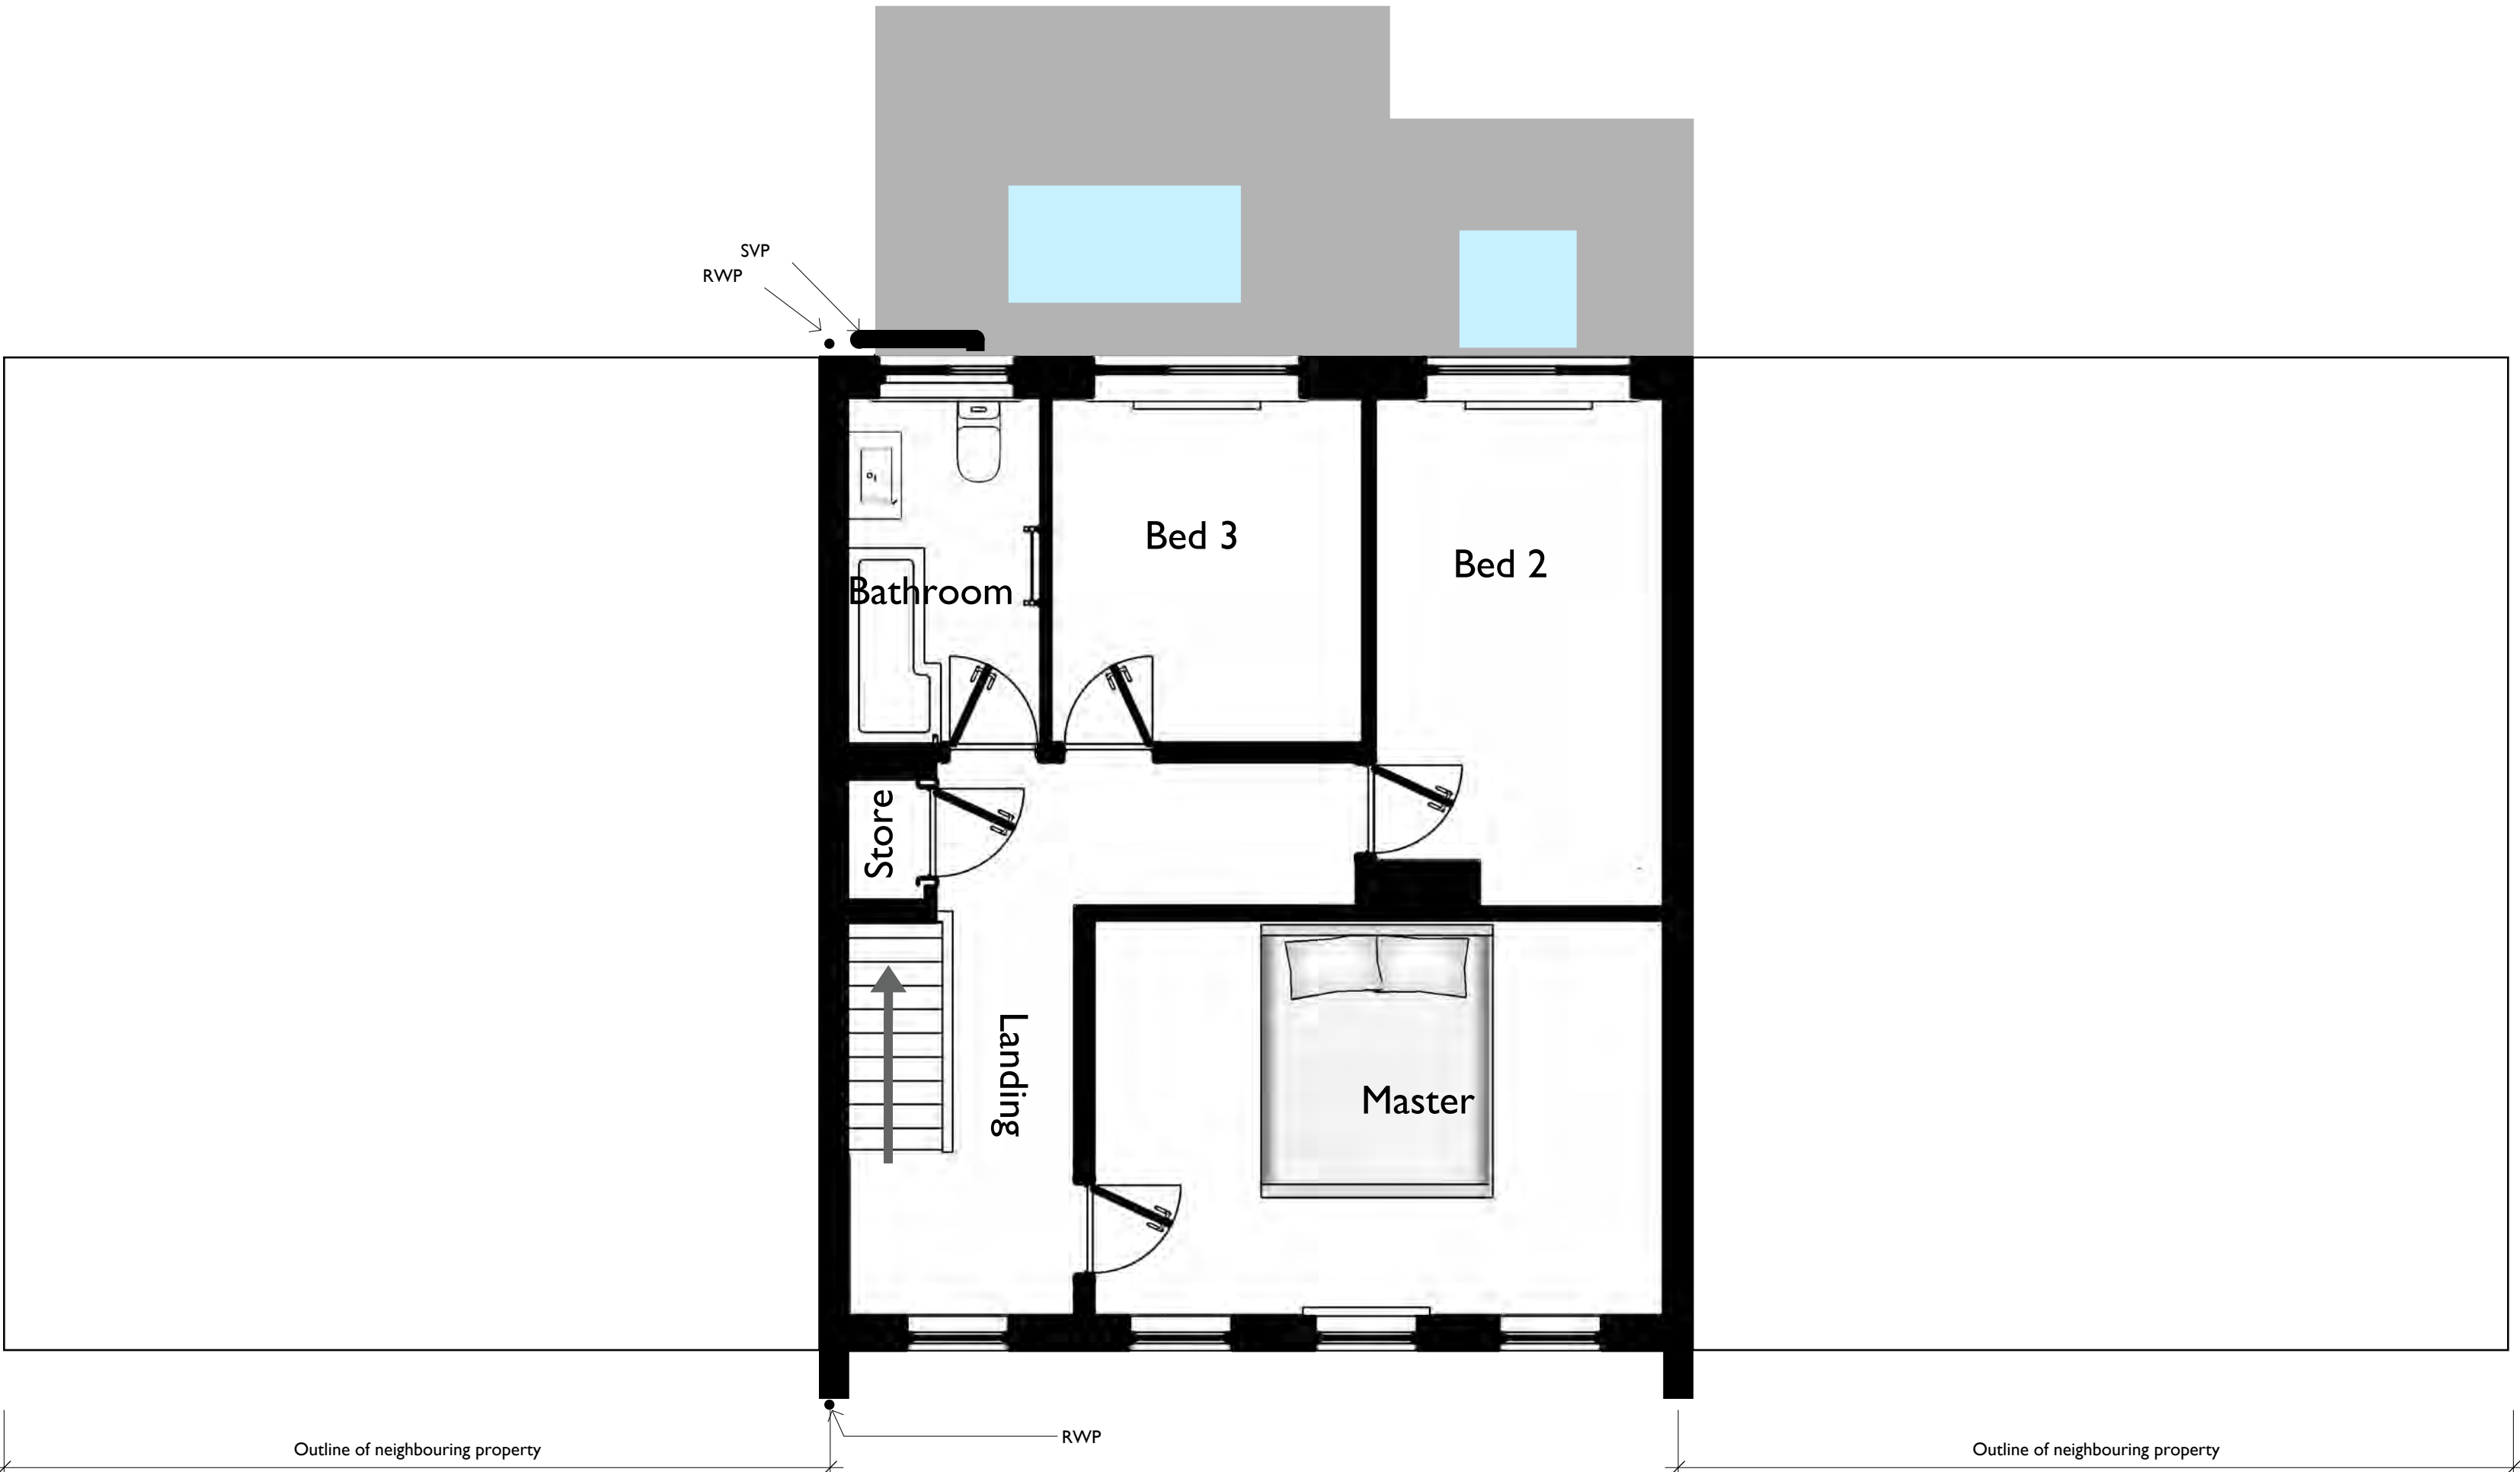

Architecture &
Interior Design

15 Springside View
Bury, BL8 4LU
Tel: 0161 704 4069

Company No. 13615864
hello@homeorganise.me
<https://www.homeorganise.me>

CLIENT
Mr Cryer & Mrs Carr

PROJECT
19 Holcombe Lee
Ramsbottom, Bury
BL9 0QR

DRAWING TITLE:
Proposed Building Plans

DRAWING NUMBER: 0015/01_05
REV: -

DATE: 04/05/23
Scale @ A1 1:50