



NOTES		
• This drawing is copyright. No unauthorised copying of drawing without the express permission of the architect.		
• Do not scale from prints. Use figure dimensions only.		
• Contractors to check all dimensions on site prior to commencement of works.		
• All works to be carried out in accordance with current statutory Health and Safety Regulations.		
• This drawing is to be read in conjunction with all relevant consultants' and / or specialists' drawings / documents and any discrepancies or variations are to be notified to the architect before affected work commences.		
REVISION	NOTES	DATE
A	Bin store & cycle parking added. Notes added	30.01.26
B	New rooflights omitted to suit L.A comments	06.05.26
	Additional cycle space provided.	
C	External stores removed & internal layout revised	30.01.26

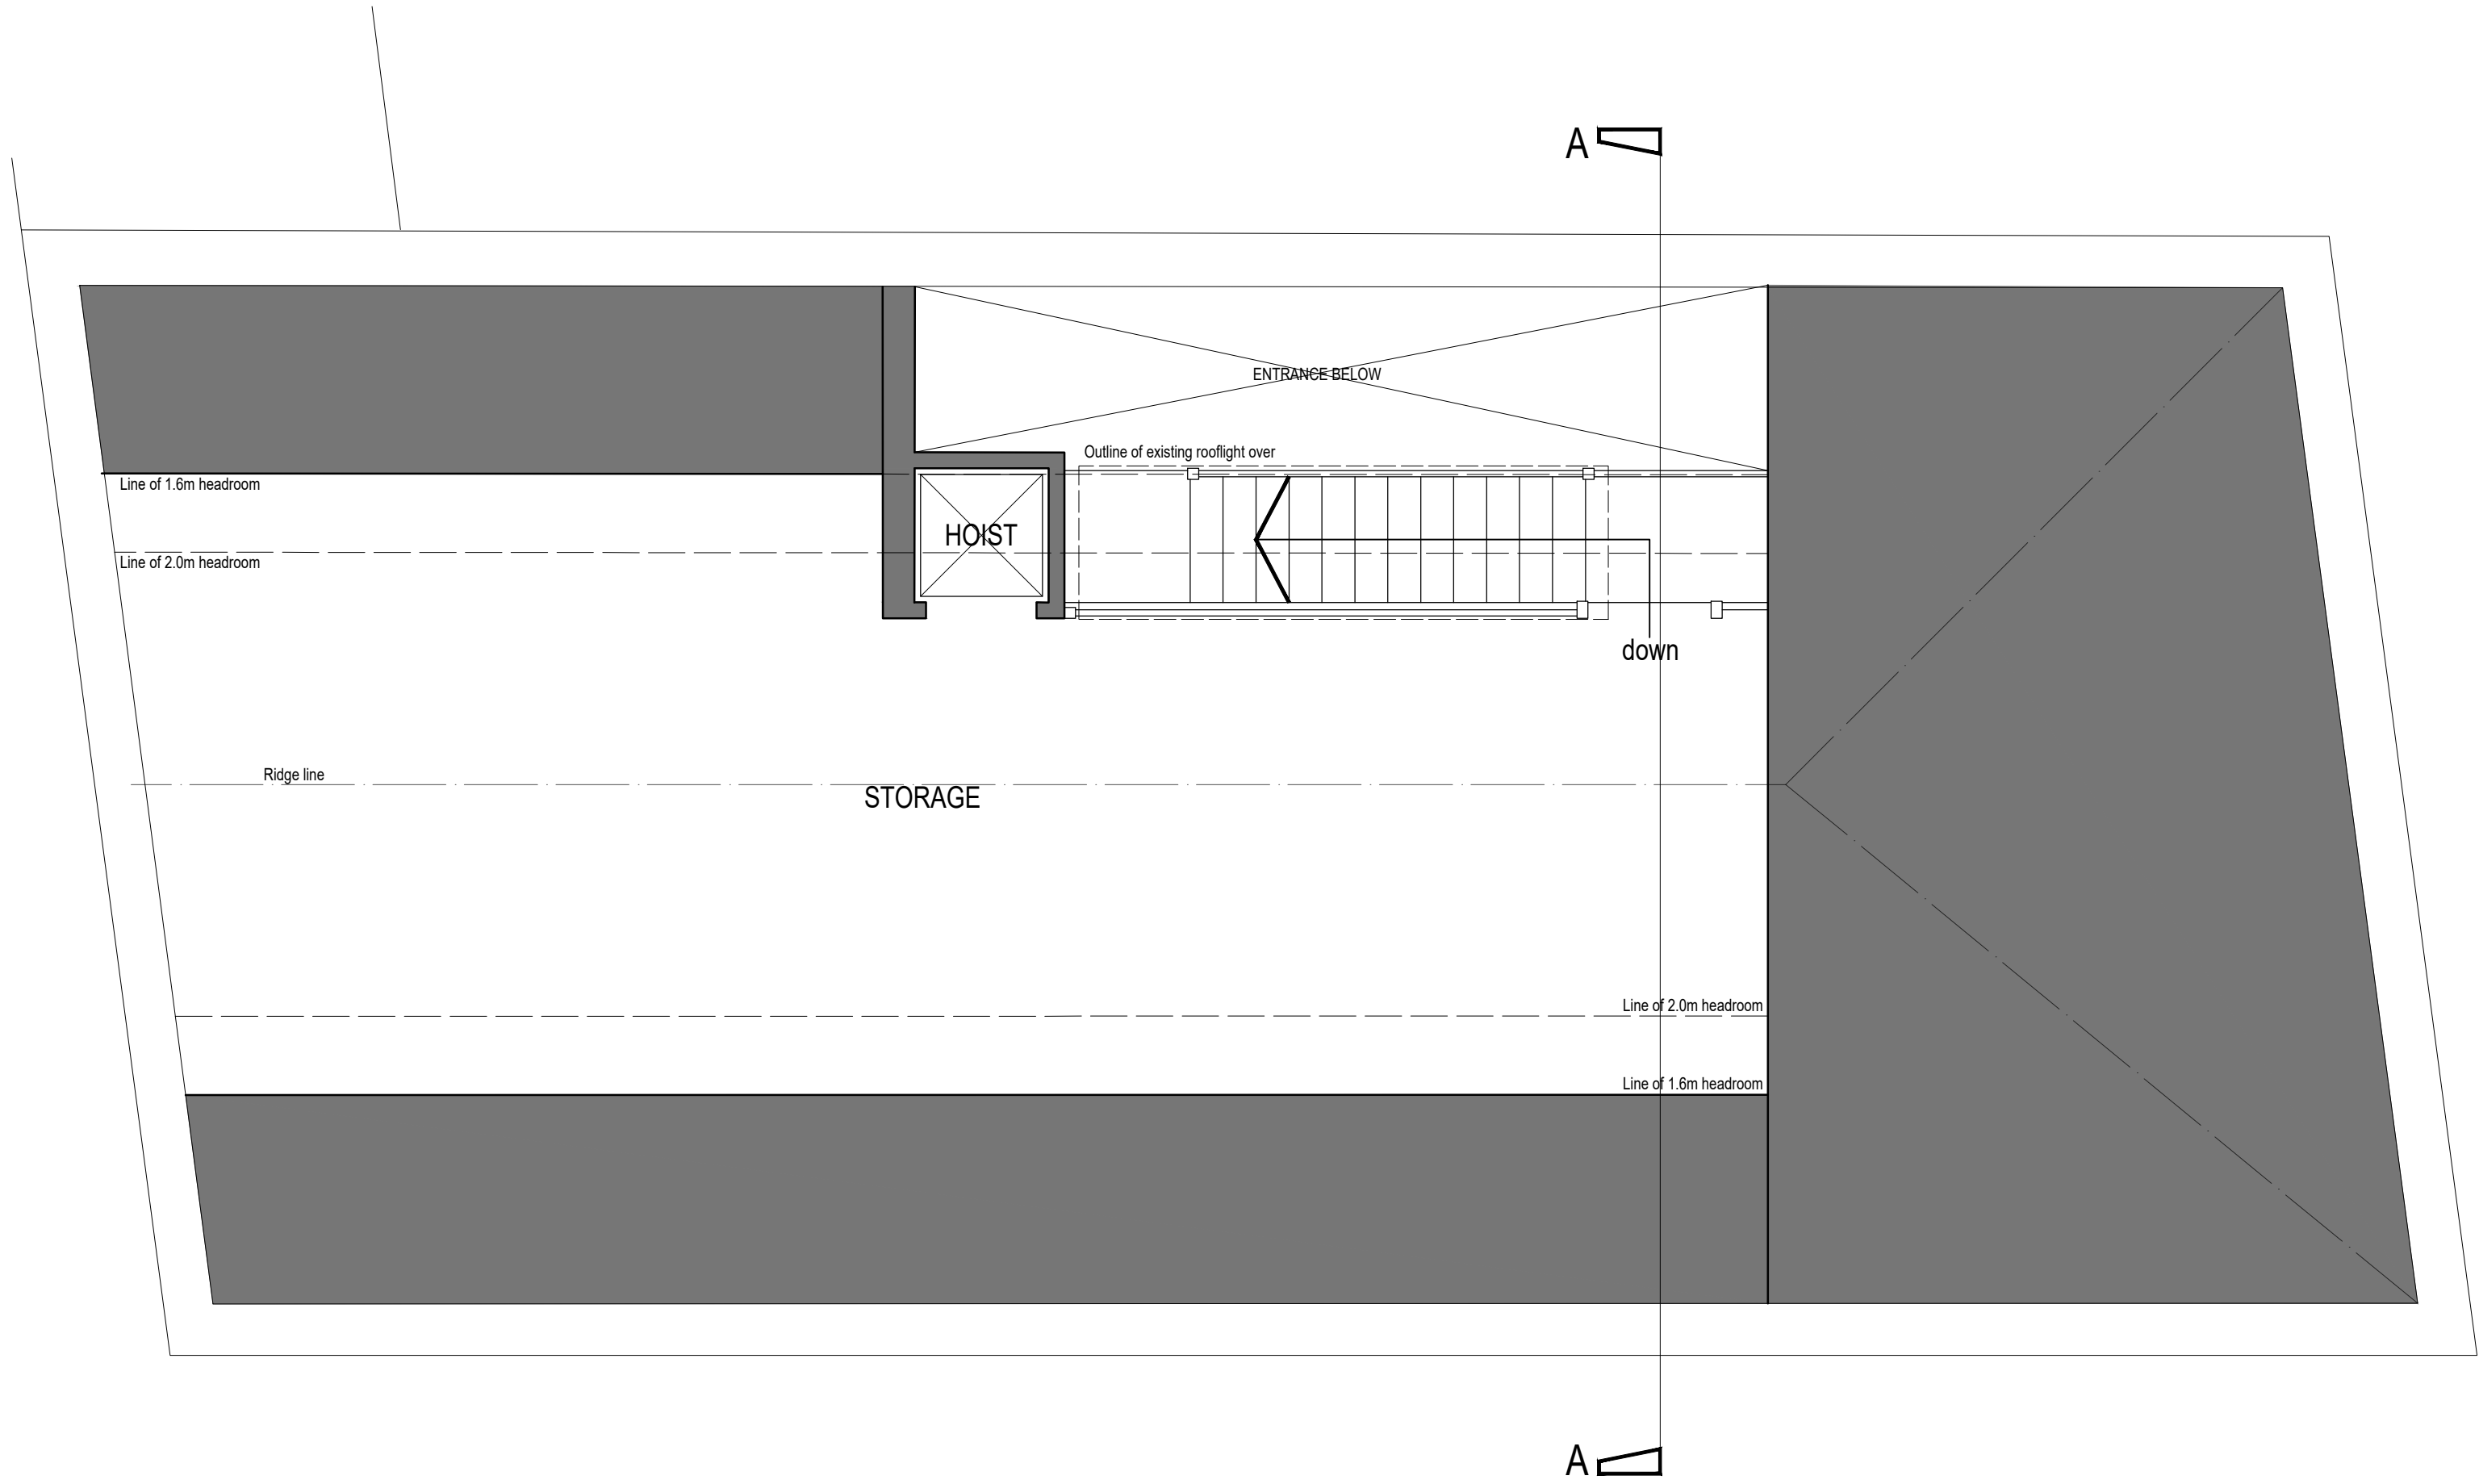

PROPOSED FIRST FLOOR

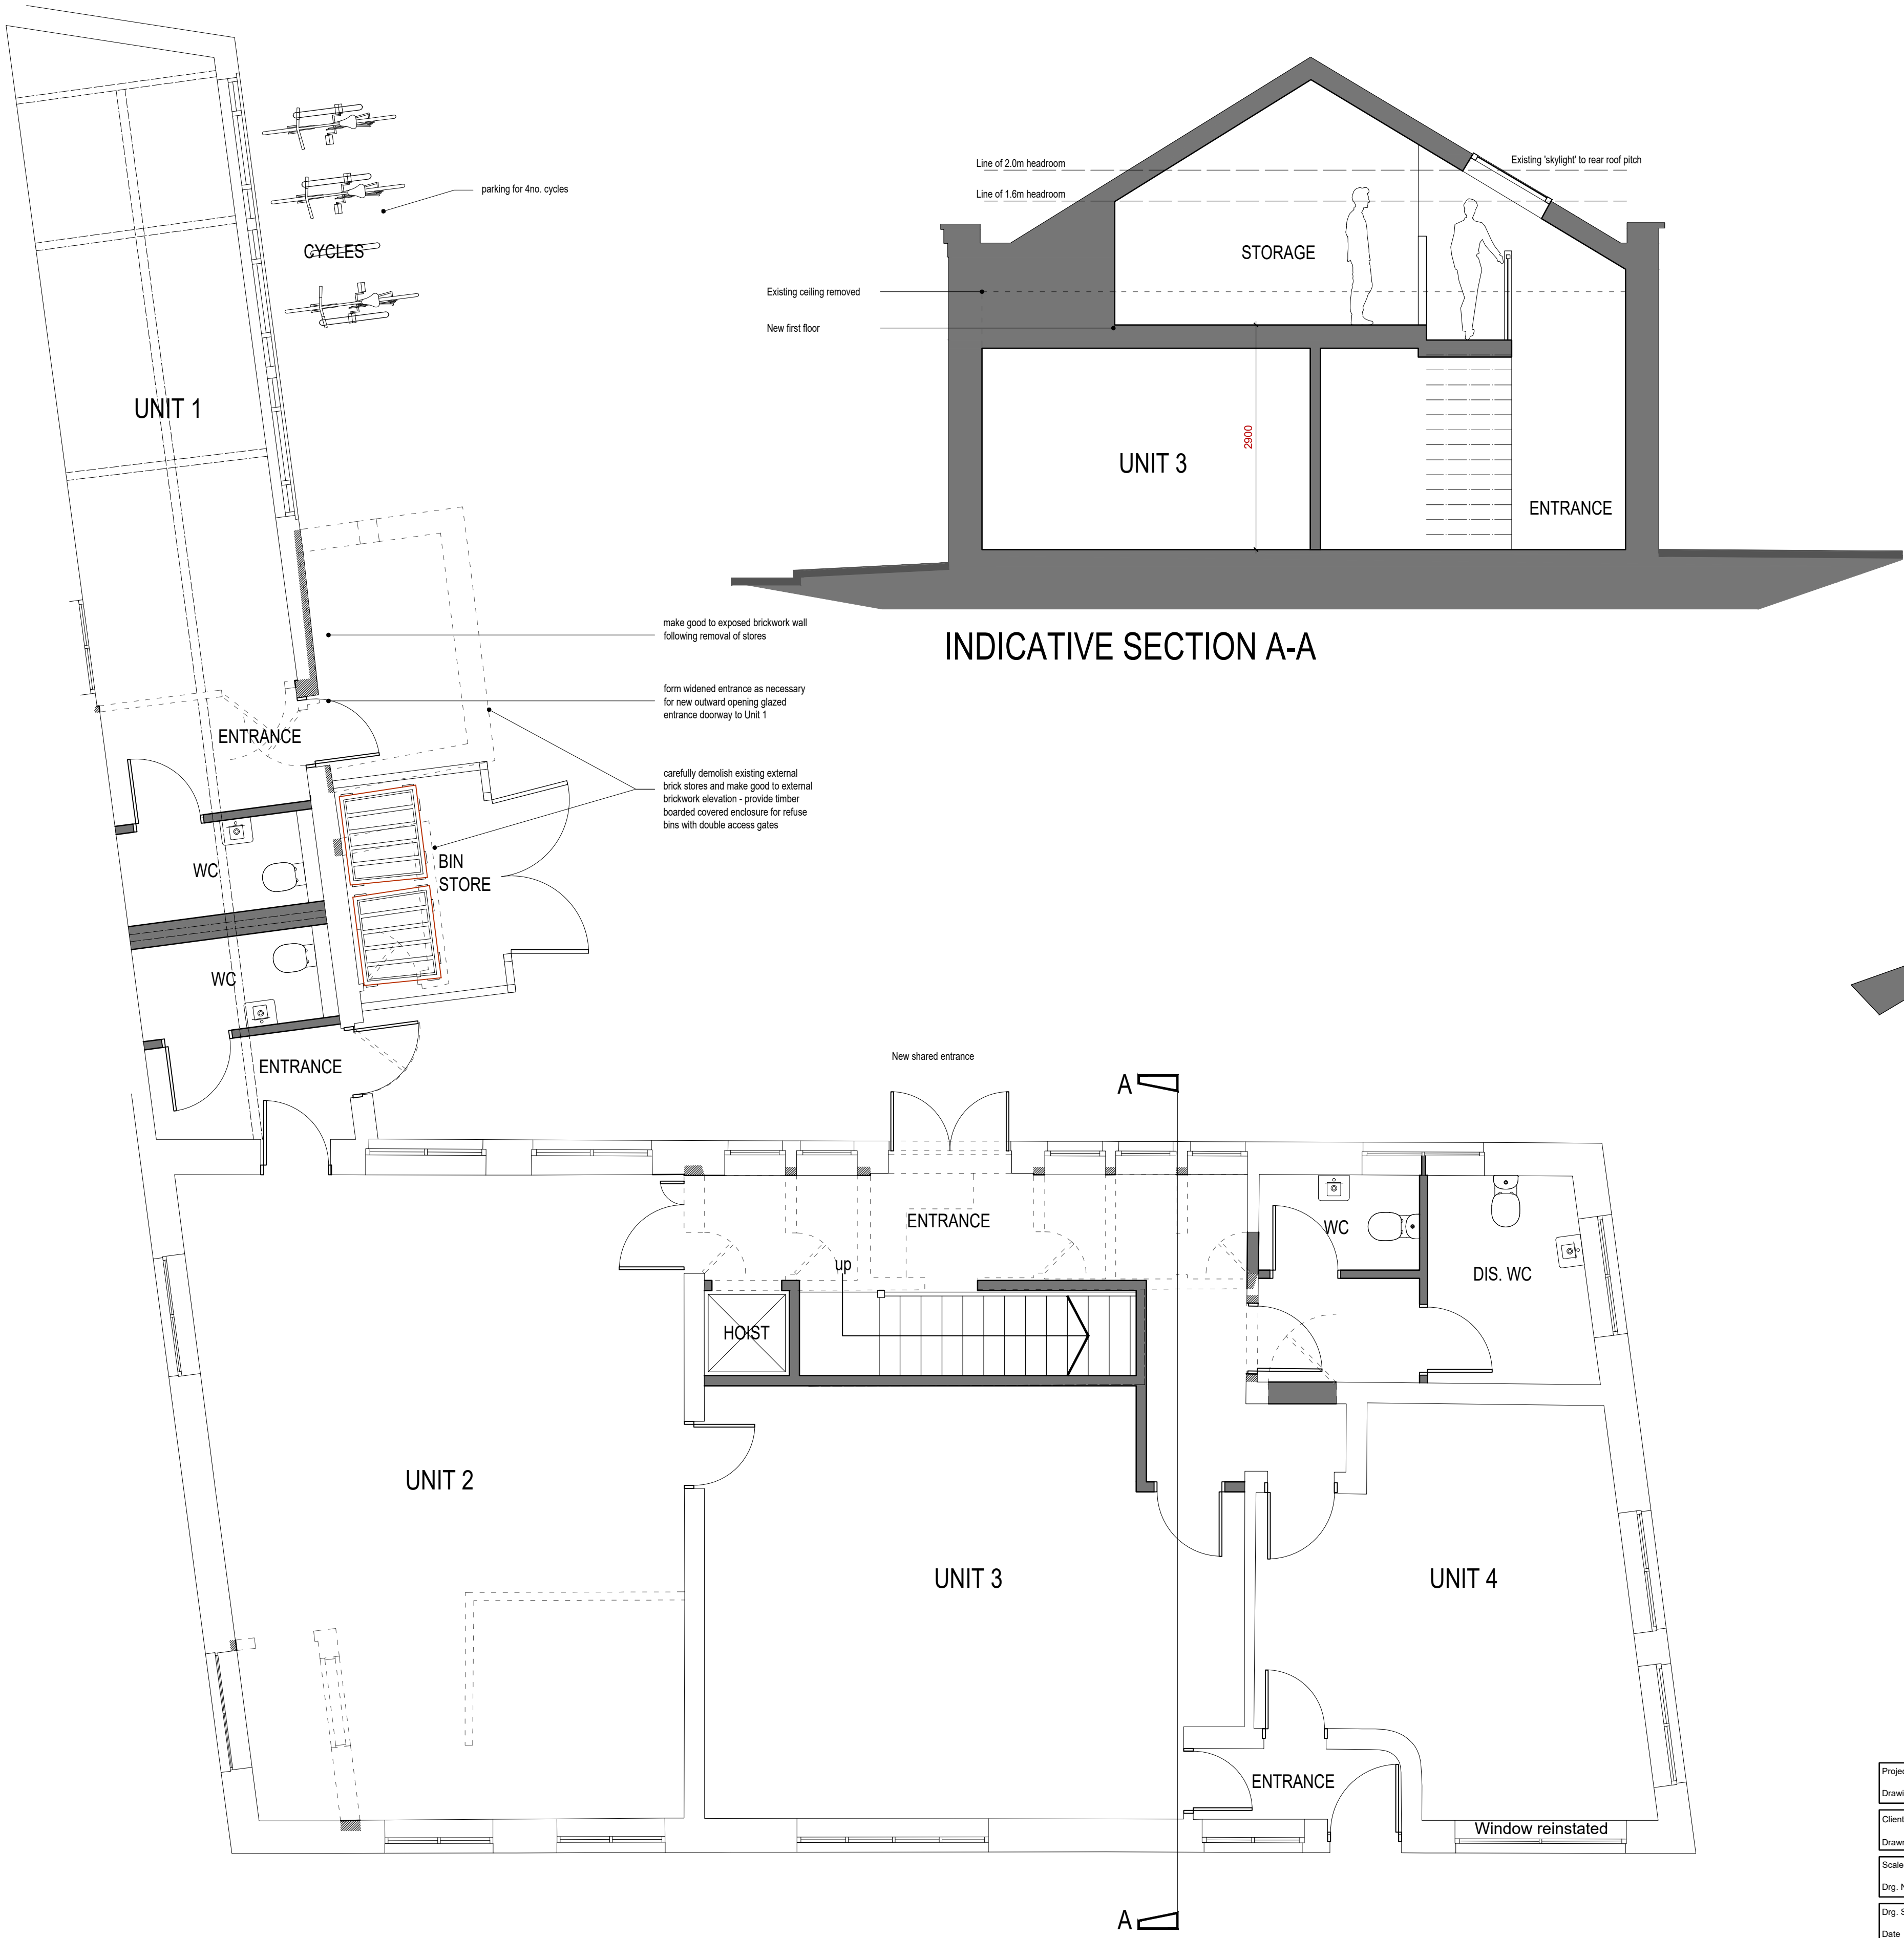

Project	REFURBISHMENT: 271 TOTTINGTON RD., BURY
Drawing	PROPOSED PLANS + SECTION
Client	M.R. A. HINCHSLIFF
Drawn	CPS
Scale	1:50 @ A1
Dwg. No.	23/643-12 C
Dwg. Size	A1
Date	DEC 2024

JOHN HOLT ARCHITECTS LTD.

Scale 1:50 @ A1
0 2.5m
3 MANCHESTER ROAD BURY LANCASHIRE BL9 9NR
TELEPHONE 0161 764 8314 FACSIMILE 0161 764 6995
E-MAIL mail@hollarchitects.co.uk
DO NOT SCALE DRAWING