


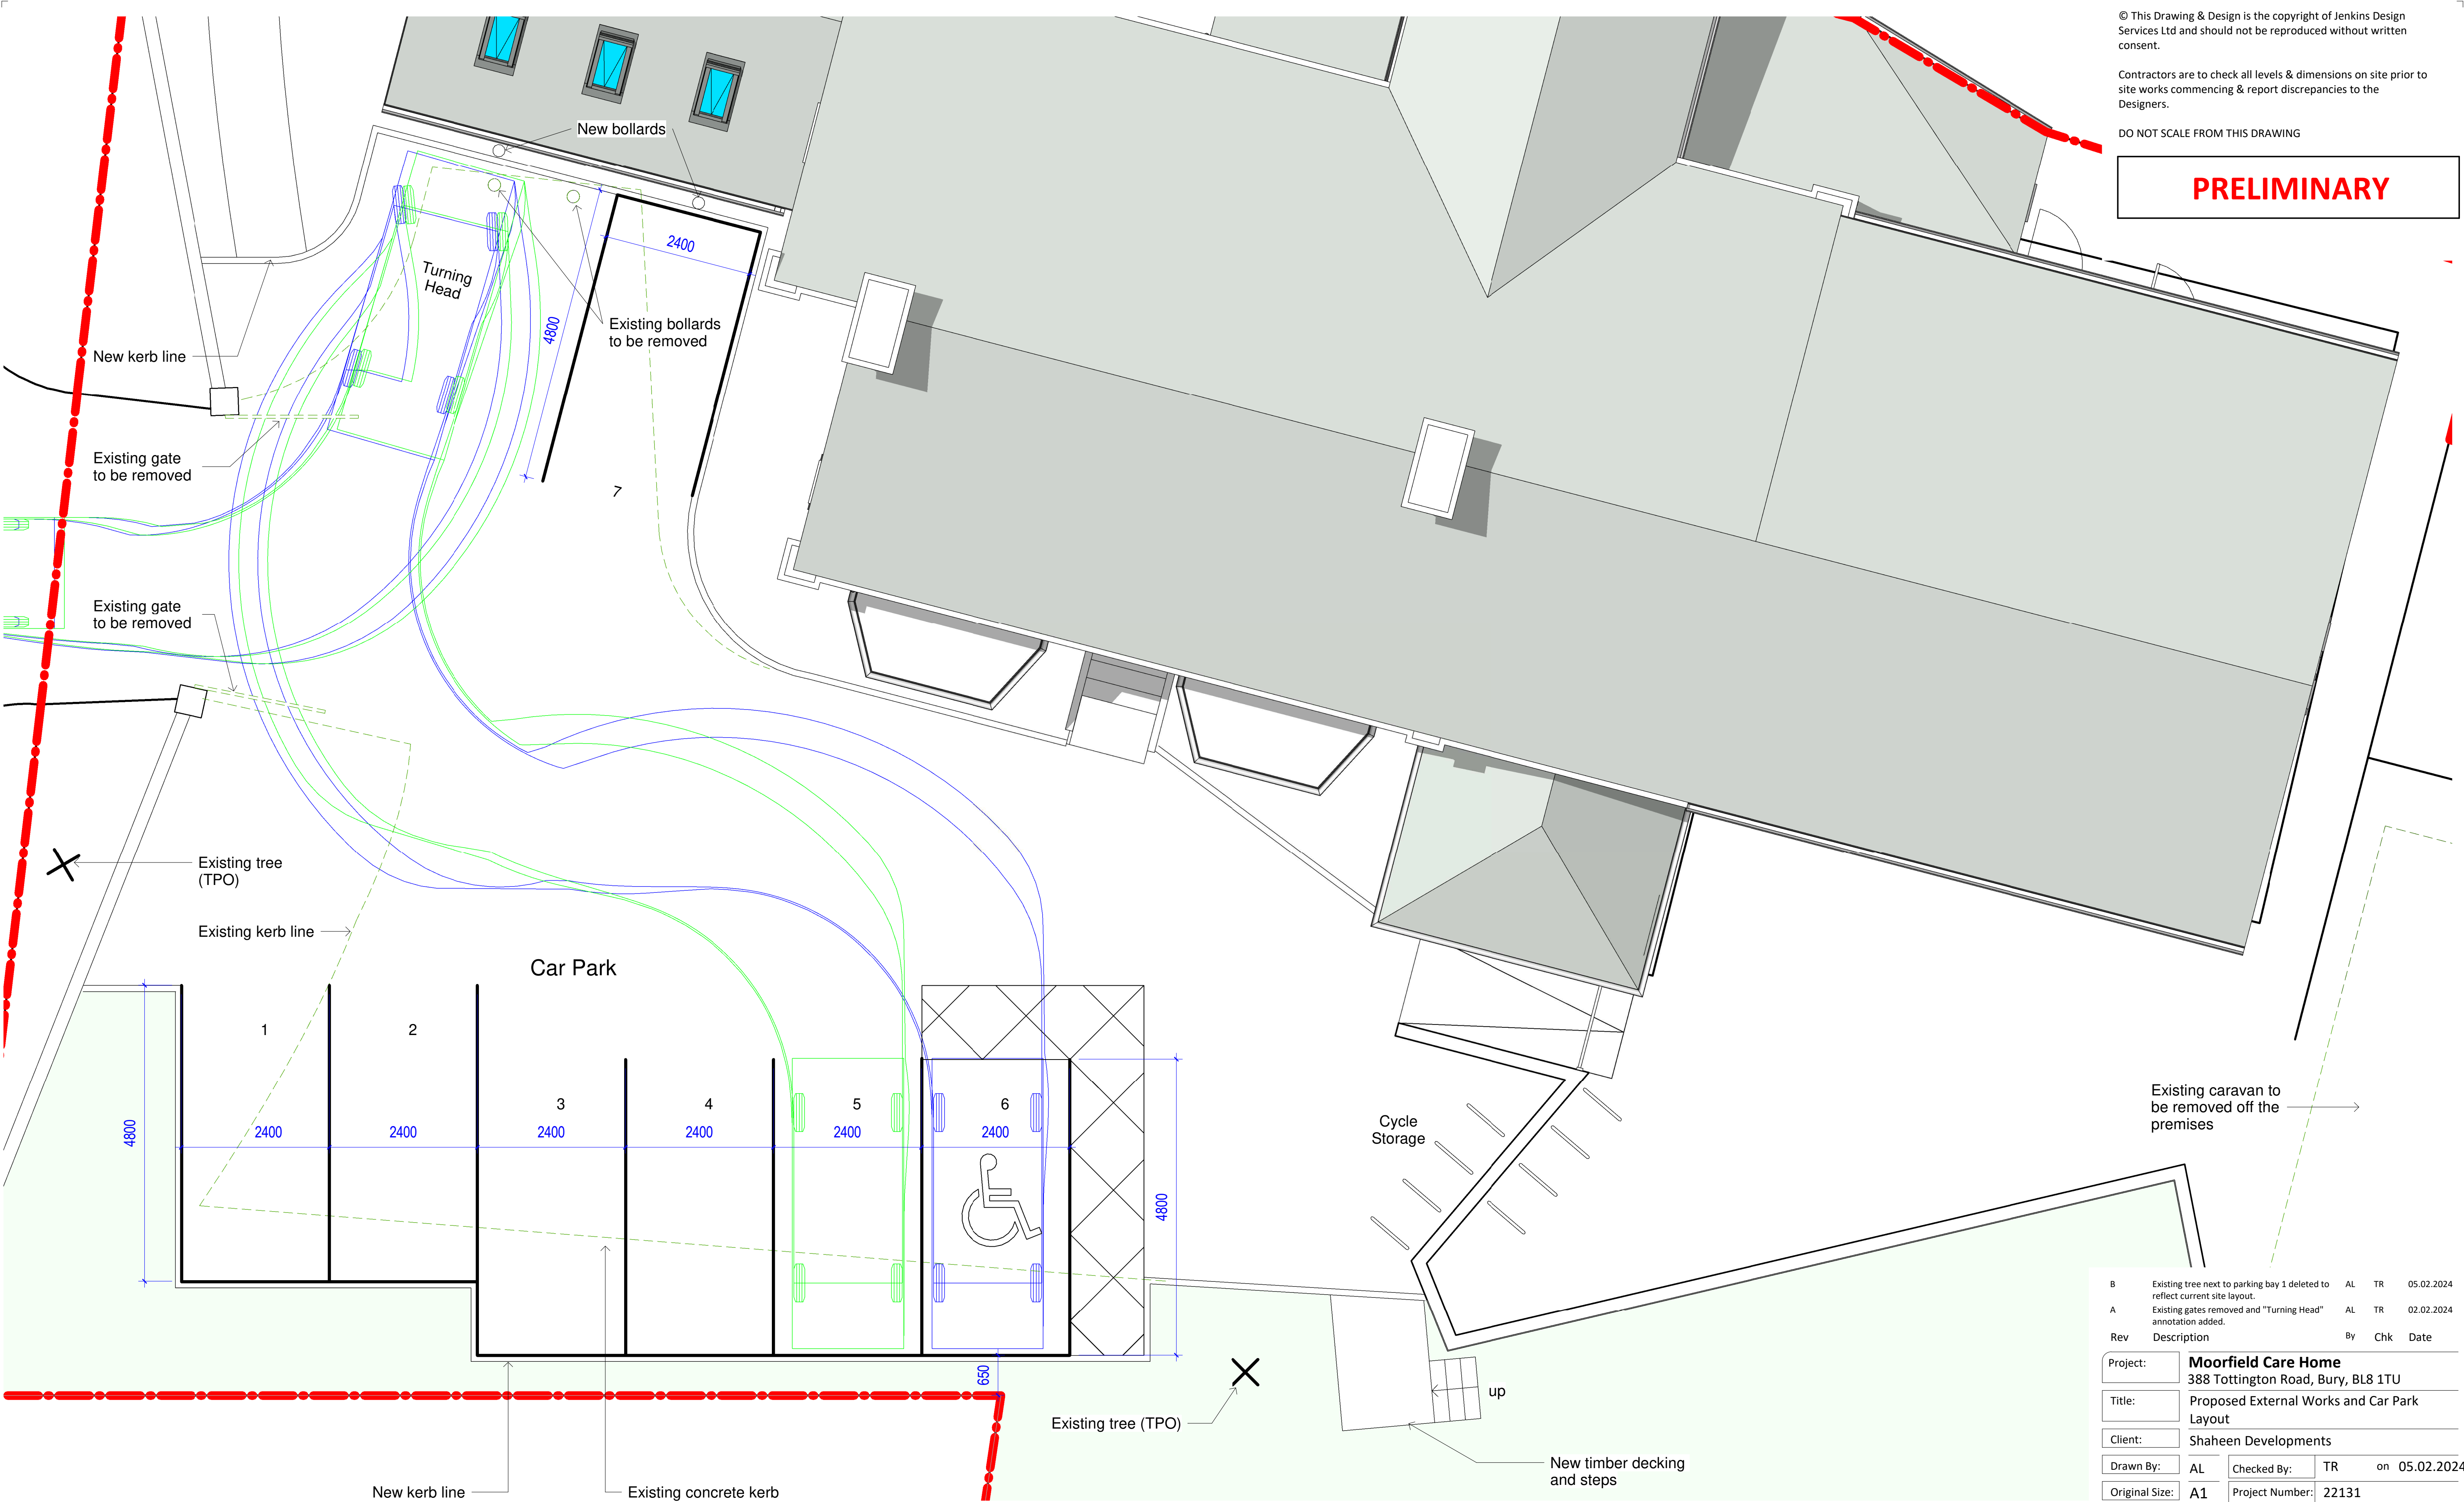

© This Drawing & Design is the copyright of Jenkins Design Services Ltd and should not be reproduced without written consent.

Contractors are to check all levels & dimensions on site prior to site works commencing & report discrepancies to the Designers.

DO NOT SCALE FROM THIS DRAWING

PRELIMINARY

Proposed External Works and Car Park Layout
1 : 50

B	Existing tree next to parking bay 1 deleted to reflect current site layout.	AL	TR	05.02.2024
A	Existing gates removed and "Turning Head" annotation added.	AL	TR	02.02.2024
Rev	Description	By	Chk	Date
Project:	Moorfield Care Home 388 Tottington Road, Bury, BL8 1TU			
Title:	Proposed External Works and Car Park Layout			
Client:	Shaheen Developments			
Drawn By:	AL	Checked By:	TR	on 05.02.2024
Original Size:	A1	Project Number:	22131	
Drawing Number:	SI-XX-DR-A-1003			REV B