


All dimensions to be checked on site.
Do not Scale from the drawing.
Any discrepancies to be reported to the Project
Surveyor before the commencement of any
works.

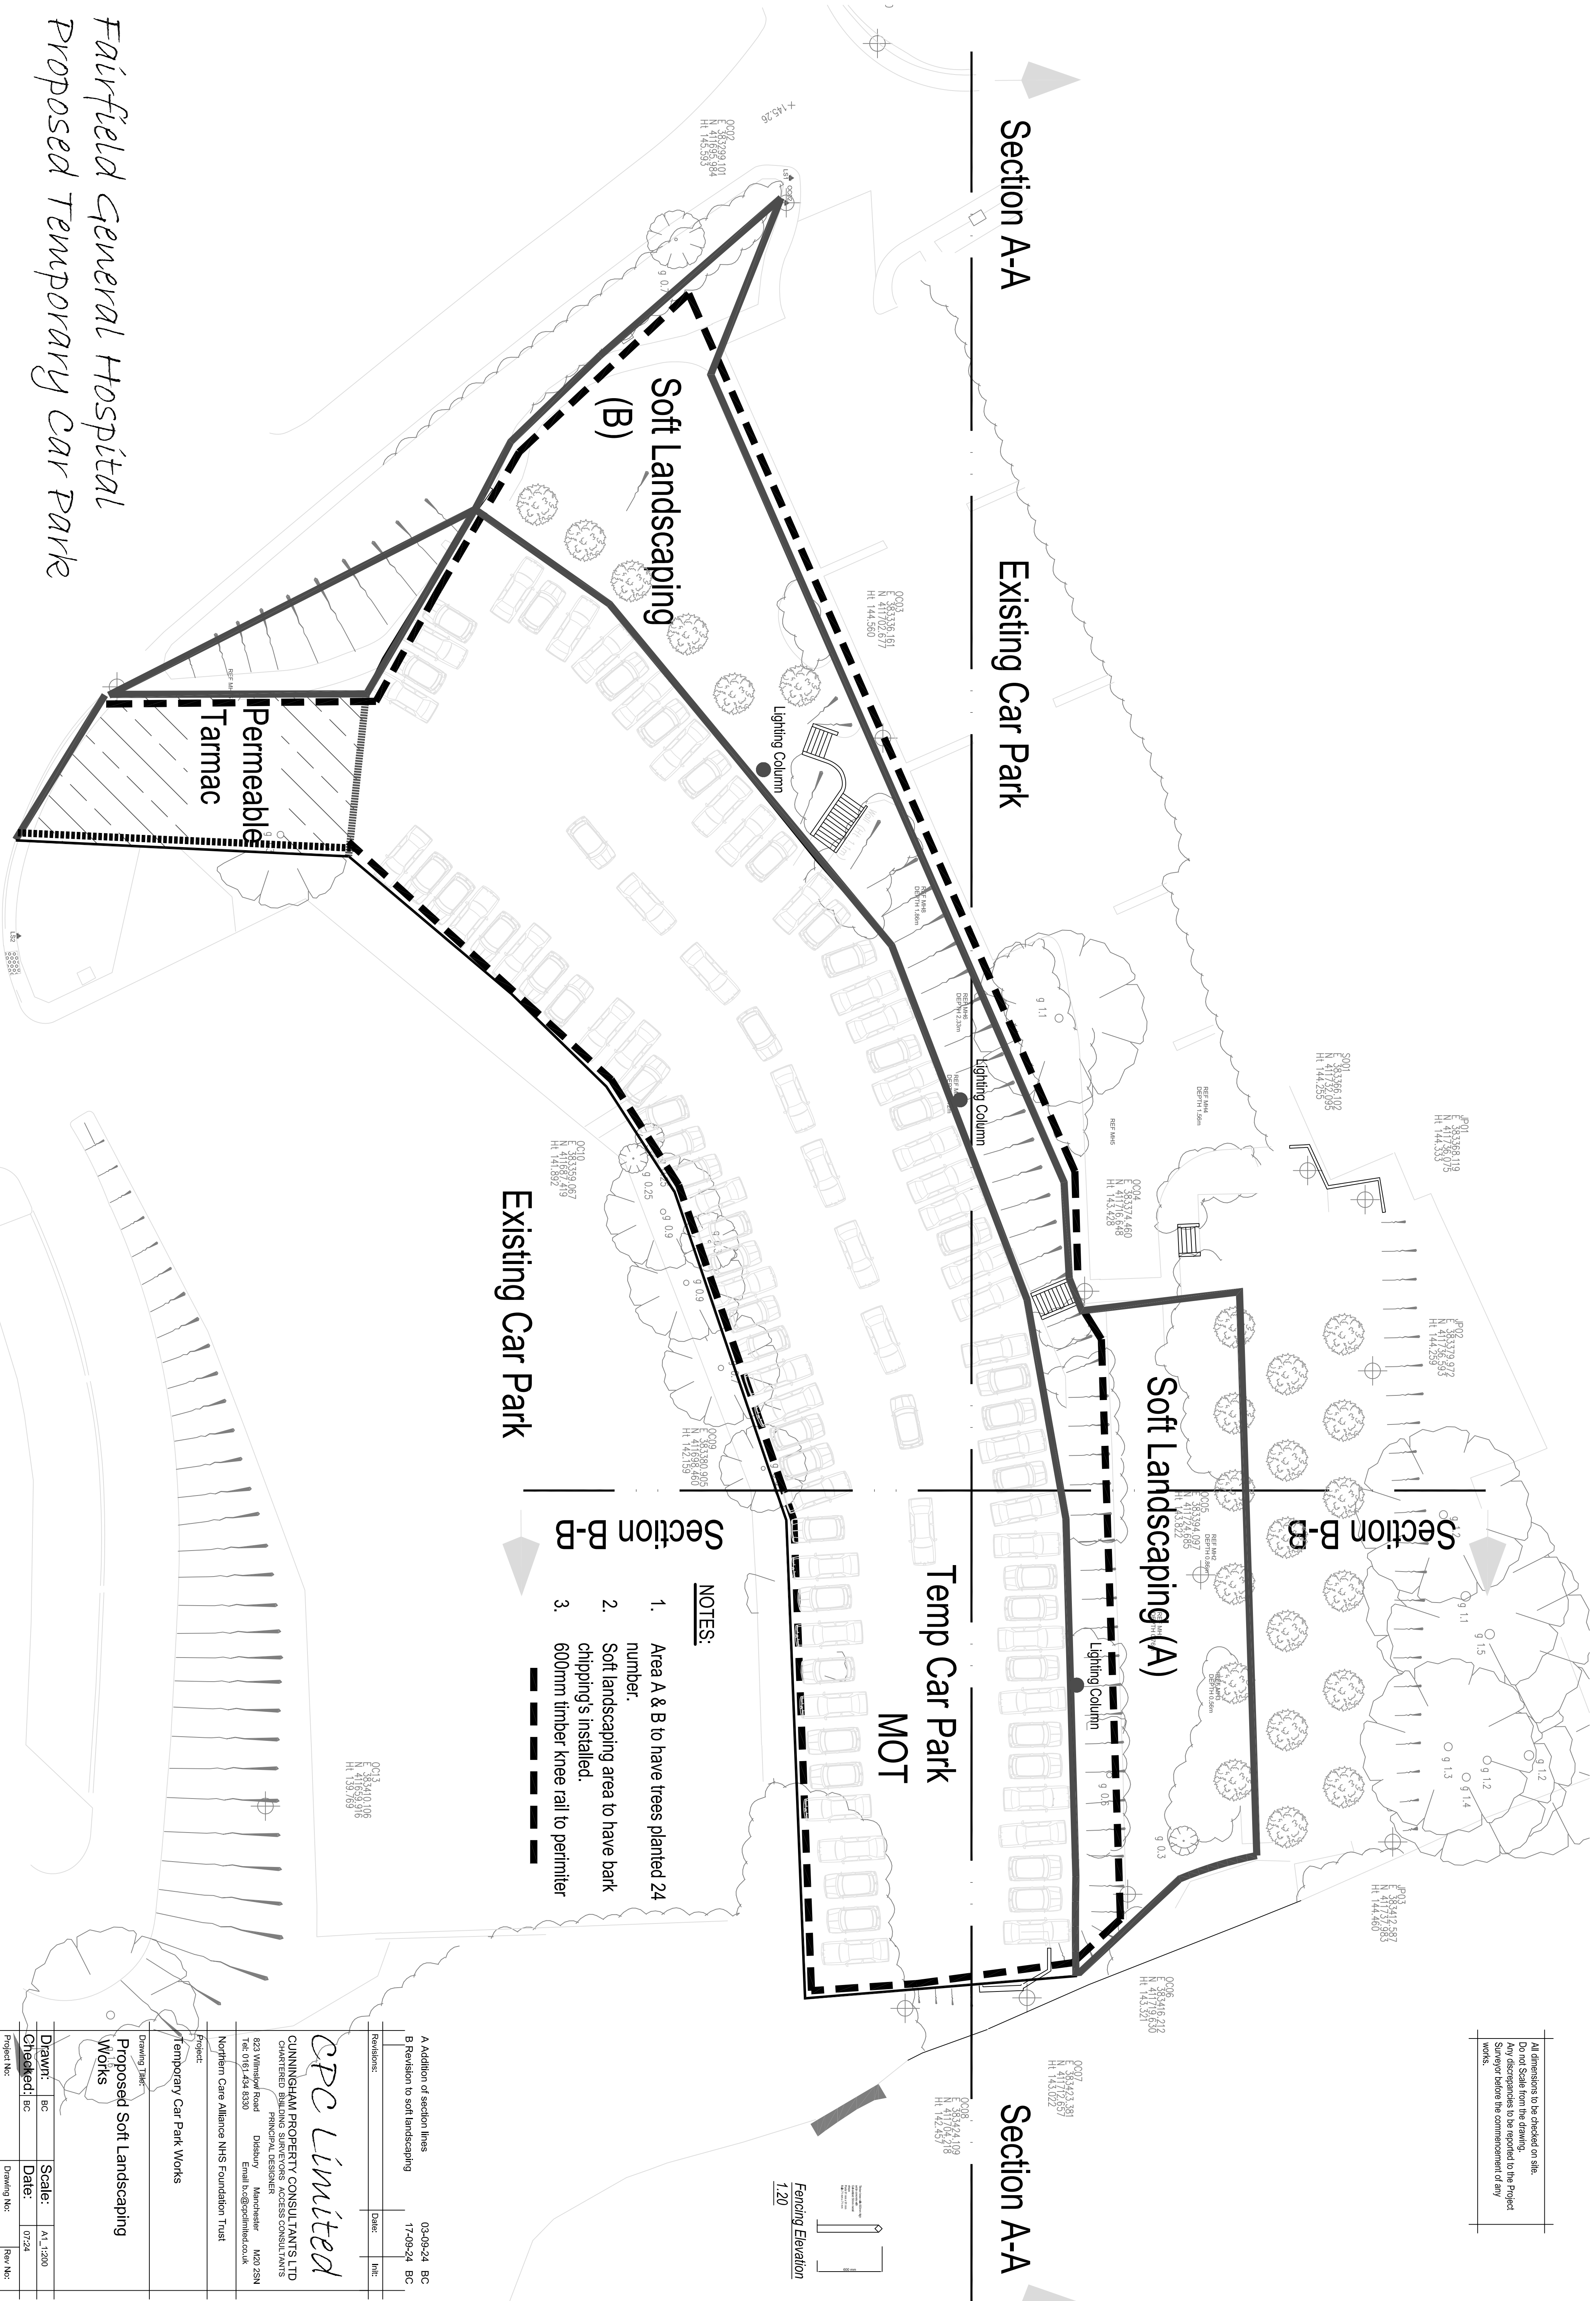

NOTES:

1. Area A & B to have trees planted 24 number.
2. Soft landscaping area to have bark chipping's installed.
3. 600mm timber knee rail to perimeter

Existing Car Park

Section A-A

Existing Car Park

Soft Landscaping (A)

Section B-B

Temp Car Park

MOT

Section A-A

Fencing Elevation
1.20

A Addition of section lines		03-09-24 BC	
B Revision to soft landscaping		17-09-24 BC	
Revisions:		Date:	Int:
CPC Limited CUNNINGHAM PROPERTY CONSULTANTS LTD CHARTERED SURVEYORS & ACCESS CONSULTANTS 823 WILKINSON ROAD Didsbury Manchester M20 2SN Tel: 0161 424 8330 Email: h.c@cpclimited.co.uk Northern Care Alliance NHS Foundation Trust Project: Temporary Car Park Works Drawing Title: Proposed Soft Landscaping Works Drawn: BC Scale: A1, 1:200 Checked: BC Date: 07/24 Project No: Drawing No: Rev No: CPC303 B103 B			