


All dimensions to be checked on site.
Do not Scale from the drawing.
Any discrepancies to be reported to the Project
Surveyor before the commencement of any
works.

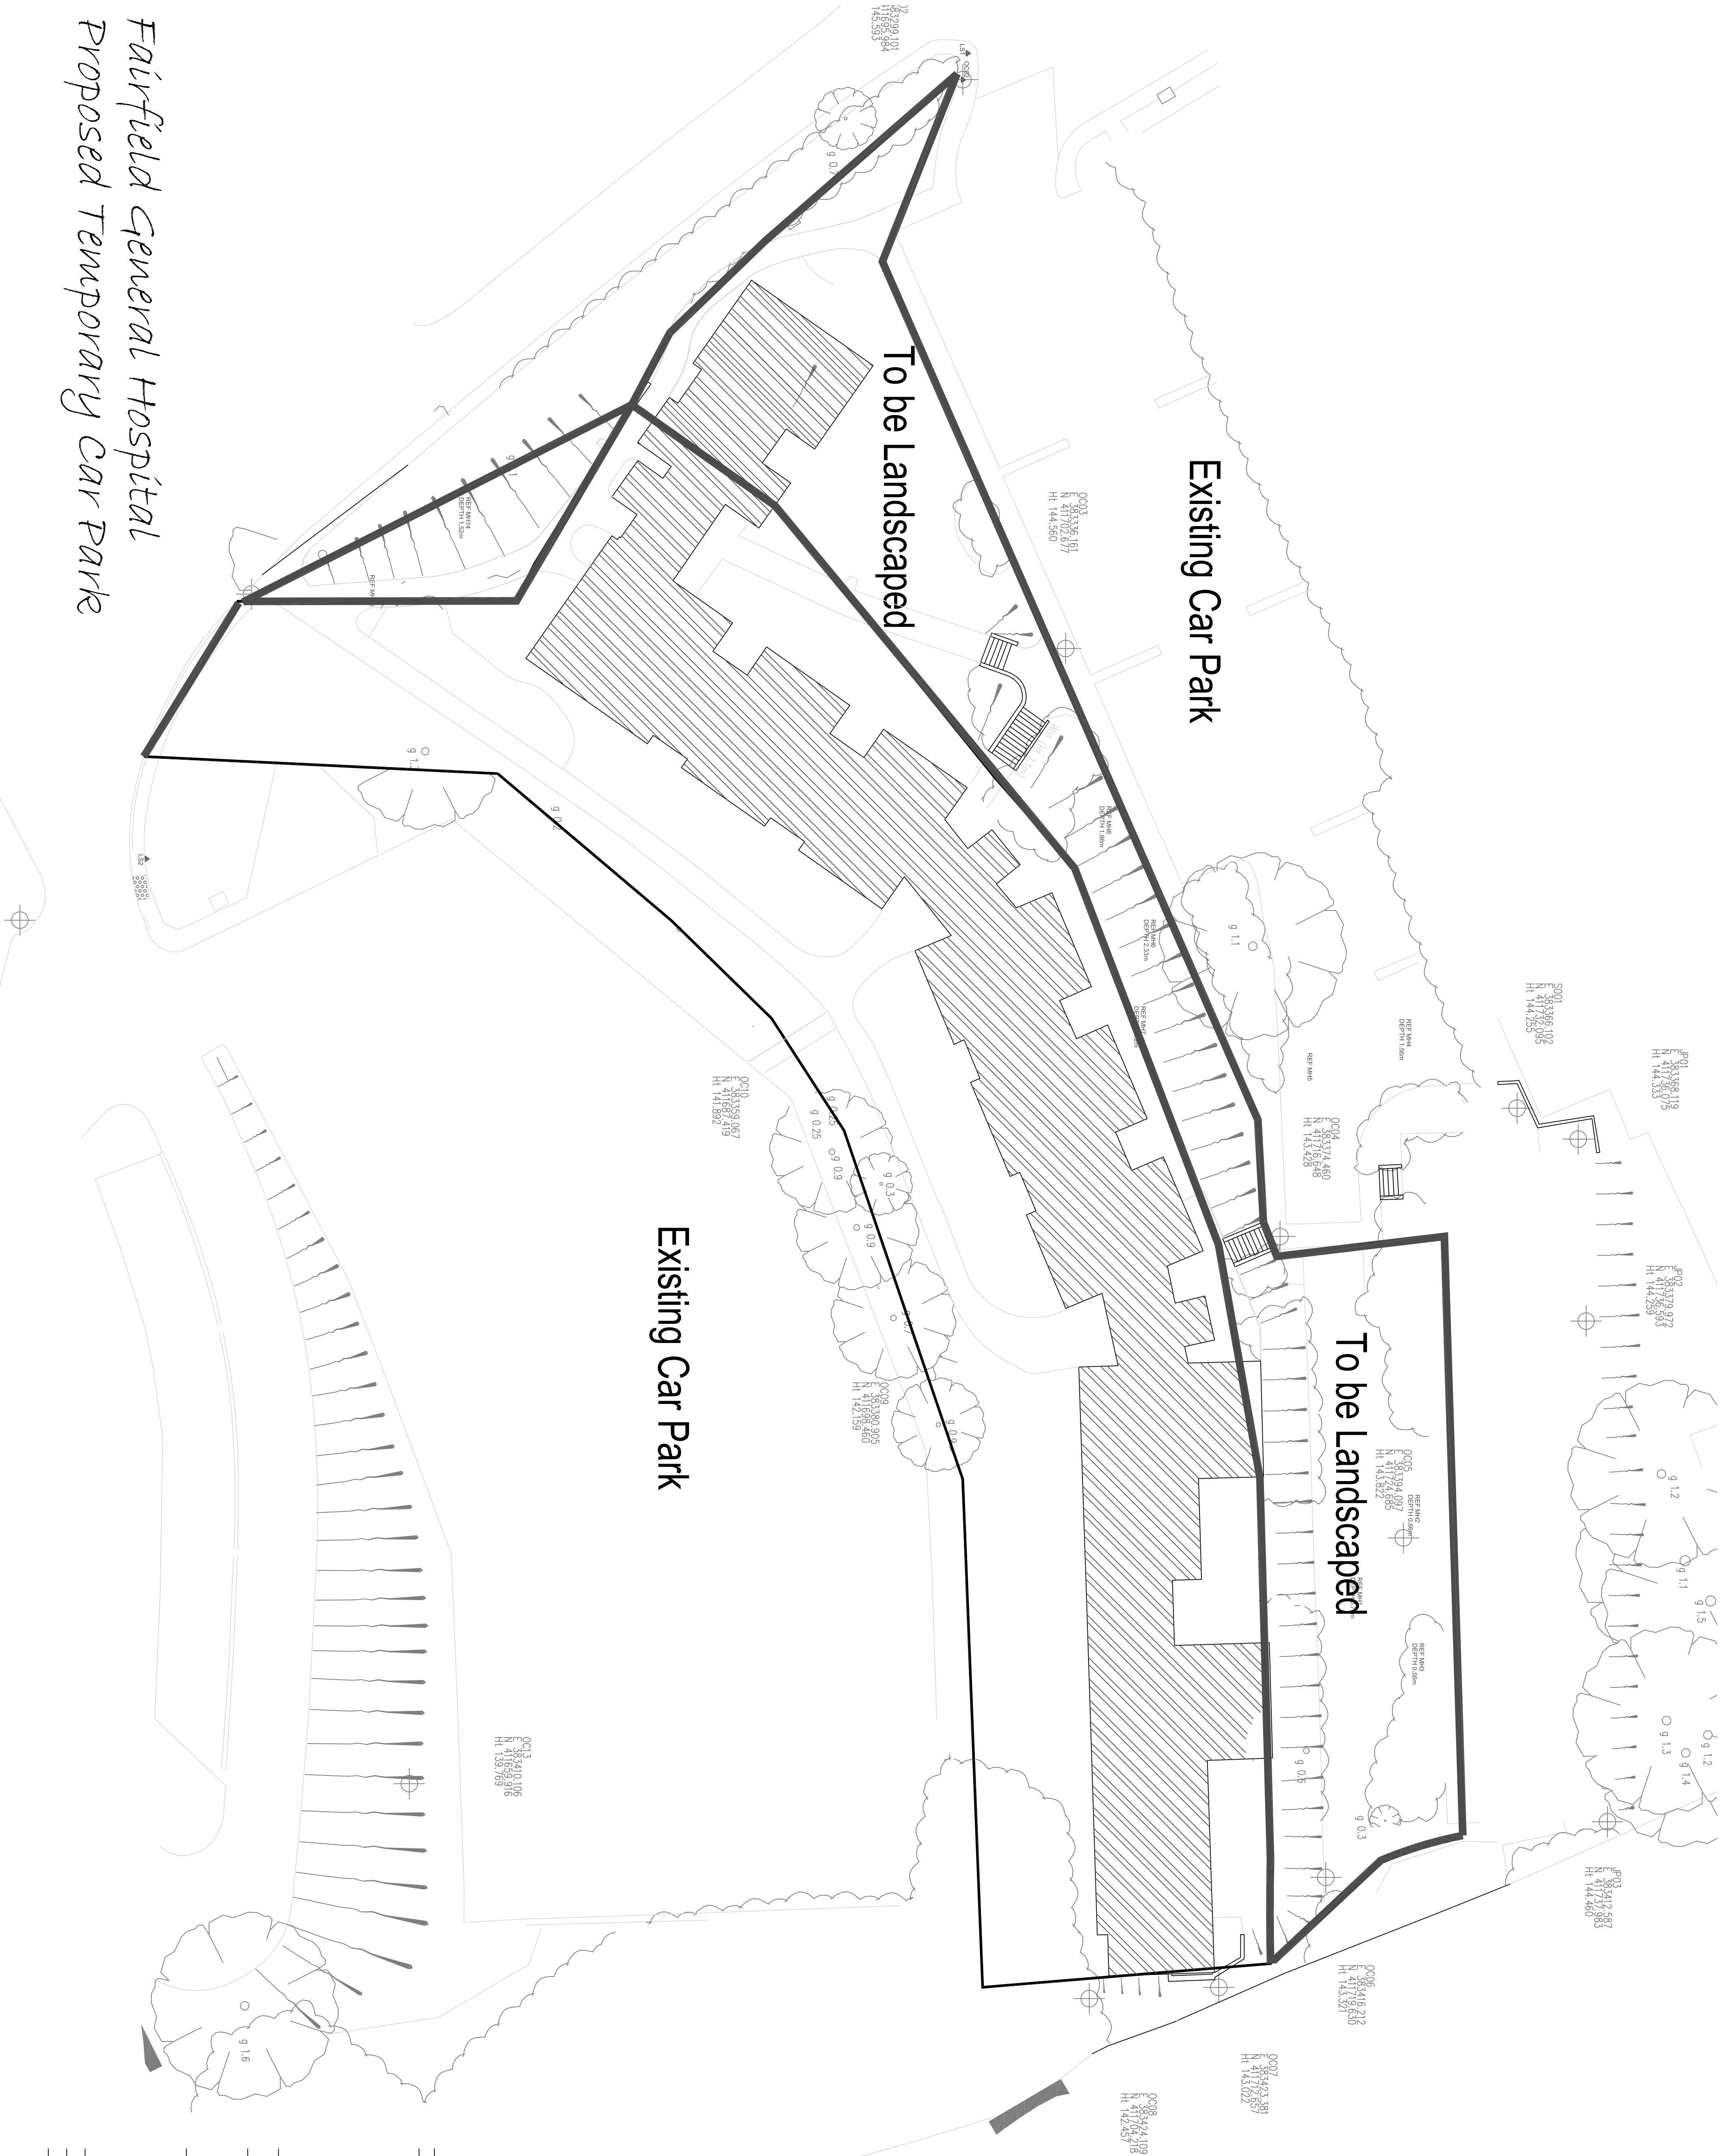

A Existing Landscaping update		17-09-24	BC
Revisions:		Date:	Int:
<i>CPC Limited</i>			
CUNNINGHAM PROPERTY CONSULTANTS LTD			
FAIRFIELD SOUTH ACCESS CONSULTANTS			
PRINCIPAL DESIGNER			
823 Wilmslow Road Macclesfield M40 2SN			
Tel: 0161 434 8330 Email: h.c@cpclimited.co.uk			
Northern Care Alliance NHS Foundation Trust			
Project: Temporary Car Park Works			
Drawing Title: Existing Plan			
Drawn: BC	Scale: A1, 1:200		
Checked: BC	Date: 07/24		
Project No:	Drawing No:	Rev No:	
CPC303	B102	A	

Fairfield General Hospital
Proposed Temporary Car Park