



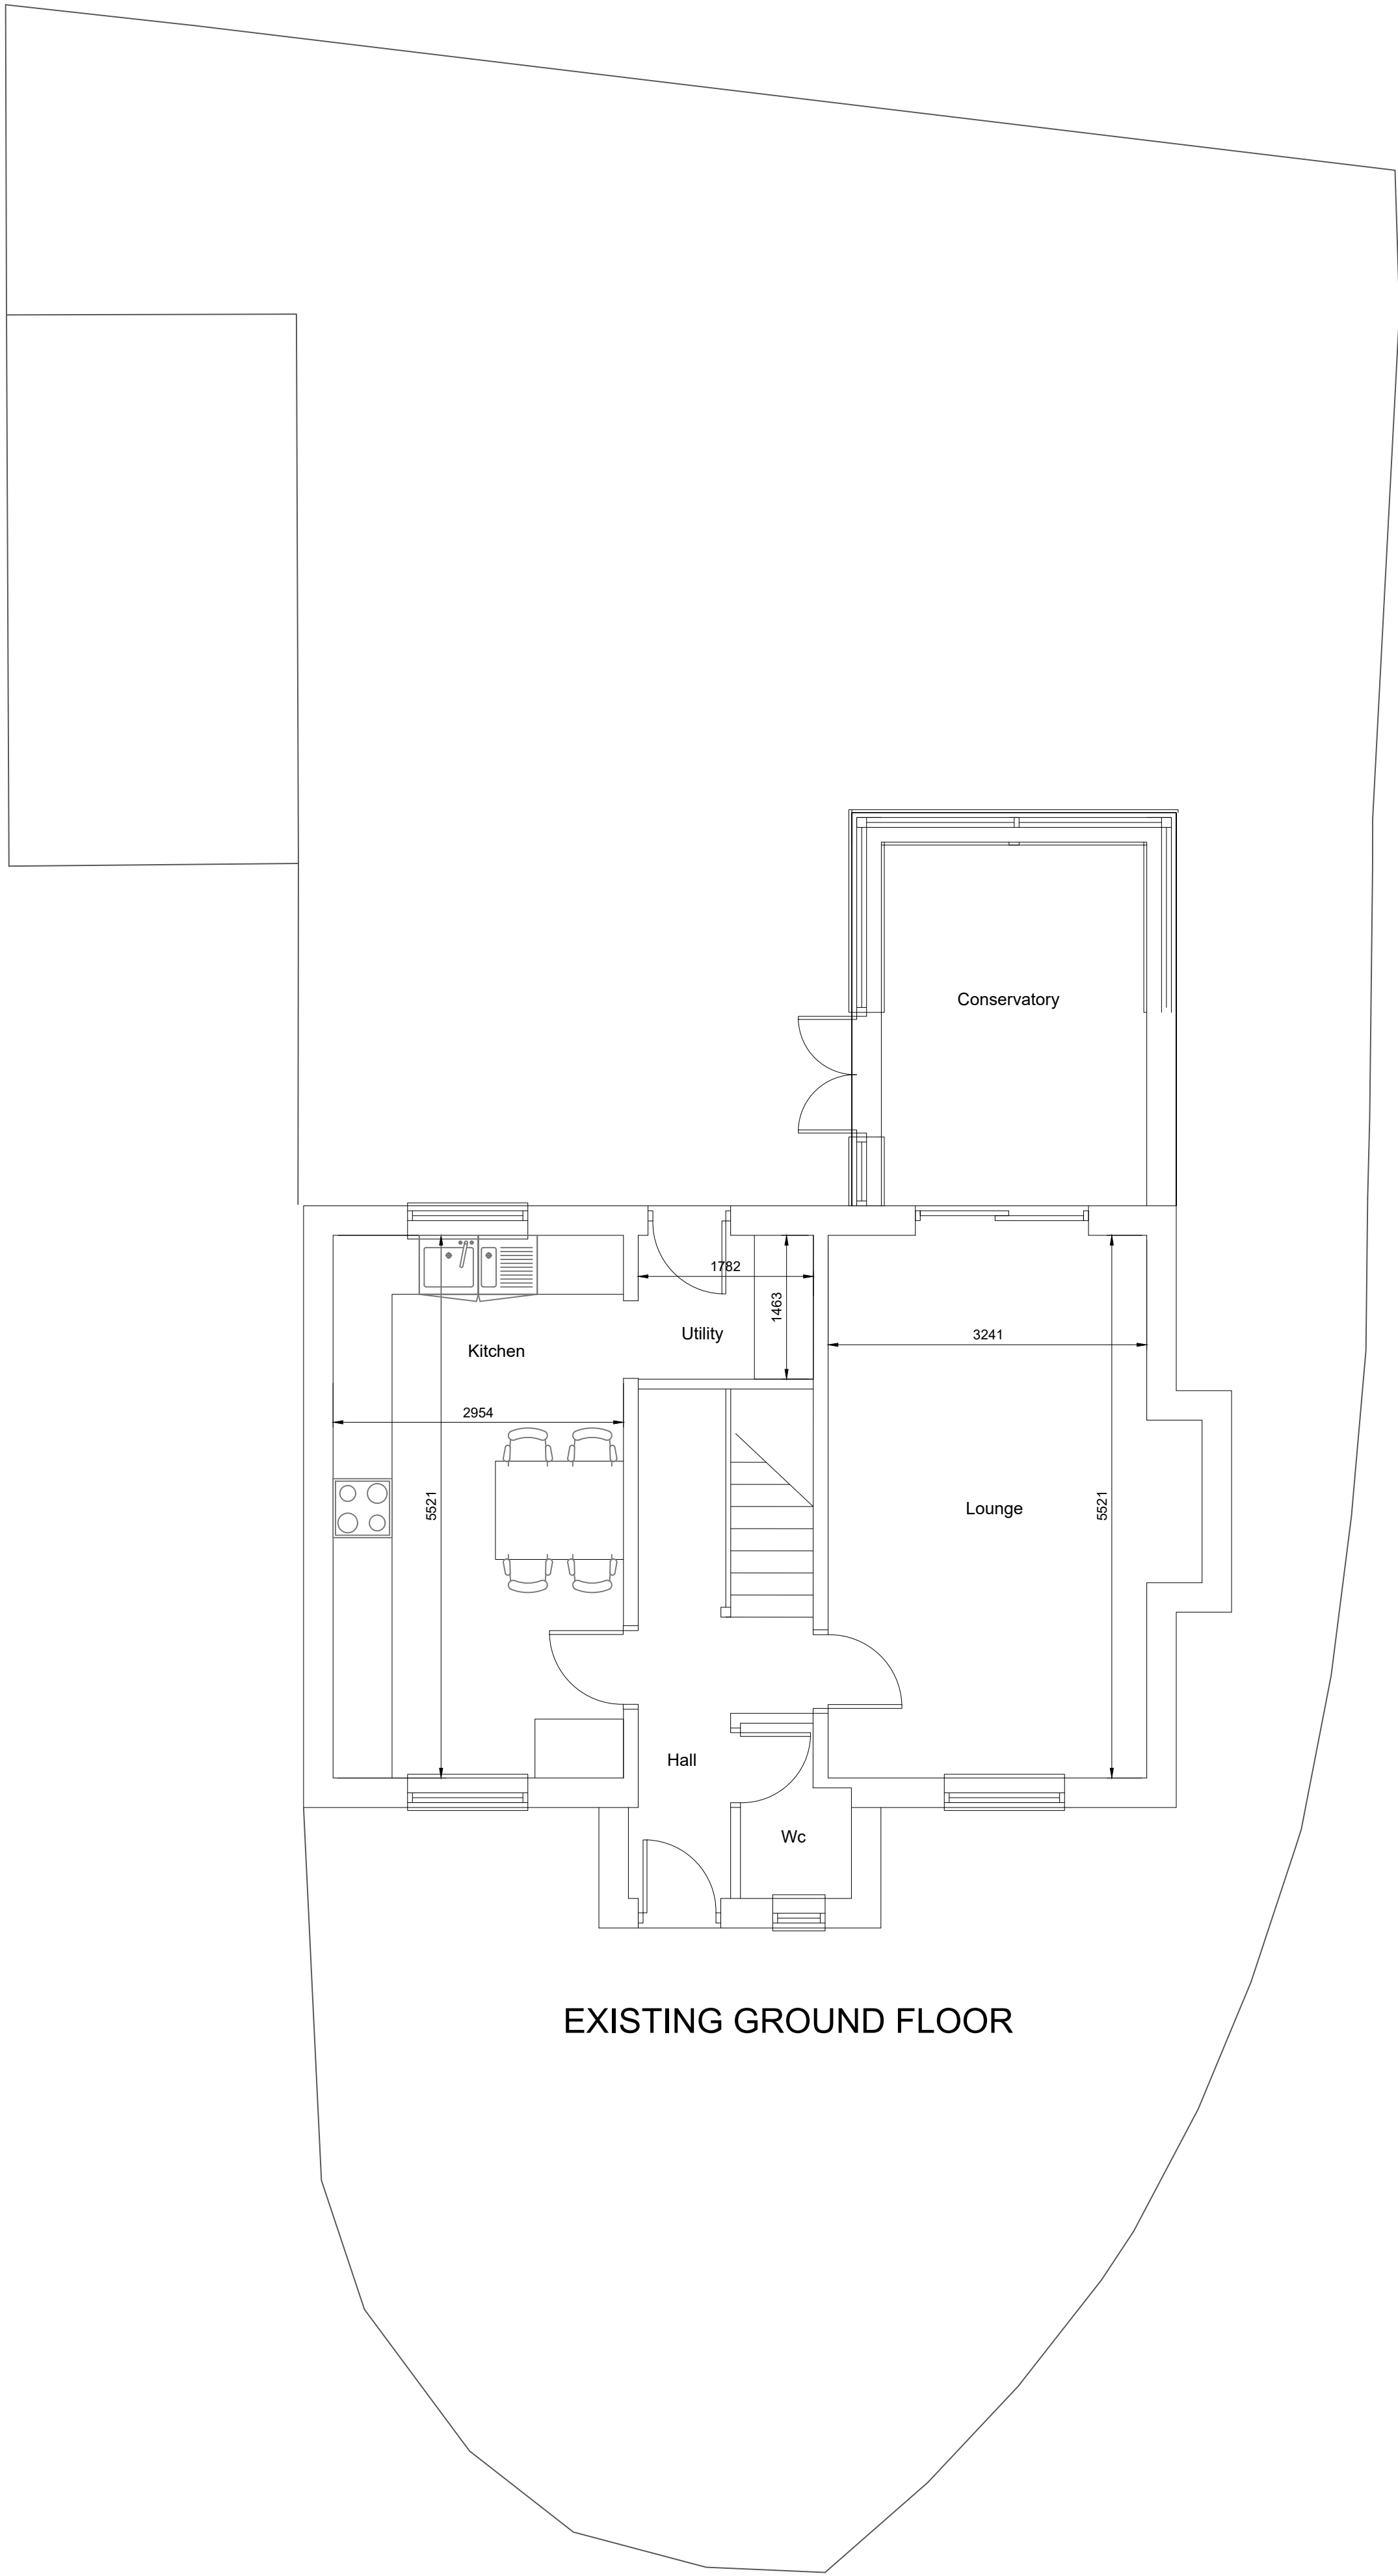

EXISTING GROUND FLOOR

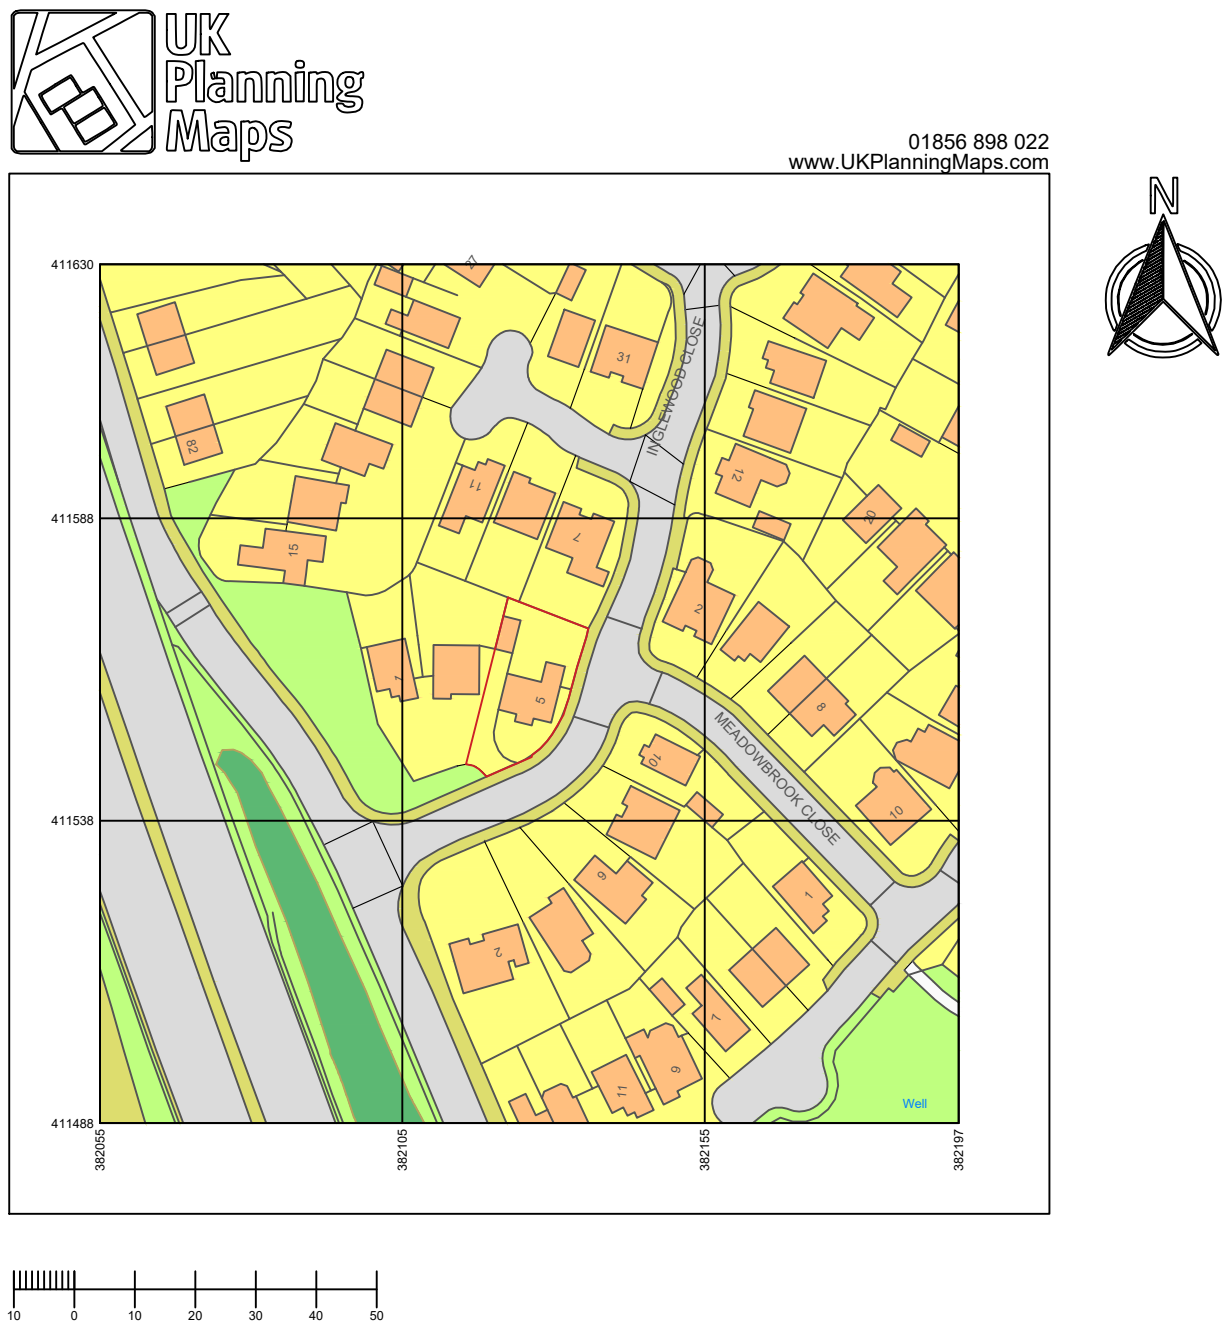

LOCATION PLAN - 1/1250



EXISTING FIRST FLOOR

Notes

THIS DRAWING IS TO BE READ IN CONJUNCTION WITH ALL RELEVANT ARG, ARCHITECTS, SERVICE ENGINEERS AND SUBCONTRACTOR DRAWINGS.

REVIEW ALL DRAWINGS AND REPORT ANY DISCREPANCIES TO ARG DESIGN PRIOR TO COMMENCEMENT.

DO NOT SCALE FROM THIS DRAWING. ALL DIMENSIONS AND LEVELS INCLUDING ANY ABUTMENT TO EXISTING STRUCTURES TO BE CHECKED ON SITE PRIOR TO COMMENCEMENT.

WORK FROM FIGURED DIMENSIONS ONLY. DO NOT SCALE FROM THIS DRAWING.

ALL DIMENSIONS IN MILLIMETRES AND LEVELS IN METRES, TO BE CHECKED ON SITE

NO DEVIATION FROM DETAILS SHOWN ON THIS DRAWING IS ALLOWED WITHOUT ARG DESIGNS PRIOR PERMISSION IN WRITING.

ALL WORK IS TO BE CARRIED OUT IN ACCORDANCE WITH THE RELEVANT SPECIFICATIONS ISSUED BY ARG DESIGN, BRITISH STANDARD CODES OF PRACTICE, STATUTORY REQUIREMENTS AND THE CONTRACT DOCUMENTS.

S1	ISSUED FOR PLANNING	AG	25.01.19	
	Revision	Drwn.	Date	Chkd.
Client				
Contract				
5 INGLEWOOD CLOSE				
EXISTING PLANS				
Drawn by AG	Scale A1@1:50	Checked by	Date 25.01.19	
AG Structural Design				
Preliminary ☒	Tender ☐	Construction ☐	As Built ☐	
Drawing Number	Revision	S1		
01				