
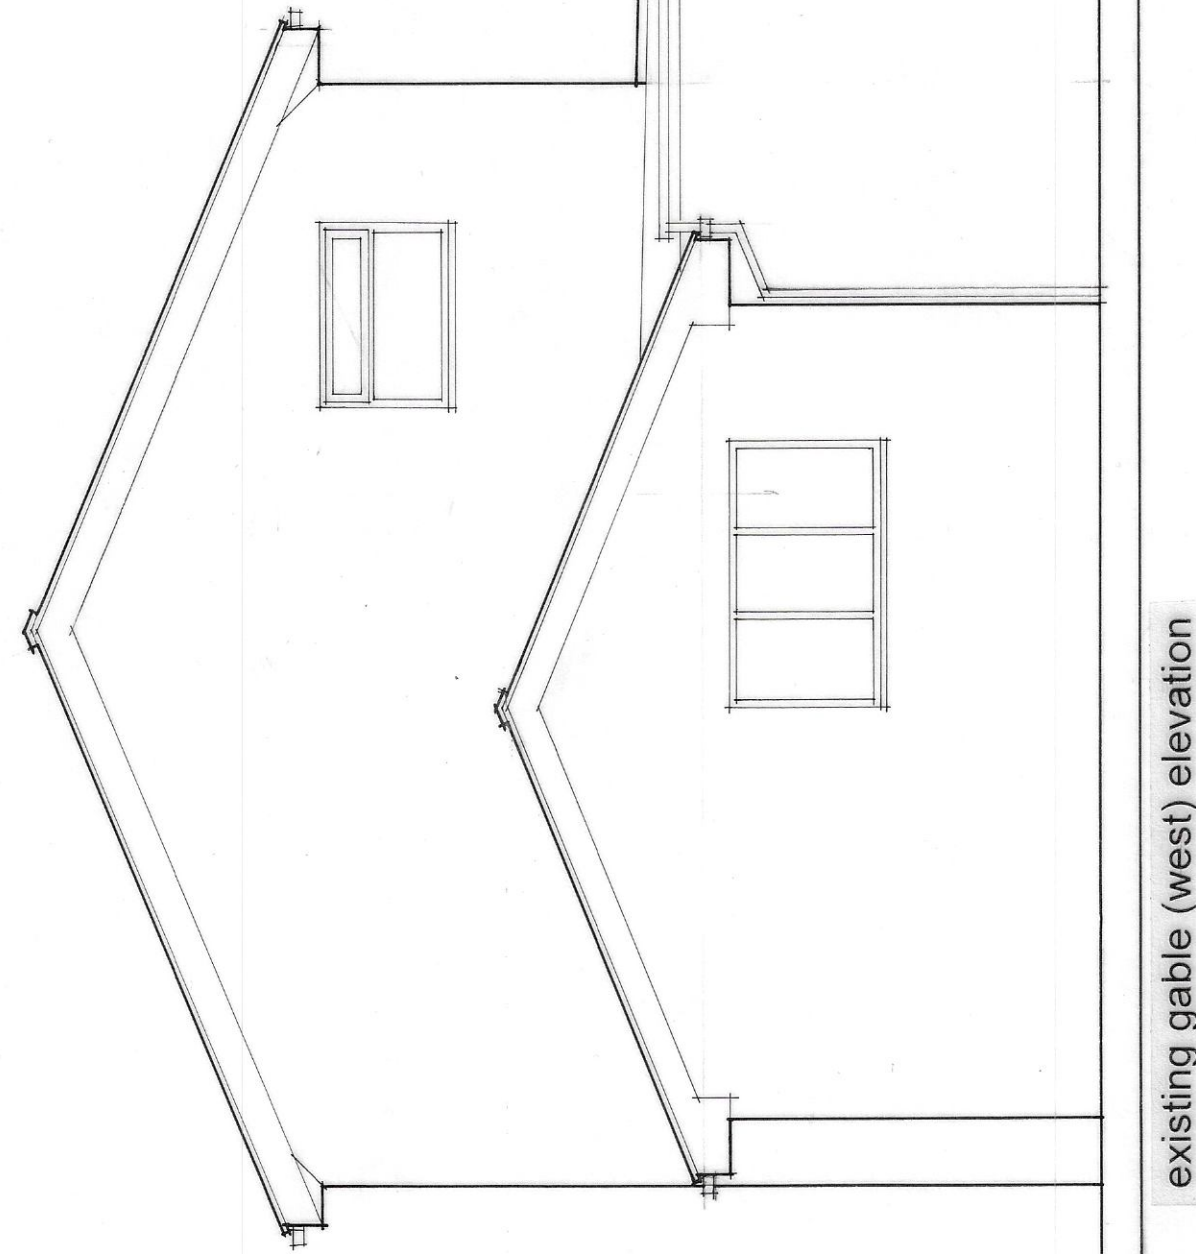
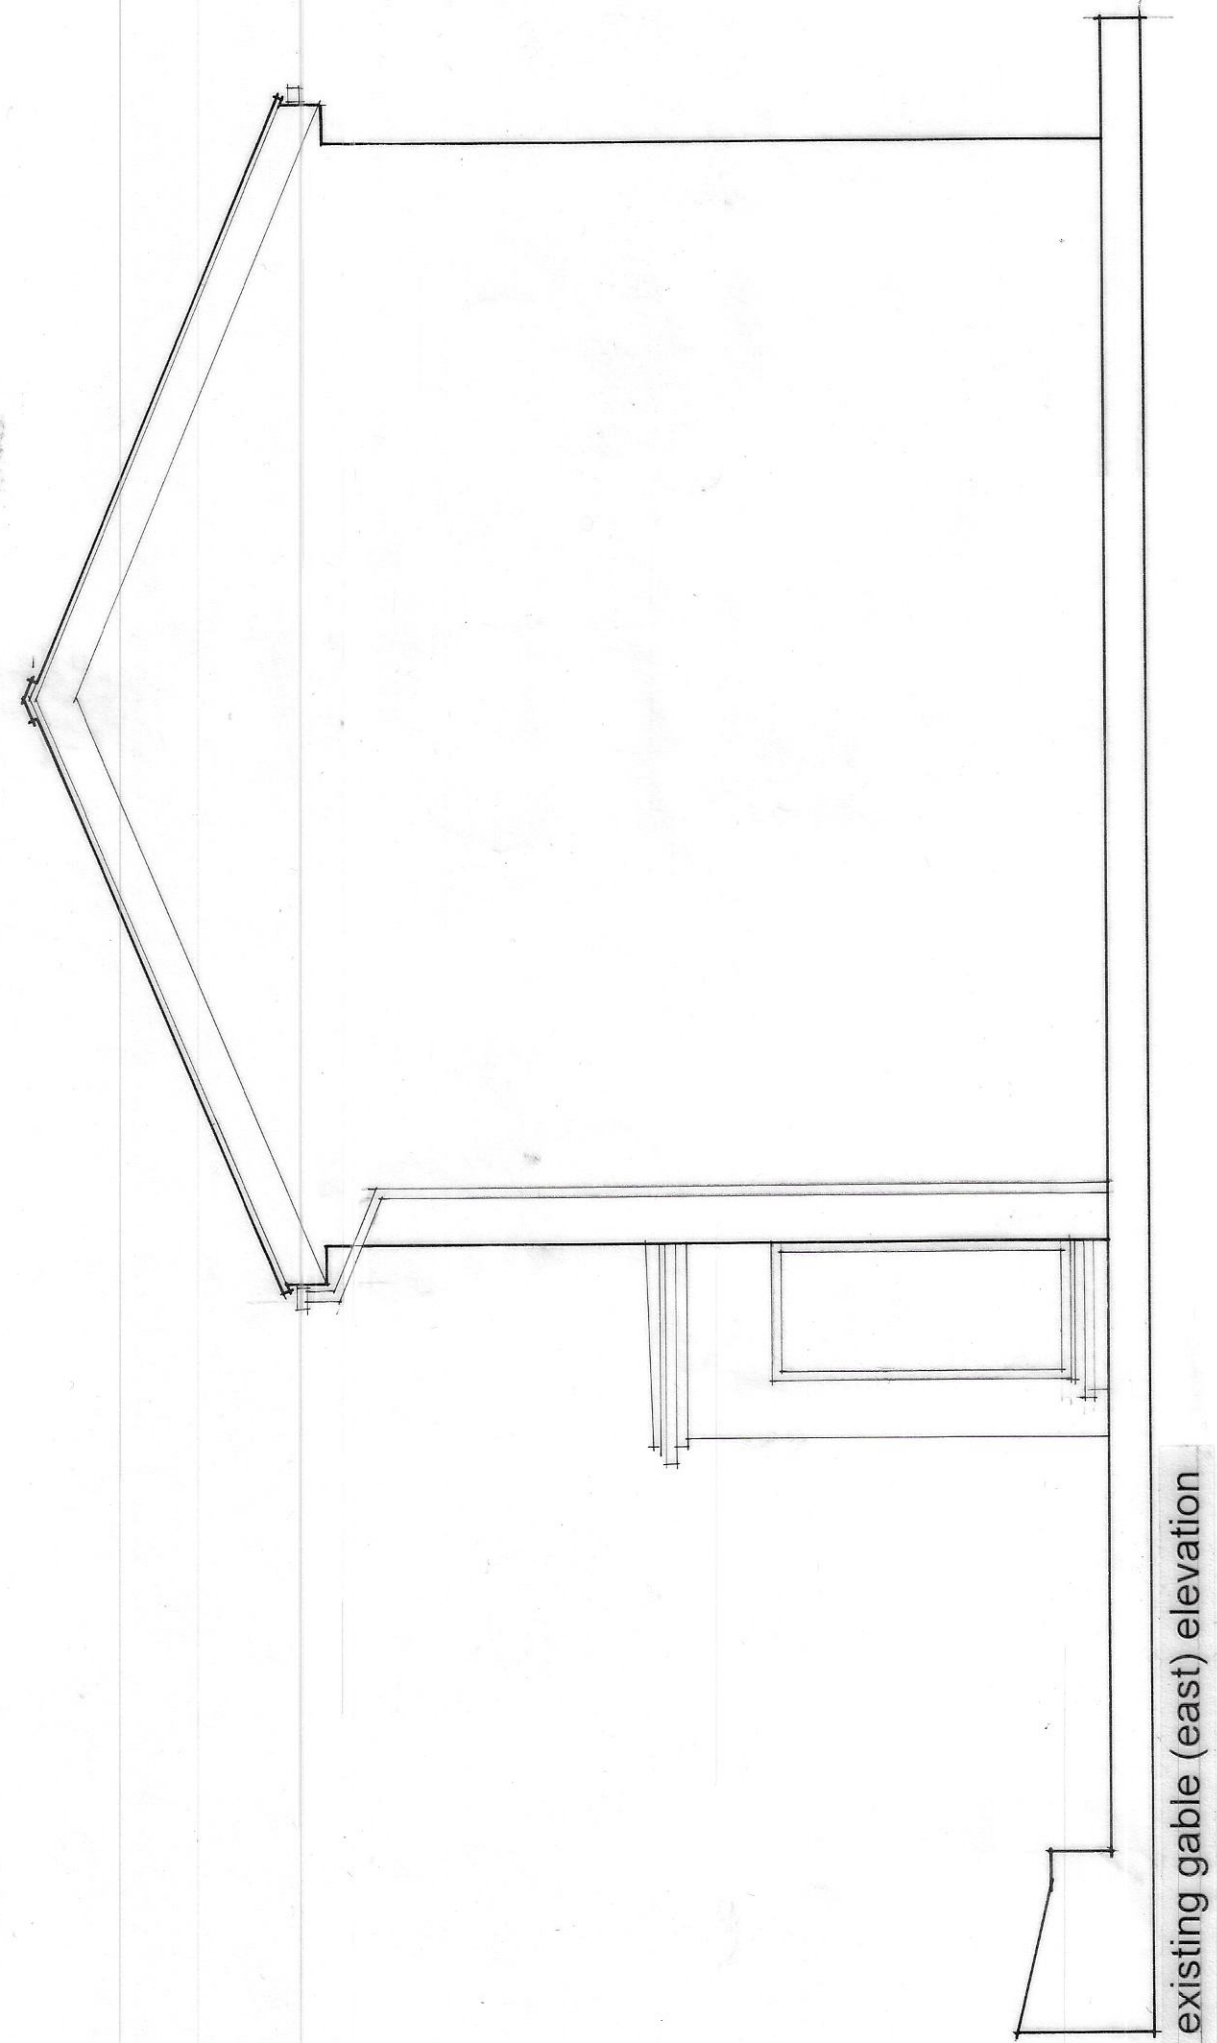
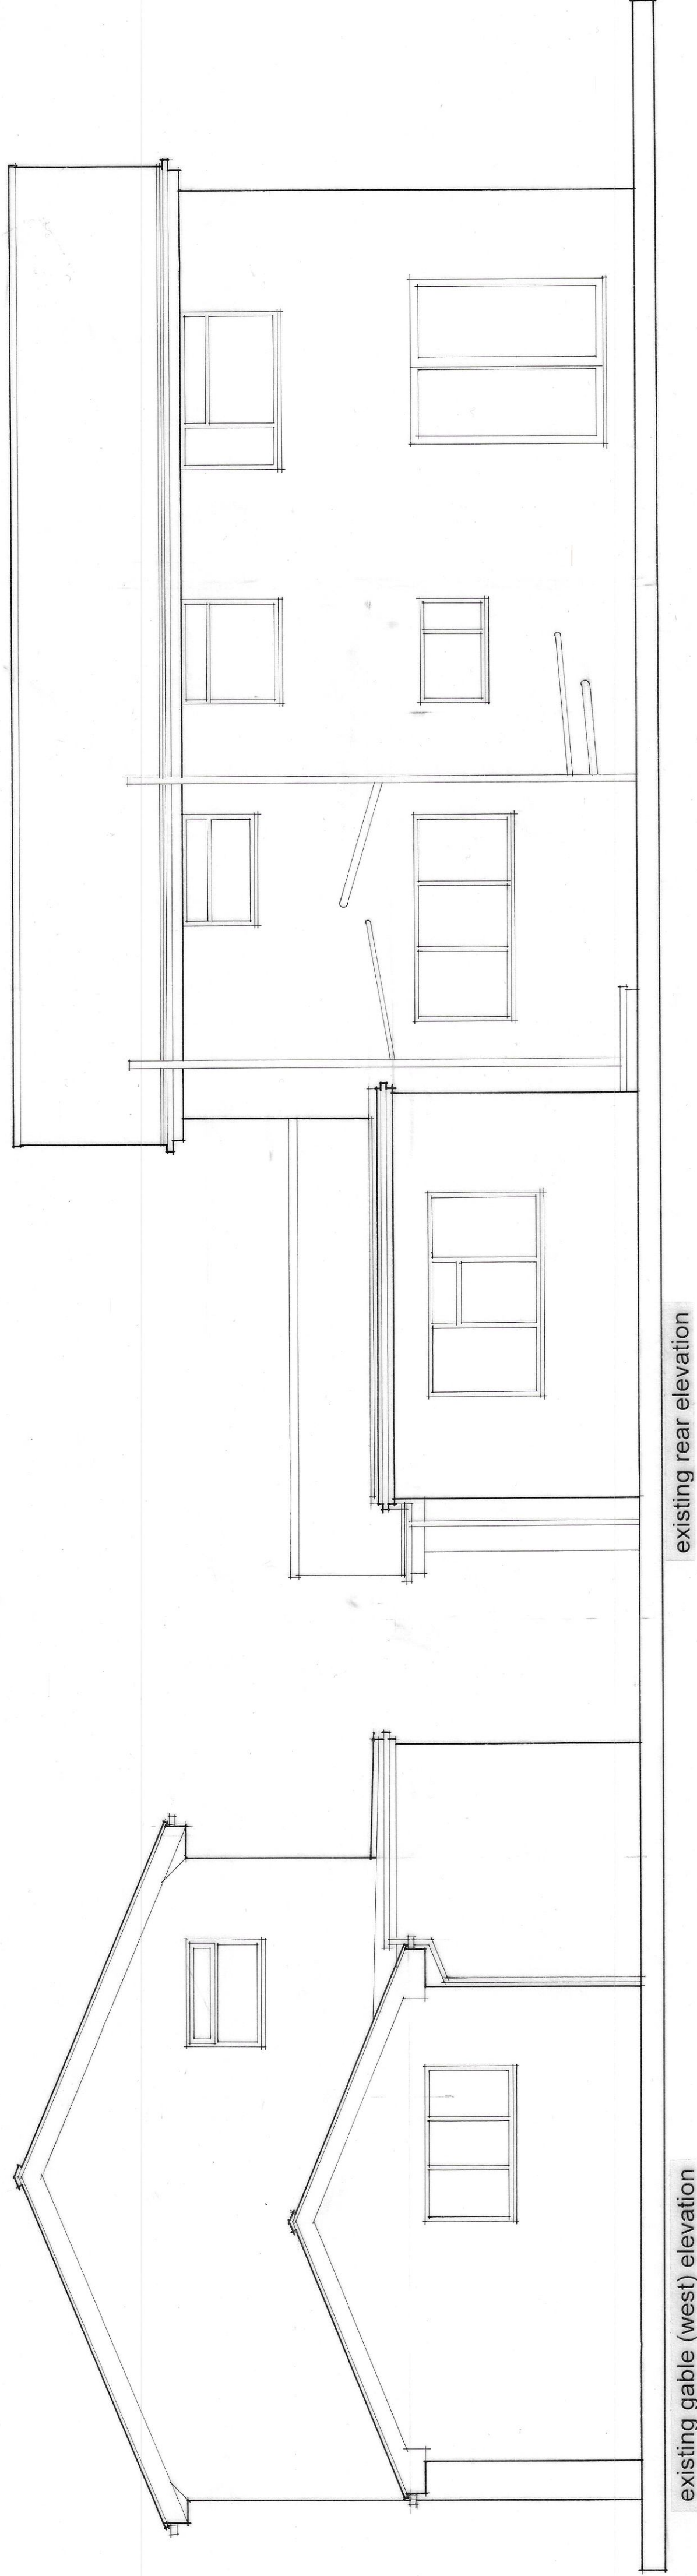


NOTES

- This drawing is copyright. No unauthorised copying of drawing without the express permission of the architect.
- Do not scale from prints. Use figure dimensions only.
- Contractors to check all dimensions on site prior to commencement of works.
- All works to be carried out in accordance with current statutory Health and Safety Regulations.
- This drawing is to be read in conjunction with all relevant contracts, specifications, drawings, documents and any discrepancies or variations are to be notified to the architect before affected work commences.

REV.	AMENDMENTS	DATE

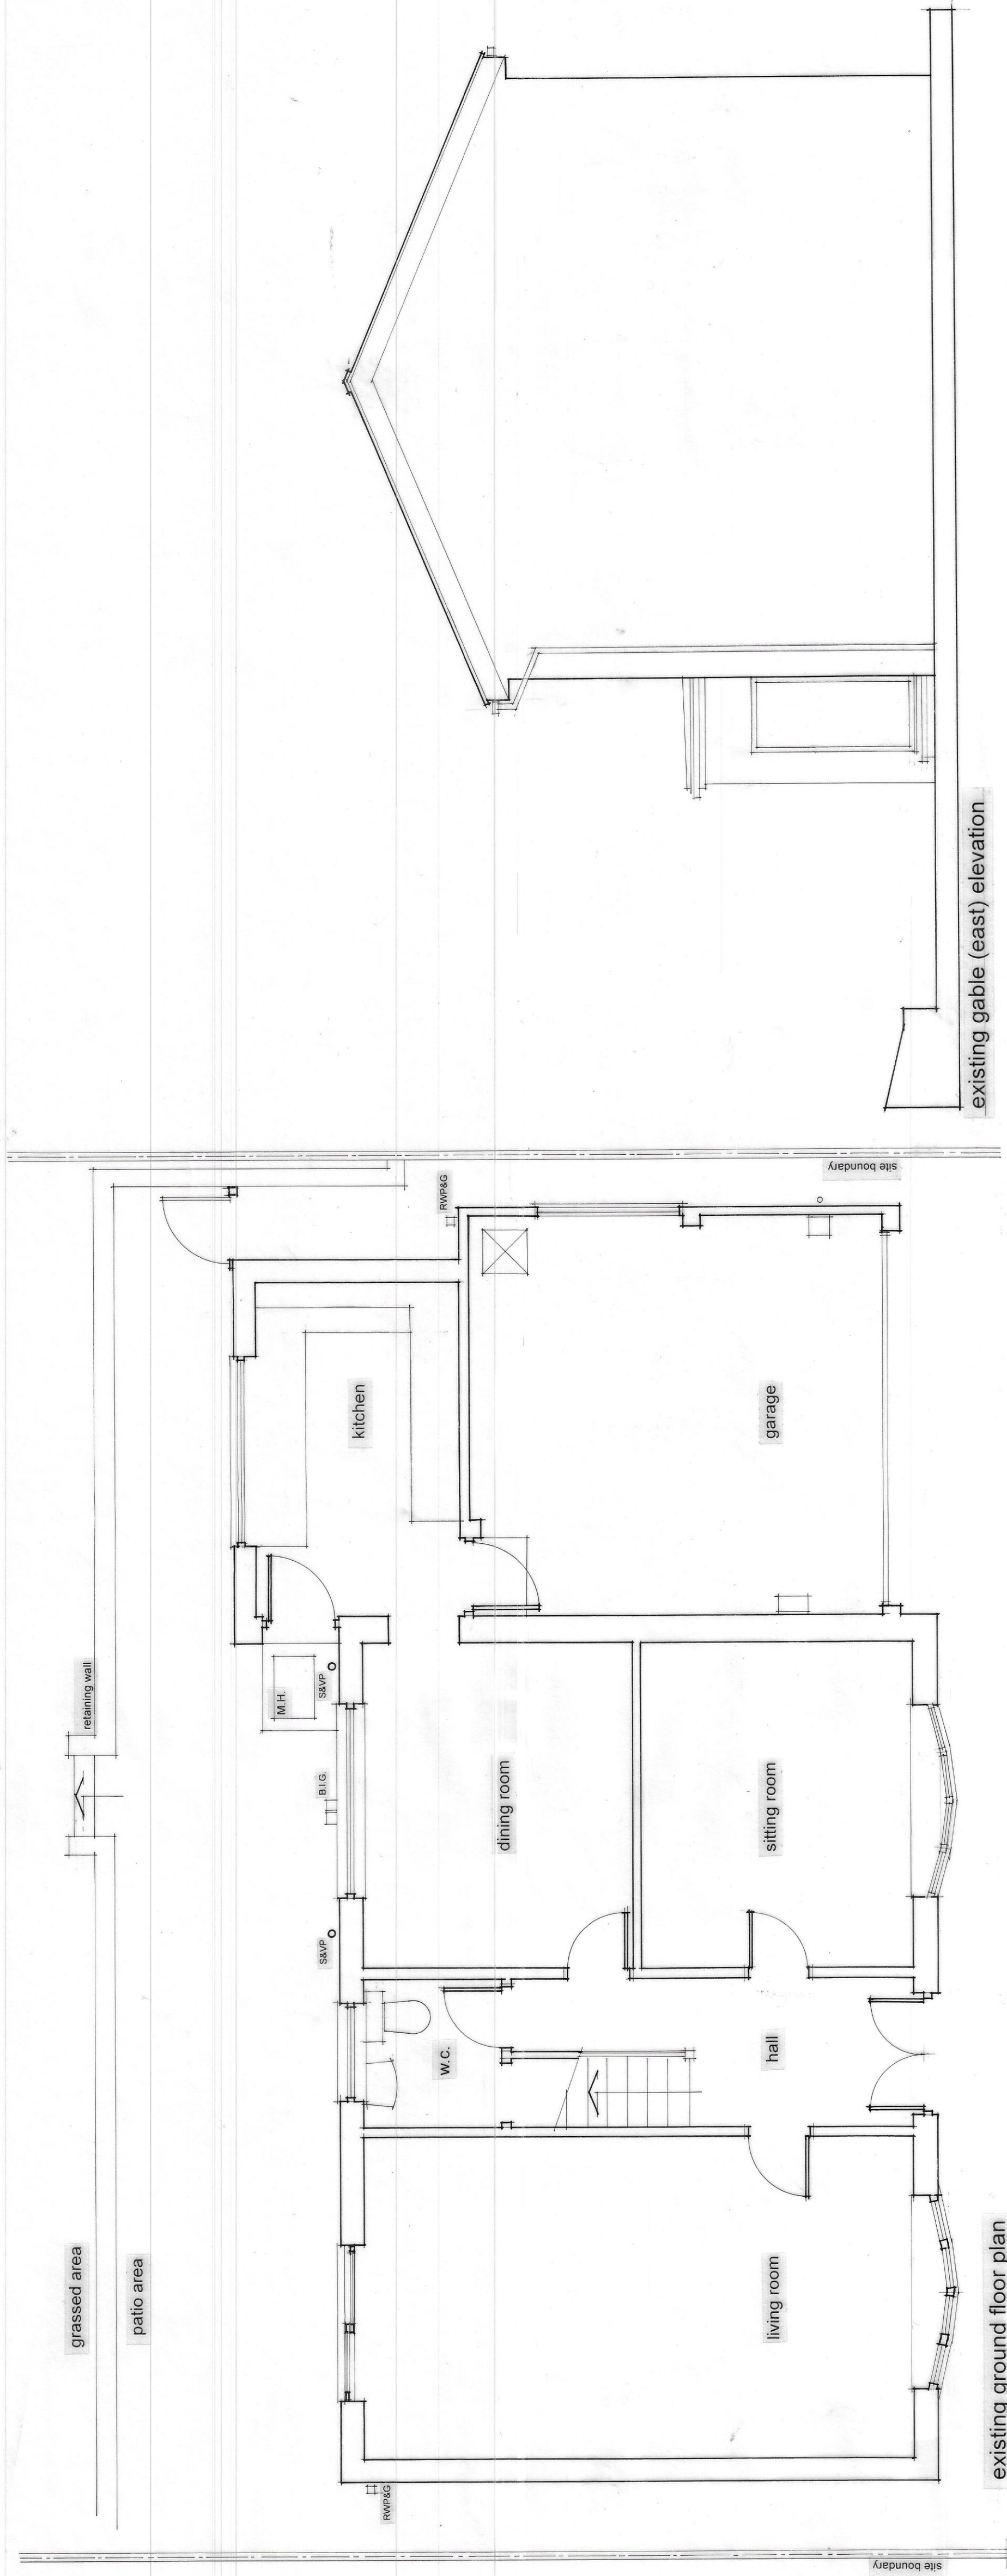

Project	EXTENSION 28 GISEBURN DRIVE, LOWERCROFT
Drawing	AS EXISTING
Client	MR & MRS B. JONES
Drawn By	WJH
Scale	1:50 @ A1
Dwg. No.	21604 01
Dwg. Size	A1
Date	MARCH 2021

JOHN HOLT ARCHITECTS LTD.

3 MANCHESTER ROAD BURY LANCASHIRE BL9 0DR
TELEPHONE 0161 764 0314 FACSIMILE 0161 764 6995
E-MAIL mail@johnholtarchitects.co.uk
DO NOT SCALE DRAWING