


All dimensions are to be checked on site. This drawing shall not be scaled to ascertain dimensions.

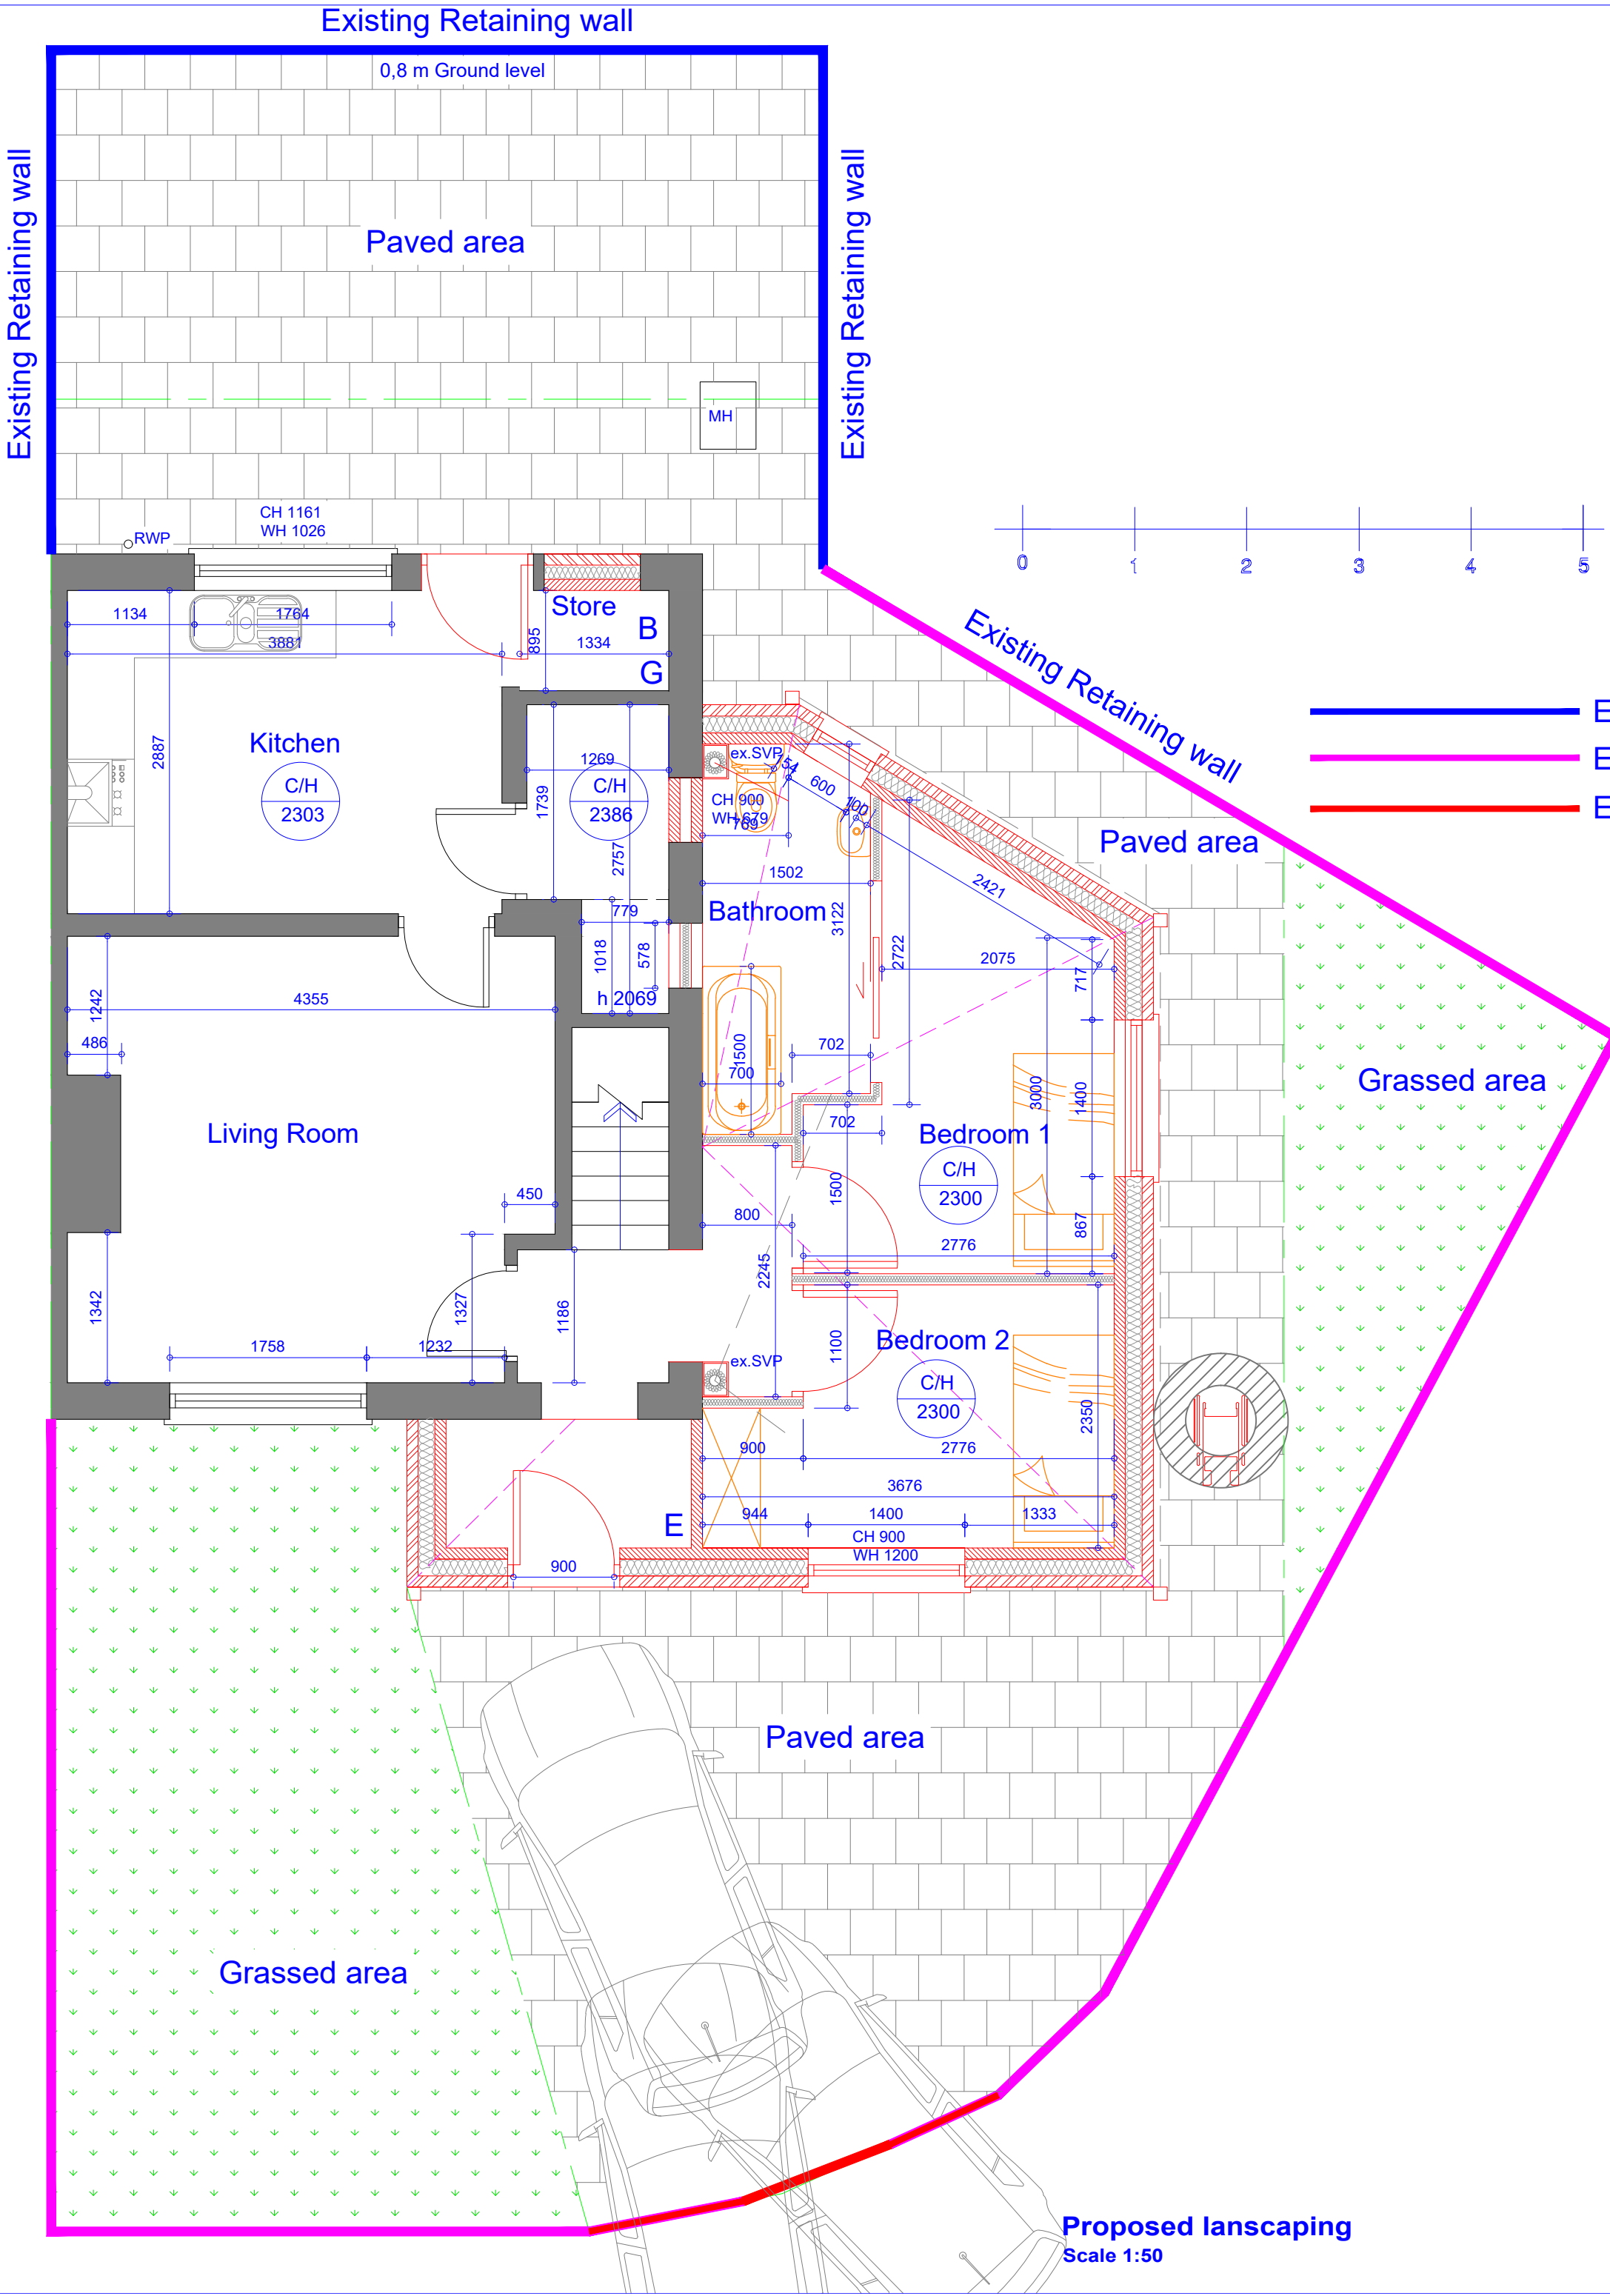

Rev	Date	Description
Issued For : INFORMATION PURPOSES ONLY		

Client
Sixtown Housing

Project
7 Woodley Avenue, Radcliffe. M26 1BL
Proposed single storey DDA side extension.

Scheme - Drawing Title
Proposed landscaping

09	Date	07.02.23
Drawing No.	Revision	Scale
		1:50 @A2



Plans To Build It Ltd
Tel: 0161 728 5730
Mob: 07741175755
www.planstobuildit.com