


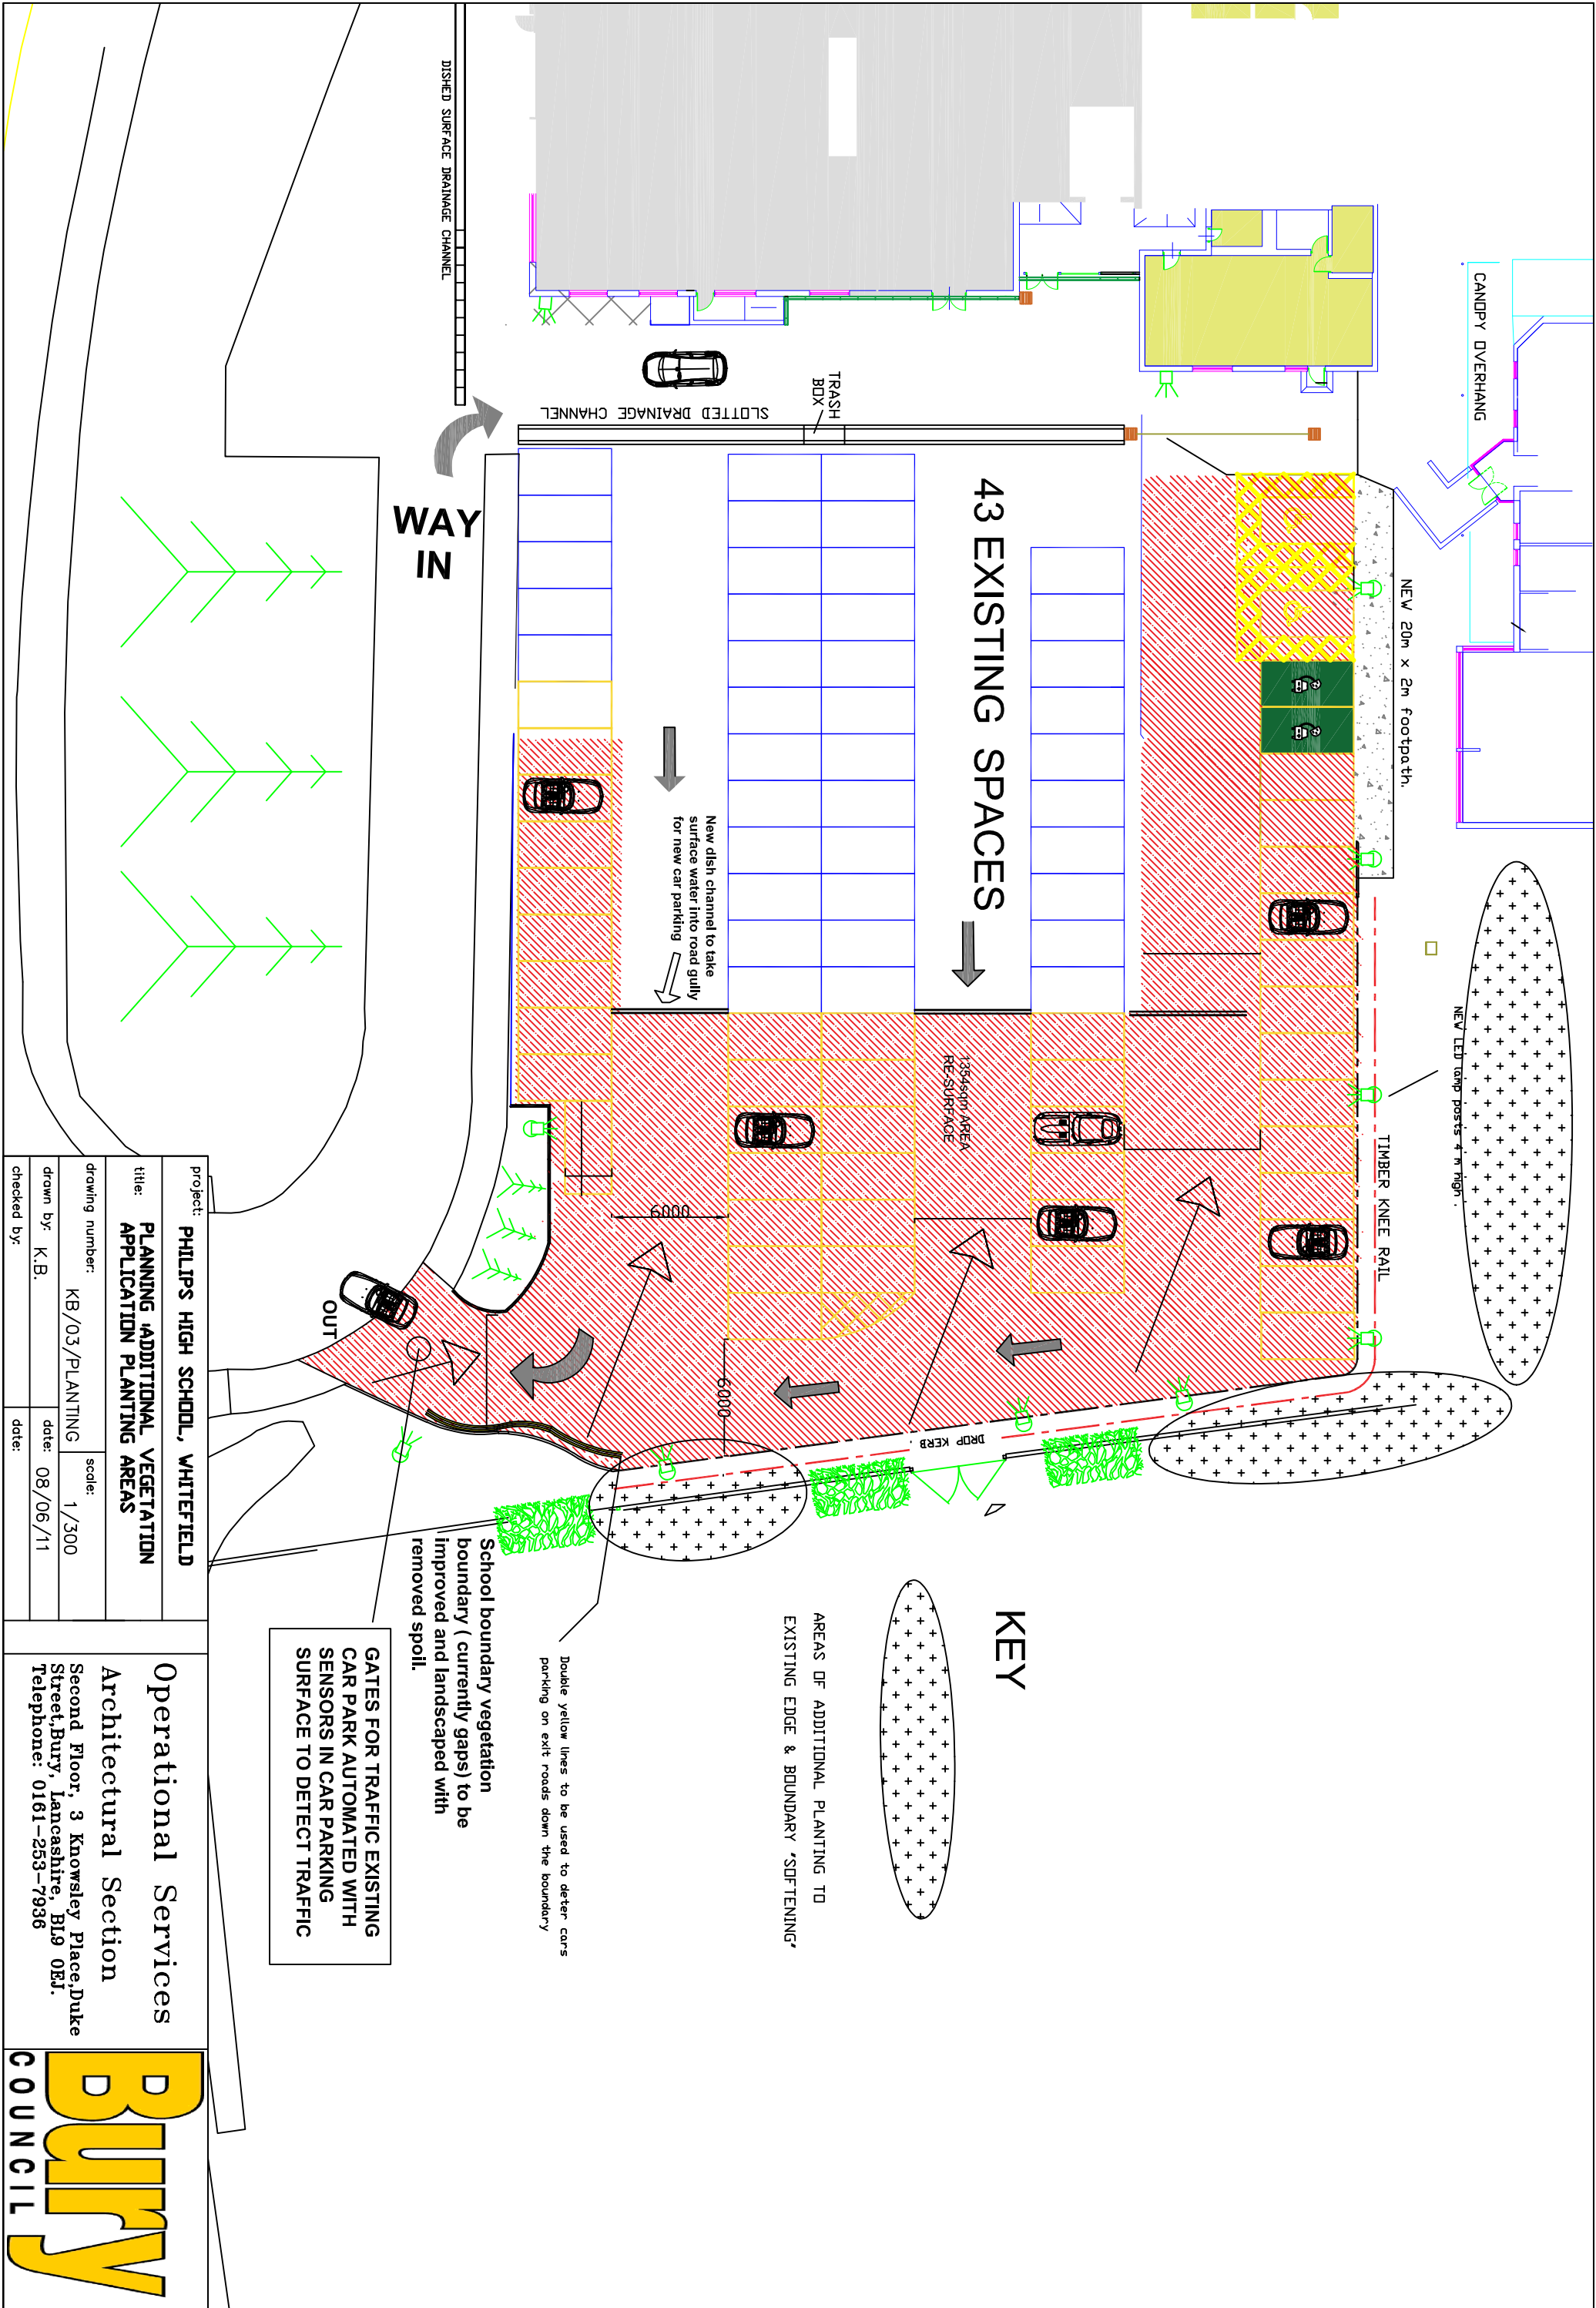

project: PHILIPS HIGH SCHOOL, WHITEFIELD			Operational Services Architectural Section Second Floor, 3 Knowsley Place, Duke Street, Bury, Lancashire, BL9 0EJ. Telephone: 0161-253-7936 Bury COUNCIL
title: PLANNING 'ADDITIONAL VEGETATION APPLICATION PLANTING AREAS			
drawing number: KB/03/PLANTING		scale: 1/300	
drawn by: K.B.	date: 08/06/11		
checked by:	date:		