


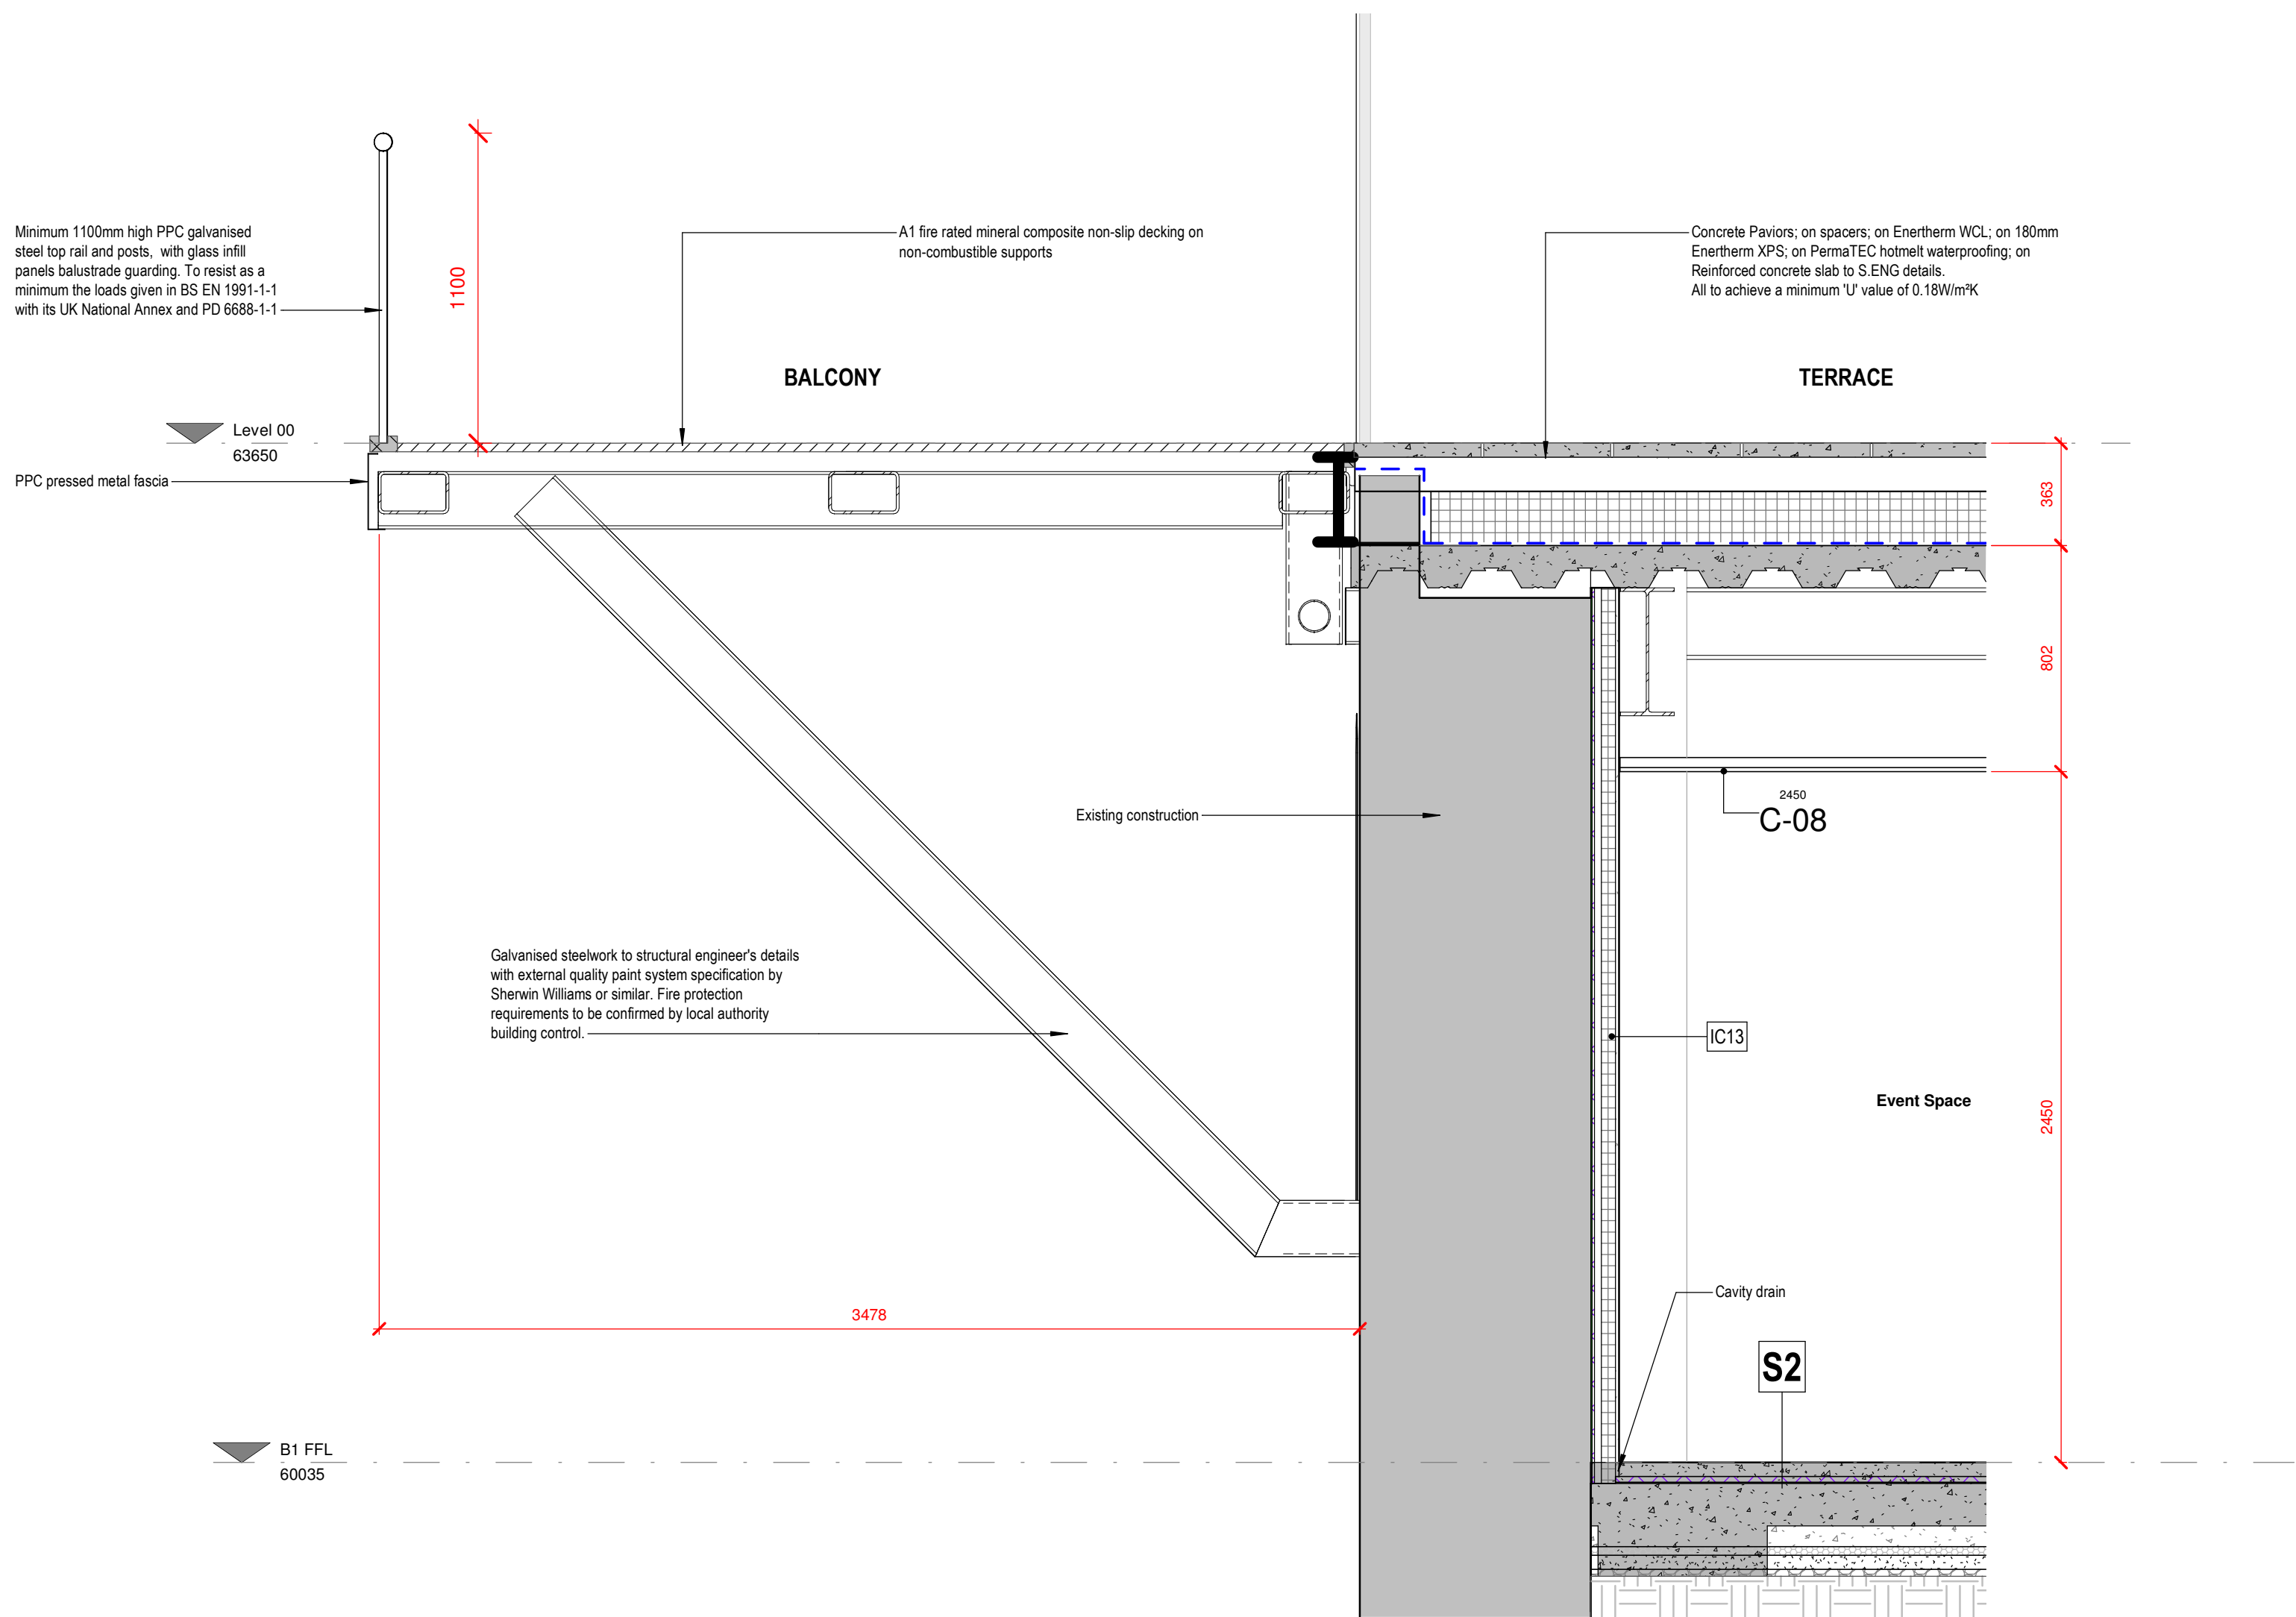

1 STRIP SECTION - Chamber Terrace
1 : 20



2 STRIP SECTION - Link Block & Hall
1 : 20

Notes
The Contractor is to check all dimensions and conditions on site before commencing. Do not scale from this drawing.
This drawing remains the copyright of PCCOZON Architecture Ltd.

Scale Bar				TO BE USED ONLY AS GUIDANCE			
1:5	mm	1:10	mm	1:20	mm	1:50	mm
1:10	mm	1:20	mm	1:50	mm	1:100	mm
1:20	mm	1:50	mm	1:100	mm	1:200	mm
1:50	mm	1:100	mm	1:200	mm	1:500	mm

P06	Notes and detail added to Strip Sections, Stage 4 issue.	DY	26.05.22
P05	Section 1 Detail updated.	DAS	02.11.22
P04	Stage 3 issue	AT	21.10.22
P03	General Layout Updates	AT	09.09.22
P02	General updates to comments	LM	16.08.22
P01	General updates to comments	LM	12.08.22
Rev	Description	By	Date

Vinci Construction UK Ltd

Radcliffe Market Chambers & Basement

Strip Sections (sheet 01)

P5860_3600 P06
RADHUB- POZ- ZZ- XX- DR- A-3600

30/06/22 1 : 20 @ A0

Planning	Tender	Construction
Design	Contract	As Built

pozzoni

Woodville House
2 Woodville Road
Altrincham
WALTON
+44 161 920 7040
www.pozzoni.co.uk
architect@pozzoni.co.uk

C:\Users\pcc\Documents\RADHUB\POZ-21-ZZ-XX-A-3600\Drawings\17-3000\2022\17-3000-21-ZZ-XX-A-3600-01.dwg