


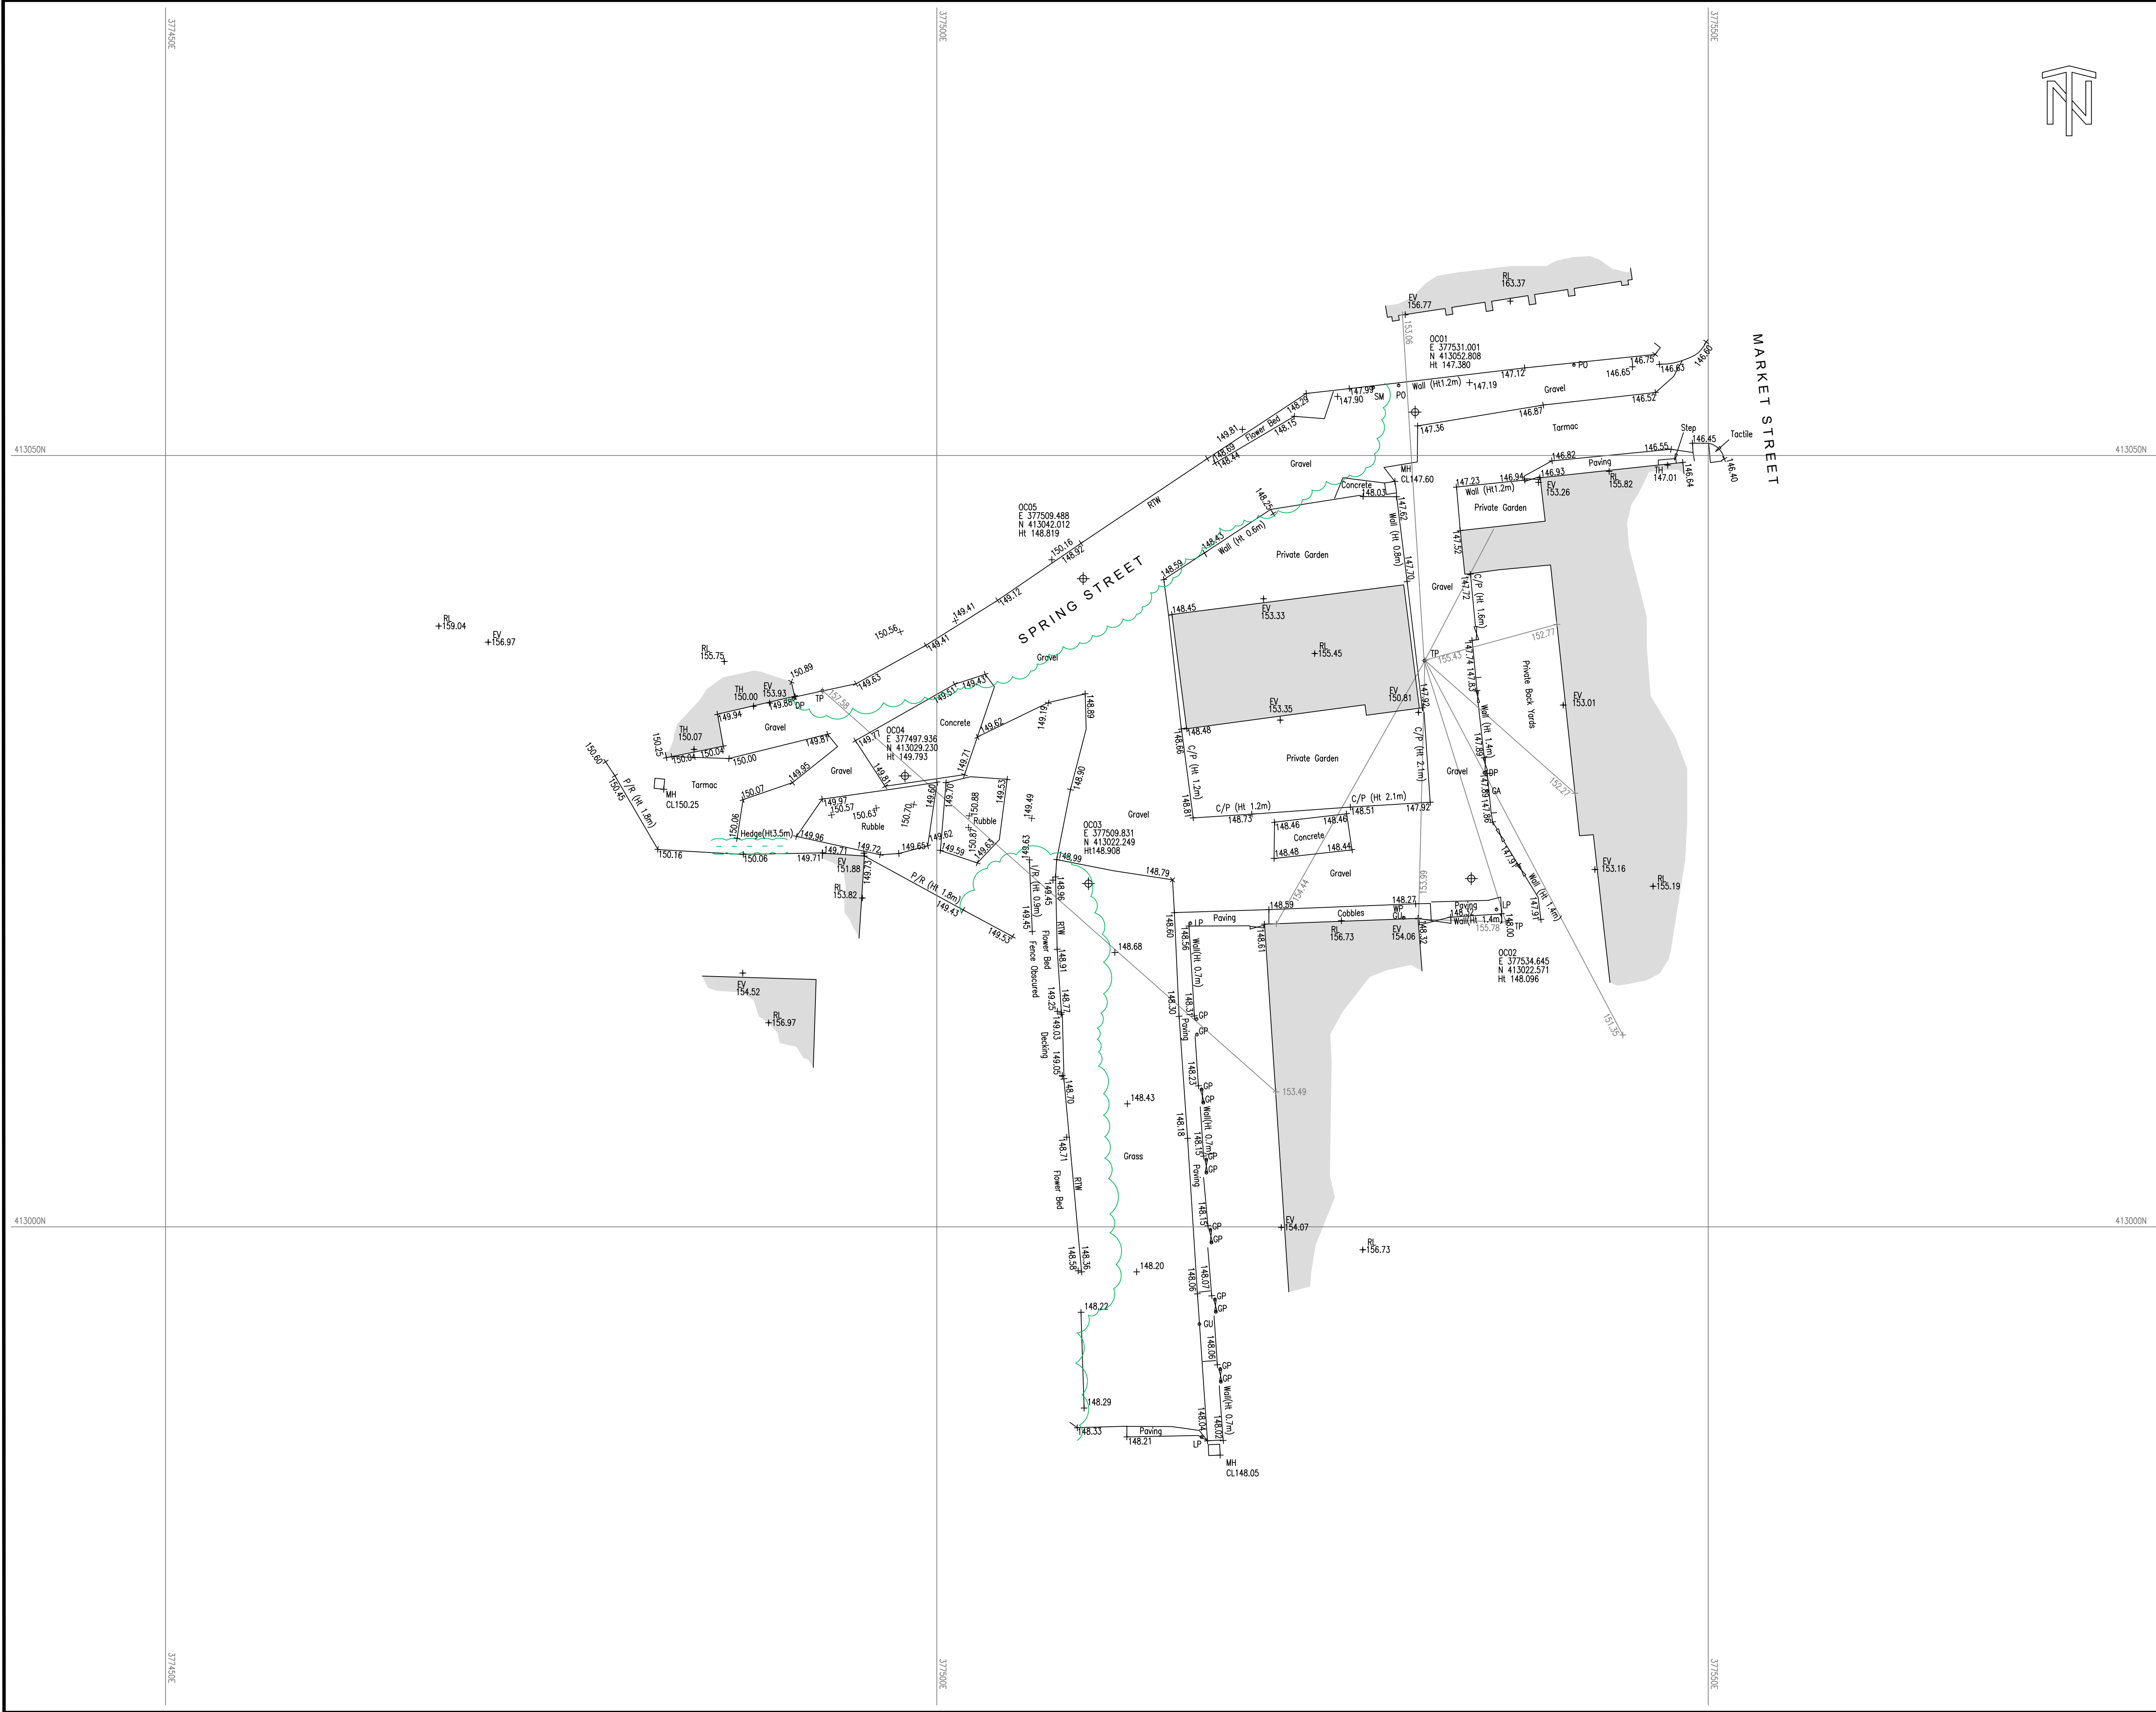

NOTES

KEY

Grid & Datum - Local Plane Grid related to OS National Grid & Datum
By GNSS RTK Observations

STANDARD ABBREVIATIONS

STREET FURNITURE	LB - LITTER BIN LC - LIGHTING COLUMN LP - LAMP POST MA - MAST MB - MOUNTING BRACKET MH - MANHOLE MM - MONUMENT MR - MOCKING RING MW - MONITORING WELL NP - NAME PLATE OW - OVERHEAD PB - PUBLIC BOX PH - PUBLIC HOUSE PI - PILE PL - PLANT PM - PAVING METER PP - PLASTER PT - PETROL PUMP RD - ROAD SIGN RI - ROAD SIGN ILLUMINATED RW - RETAINING WALL SA - STANCHION SC - SPEED CAMERA SD - SATELLITE DISH SF - SAFETY FENCE SG - SIGNAL SI - SIGN SM - SERVICE MANHOLE POST SS - SECURITY SENSOR ST - STOP TAP SU - STOP VALVE SV - STOP VALVE SW - SWITCHGEAR TA - TAP TB - TEMPORARY BENCH MARK TCB - TELEPHONE CALL BOX TE - TELEPHONE	LM - LITTER BIN LP - LAMP POST MA - MAST MB - MOUNTING BRACKET MH - MANHOLE MM - MONUMENT MR - MOCKING RING MW - MONITORING WELL NP - NAME PLATE OW - OVERHEAD PB - PUBLIC BOX PH - PUBLIC HOUSE PI - PILE PL - PLANT PM - PAVING METER PP - PLASTER PT - PETROL PUMP RD - ROAD SIGN RI - ROAD SIGN ILLUMINATED RW - RETAINING WALL SA - STANCHION SC - SPEED CAMERA SD - SATELLITE DISH SF - SAFETY FENCE SG - SIGNAL SI - SIGN SM - SERVICE MANHOLE POST SS - SECURITY SENSOR ST - STOP TAP SU - STOP VALVE SV - STOP VALVE SW - SWITCHGEAR TA - TAP TB - TEMPORARY BENCH MARK TCB - TELEPHONE CALL BOX TE - TELEPHONE	TM - TICKET MACHINE TS - TRAFFIC SIGNAL TP - TELEGRAPH POLE UL - UNABLE TO LIFT VDP - VEHICLE DETECTOR PAD WB - WHISTLE BLOW WM - WATER METER WP - WASTE PIPE
-------------------------	---	---	--

FENCE TYPES

BSM - BARBED WIRE CB - CLOSE BONDED CI - CORRUGATED IRON CP - CONCRETE PANEL HR - HANDRAIL IR - IRON RAILING PAL - PALISADE PC - POST & RAIL PIP - POST & PANEL PS - PEDESTRIAN SAFETY BARRIER RW - RAILING WM - WIRE MESH	BSM - BARBED WIRE CB - CLOSE BONDED CI - CORRUGATED IRON CP - CONCRETE PANEL HR - HANDRAIL IR - IRON RAILING PAL - PALISADE PC - POST & RAIL PIP - POST & PANEL PS - PEDESTRIAN SAFETY BARRIER RW - RAILING WM - WIRE MESH
--	--

LEVELS

BL43.45 - BED LEVEL EV43.45 - EAVE LEVEL IN43.45 - INVERT LEVEL SP43.45 - SPOT LEVEL RF43.45 - ROOF LEVEL RL43.45 - RIDGE LEVEL SH43.45 - SHED LEVEL SO43.45 - SOFT BED LEVEL TH43.45 - THRESHOLD LEVEL WL43.45 - WATER LEVEL	BL43.45 - BED LEVEL EV43.45 - EAVE LEVEL IN43.45 - INVERT LEVEL SP43.45 - SPOT LEVEL RF43.45 - ROOF LEVEL RL43.45 - RIDGE LEVEL SH43.45 - SHED LEVEL SO43.45 - SOFT BED LEVEL TH43.45 - THRESHOLD LEVEL WL43.45 - WATER LEVEL
--	--

SYMBOLS

HEDGE	GATE	BUILDING
TREE CANOPY	CONTROL STATION	EMBANKMENT
TREE	BUSH	

Rev	Date	Drawn	Description	Ch'kd	App'd

CHARTERED GEOMATIC SURVEYORS

Jupiter House, 21 Roebuck Lane, Sale, Manchester, M33 7SY
T: 0161 973 3495 F: 0161 962 6819
E: mail@ndoliver.com www.ndoliver.com

Client	THORP DESIGN SERVICES OFFICE 5 151 THE ROCK BURY BL9 0ND			
Title	SPRING STREET TOTTINGTON BL8 3LU TOPOGRAPHICAL SURVEY SHEET 1 OF 1			
Surveyed	PG	Drawn	PG	Drawn Date
Checked	AM	Approved	NDO	10/10/2025
Scale	1:200 @ A1	Project	13482	Status
Drawing No	13482 / 001	CAD File	n13482dw001.dwg	ORIG
Rev	0			