

2050N
925E

2025N

2000N

1975N

925E
950N

950E

975E

1000E

1025E


2050N
1050E

2025N

2000N

1975N

1050E
950N

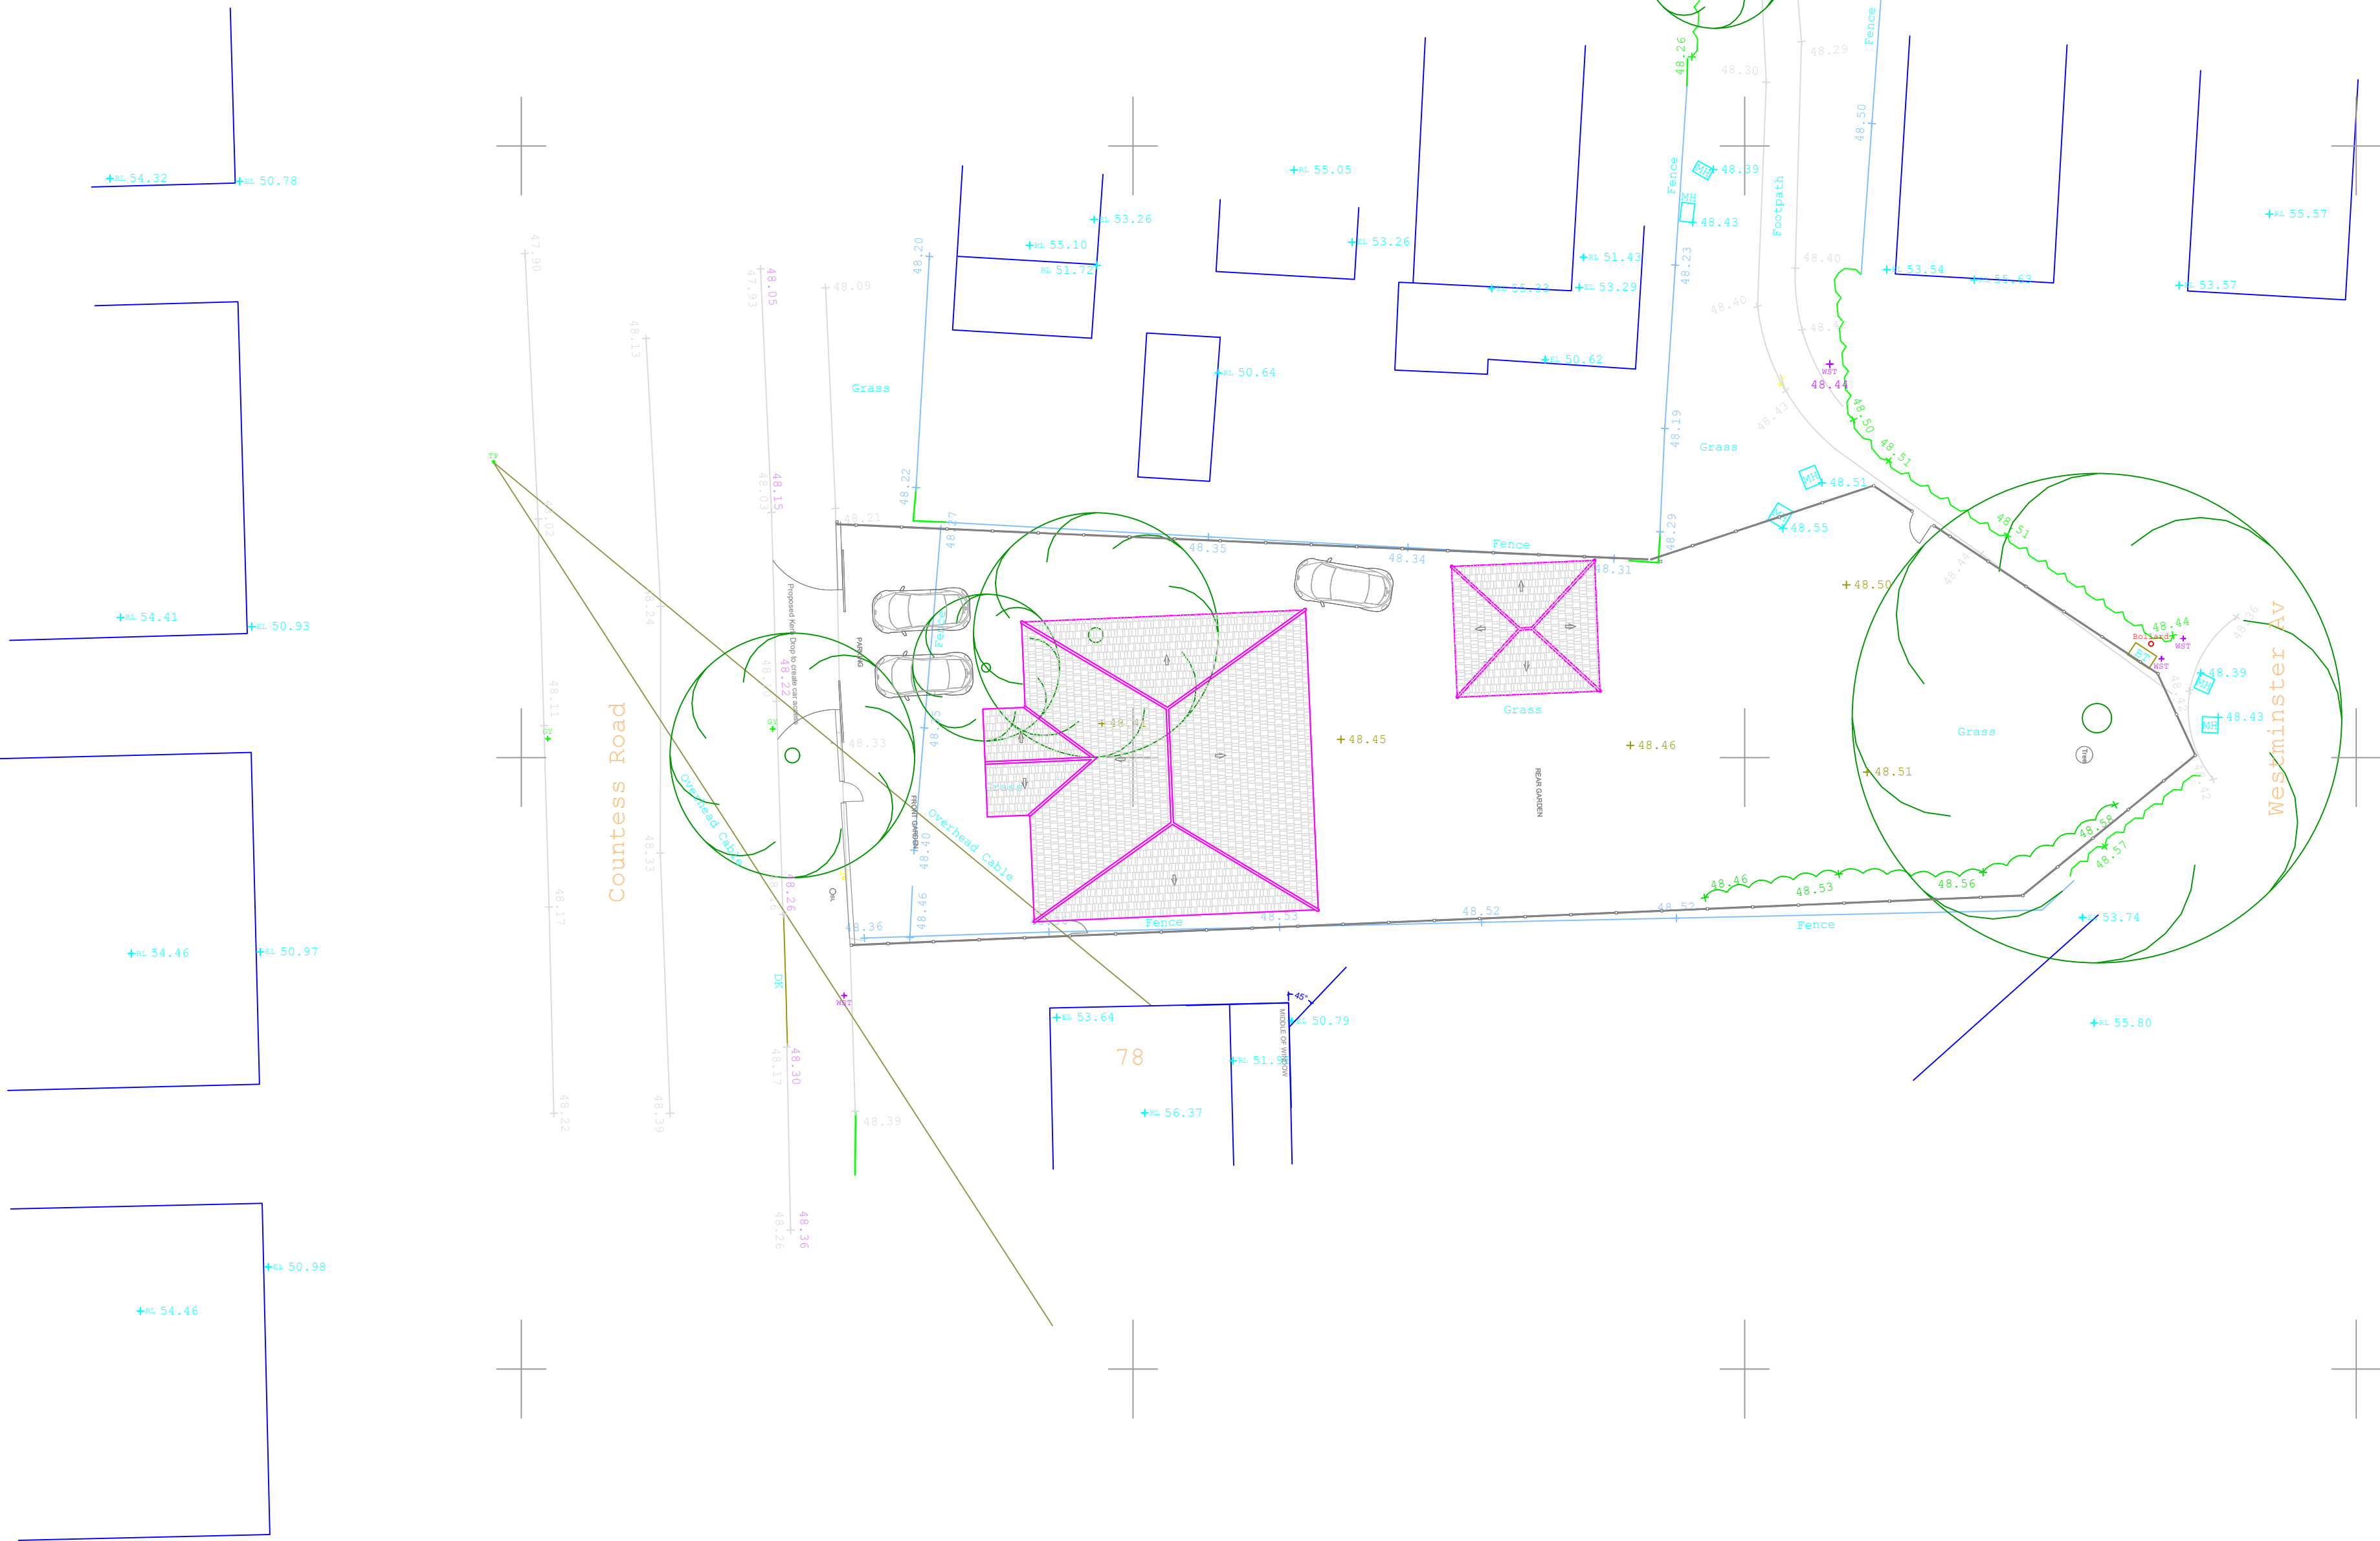

LEGEND KEY

	Building Line		Lamp Post
	Bottom of Bank		Manhole
	Road Channel		Overhead cable
	Cliff Face		Post
	Drainage Channel		Rodding eye
	Centreline		Road sign
	Edge of Concrete		Stump
	Canopy Line / Edge of Vegetation		Stop cock
	Change of Surface		Sign post
	Bottom of Ditch		Stay
	Drop Kerb		Stop valve
	Drain		Tree
	Top of Ditch		Vent pipe
	Electricity Pylon		Water Level
	Fence		
	Fence B/W		
	Fence / Chainlink		
	Drainage Flow Arrow		
	Foundation		
	Fence P/W		
	Gate		
	Hedge Centreline		
	Edge of Hedge		
	Kerb Line		
	Level String		
	Overhead Cable		
	Retaining Wall		
	Steps		
	Slope Indicator		
	Top of Bank		
	Top of Feature		
	Edge of Verge		
	Wall		
	Wall with width		
	Waterline		

Asphalt	Surface type	LP	Lamp Post
BP	Building line	MH	Manhole
Bollard	Bollard	OC	Overhead cable
Concrete	Surface type	PO	Post
CTV	Cable TV	RE	Rodding eye
Tree canopy	Tree canopy	RS	Road sign
Downpipe	Downpipe	SC	Stop cock
Electricity Pole	Electricity Pole	SP	Sign post
Floor level	Floor level	ST	Stay
Gas Valve	Gas Valve	SV	Stop valve
Gate Post	Gate Post	TV	Tree
Surface type	Surface type	VP	Vent pipe
Gully	Gully	WL	Water Level
Inspection cover	Inspection cover		
Invert level	Invert level		
Lamp/Elec Pole	Lamp / Electricity Pole		

All levels relate to TBM Station STN1, Value 50.00m.
Orientation to a Local Grid.

.\\PDP Logo\\ben layer.jpg

Client
J
PLANNING
SERVICES
2A
COOK
STREET
BURY
BLD
NEP

Project Title
TOPOGRAPHICAL
SURVEY
SITE
COUNTRESS
LANE
RADCLIFFE
MANCHESTER

Scale 1:200 ON A1	Date 31 JAN 2023	Job No 1047/0123/1
Surveyed BD	Drawn BD	Checked BD

PROPOSED SITE LAYOUT ON TOPOGRAPHIC SURVEY

BPD Site Services, 24 Villars Street, Ashton Under Lyne, Manchester, OL6 6TF
Mob: 07786 513717 Email: ben@bpdsservices.co.uk