


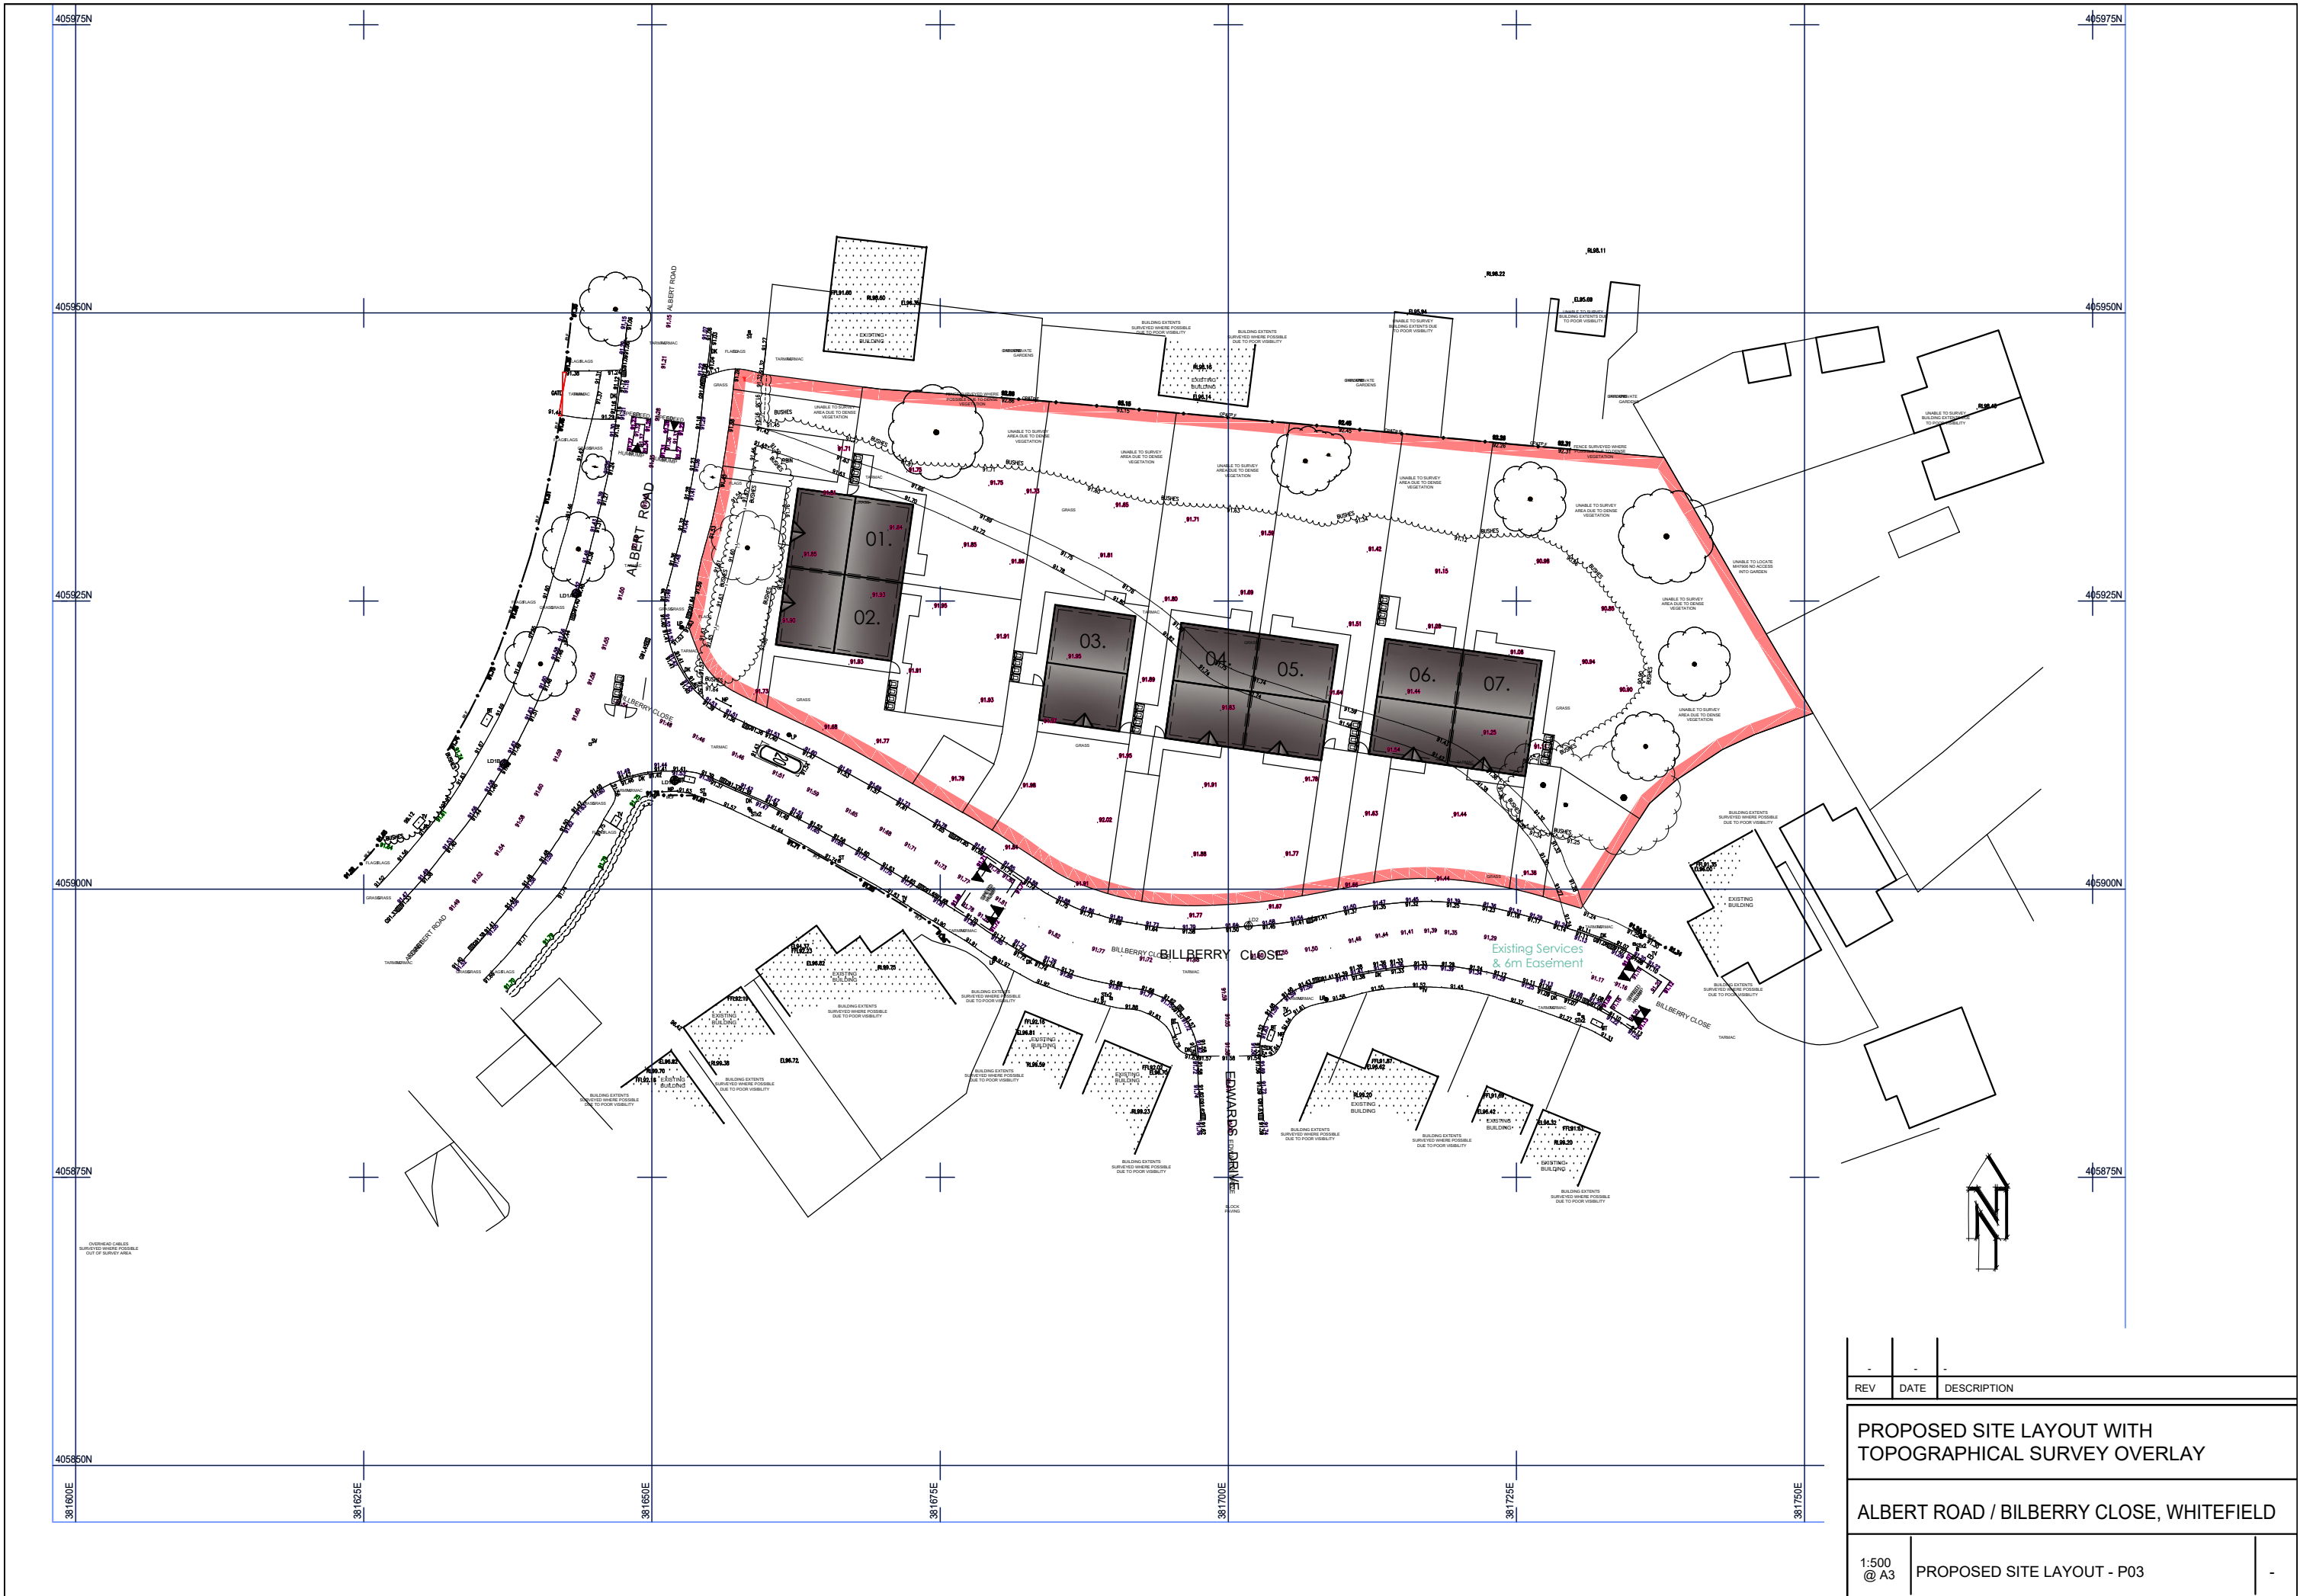

REV	DATE	DESCRIPTION
PROPOSED SITE LAYOUT WITH TOPOGRAPHICAL SURVEY OVERLAY		
ALBERT ROAD / BILBERRY CLOSE, WHITEFIELD		
1:500 @ A3	PROPOSED SITE LAYOUT - P03	-