


Redbank Playing Fields

Artificial Grass Pitch



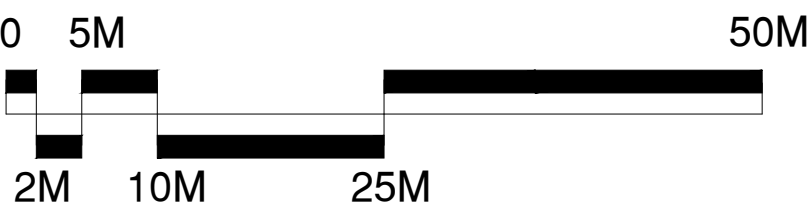

CONSULTANTS
Surfacing Standards Limited
Office 2, Springfield House
Aston Road, Loughborough, LE11 3NY
01530 400 012



1. DO NOT SCALE FROM DRAWING. ALL DIMENSIONS TO BE CHECKED ON SITE PRIOR TO COMMENCEMENT OF WORKS.

2. THIS DRAWING IS COPYRIGHT TO SURFACING STANDARDS LTD.

3. ALL PERSONNEL SHOULD BE AWARE OF THE HEALTH AND SAFETY PLAN WHICH IS RETAINED IN THE SITE MANAGERS OFFICE.




- Notes:**
- FA Competitive Football Floodlighting Scheme
 - Football Table Luminance and Horizontal Spillage (red contours)
 - Maintained average illuminance >200 lux
 - Uniformity Ratio (Ev.min/Ev.ave) >0.6

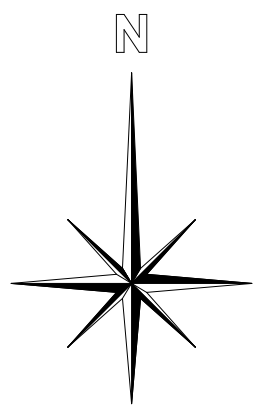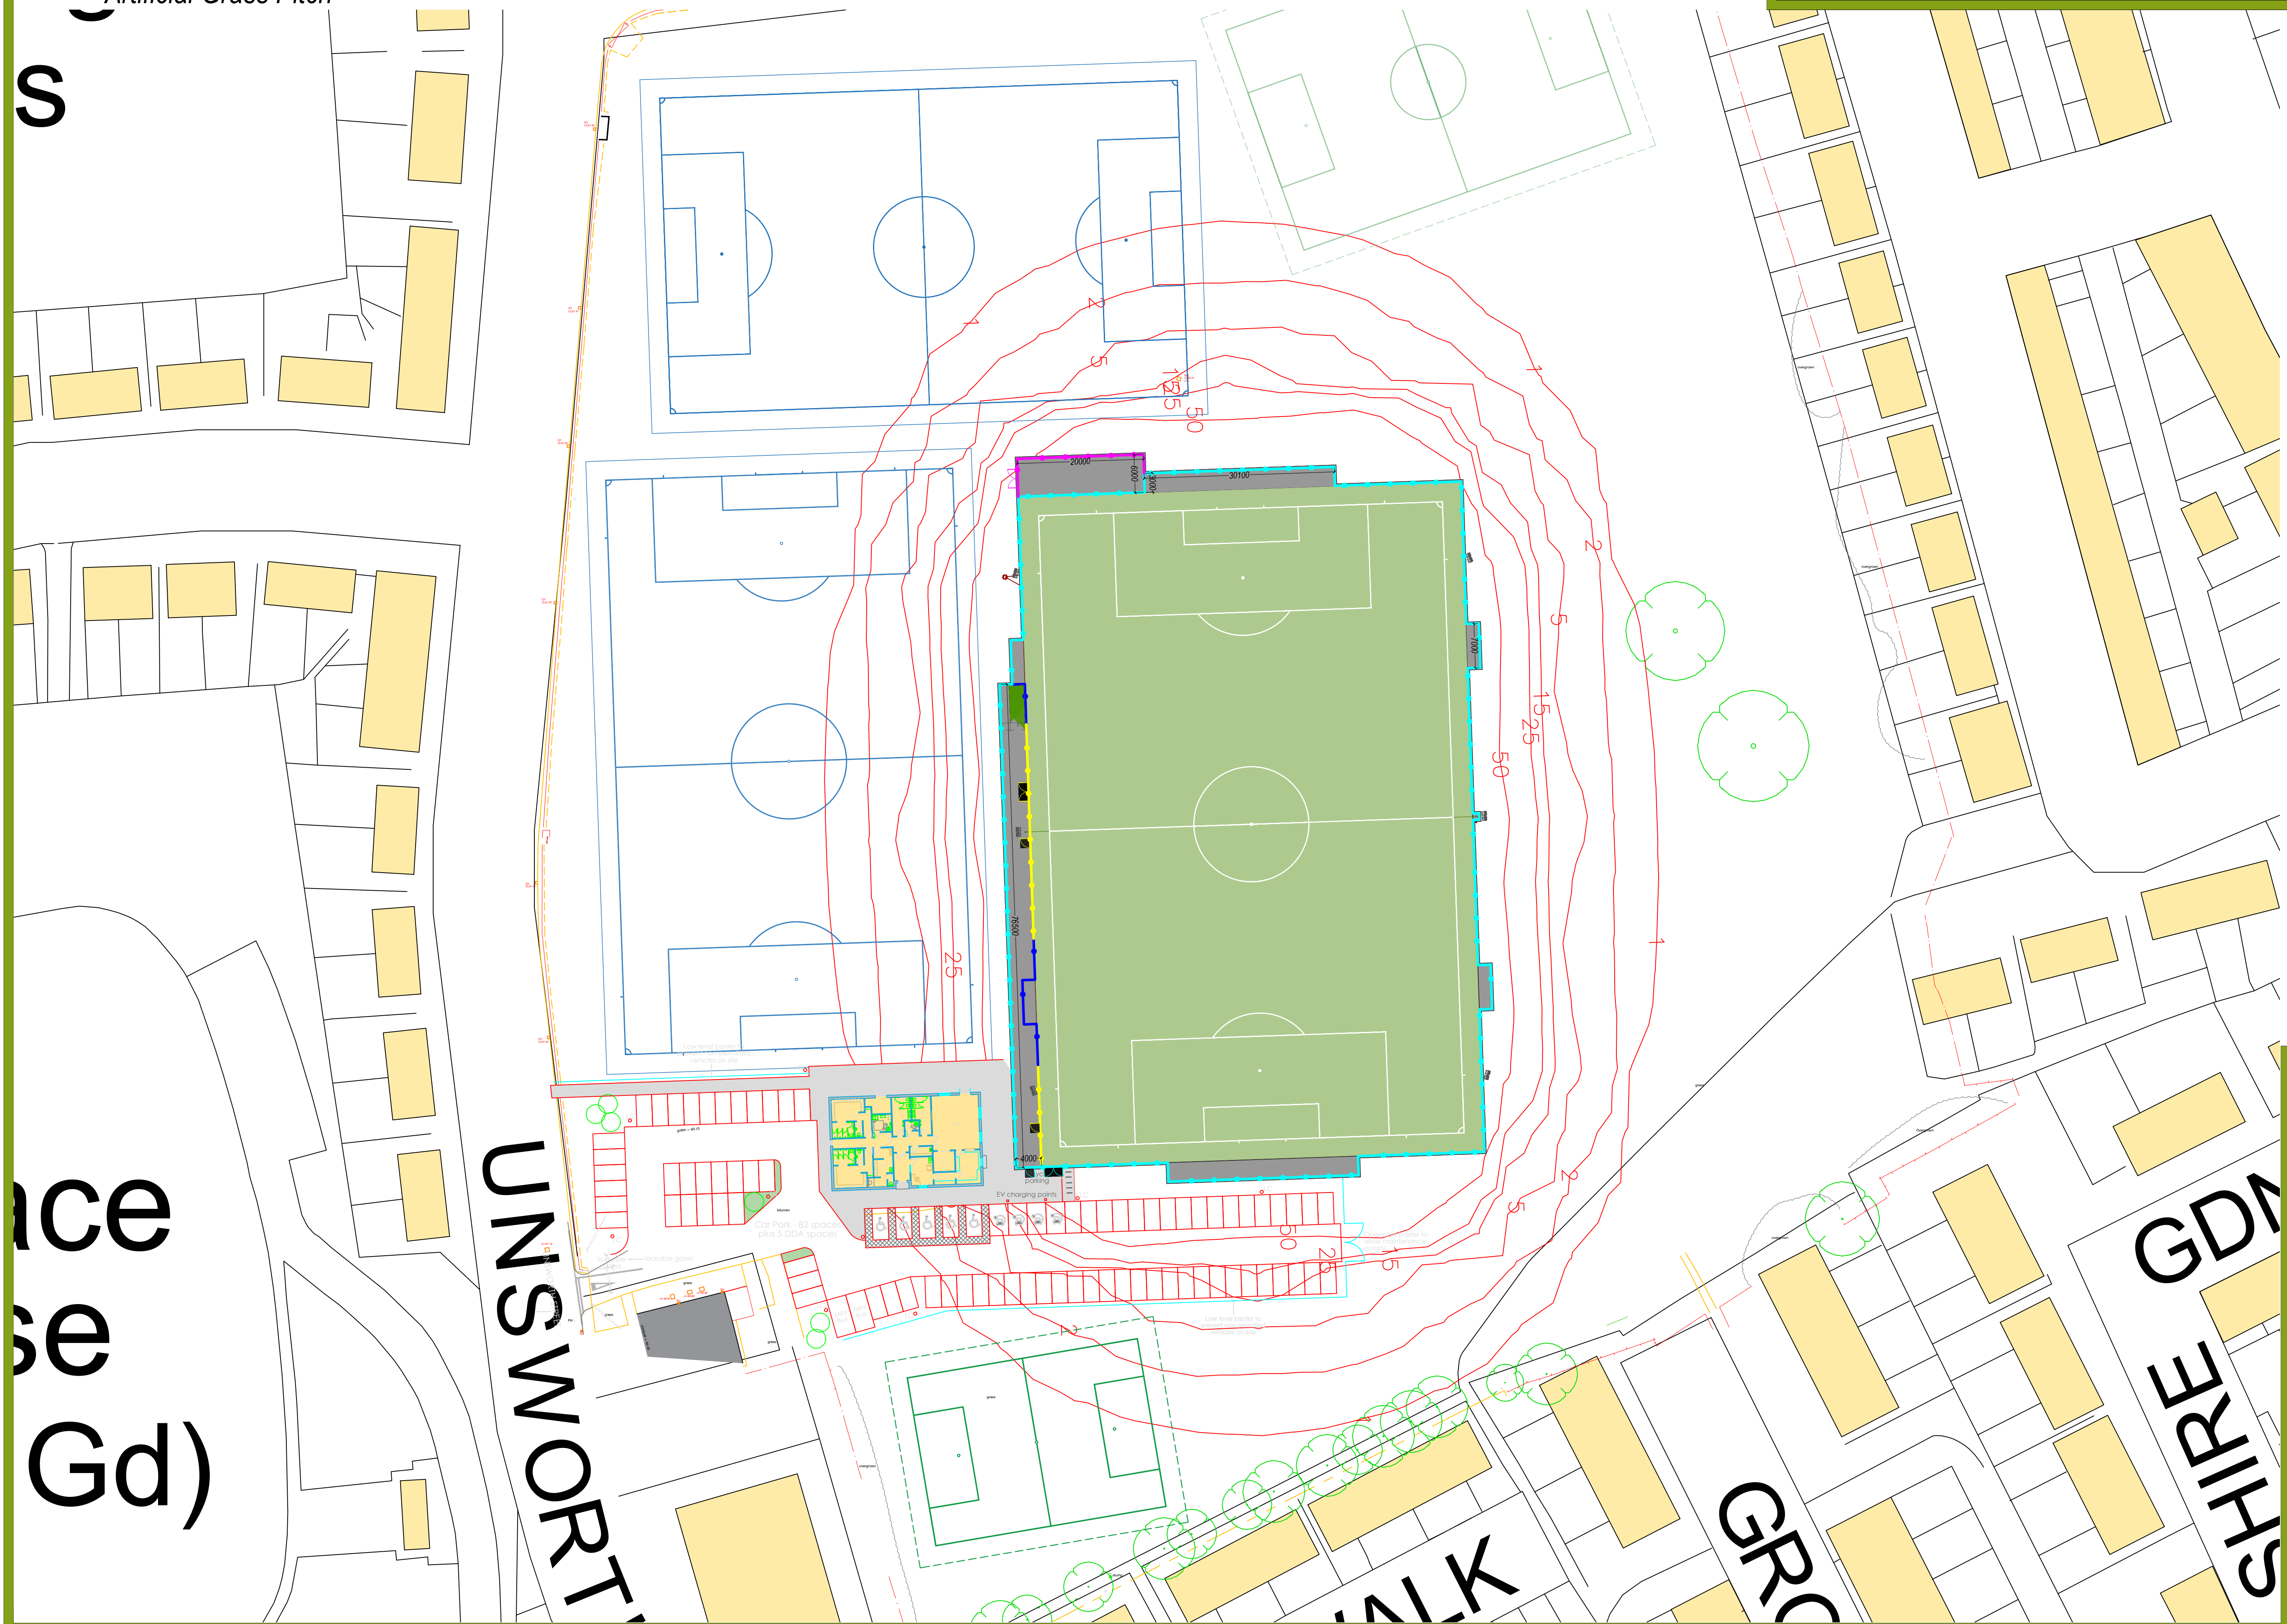

REV	DESCRIPTION	ME	WB	DATE
01	PLANNING ISSUE	ME	WB	21.06.22
00	PLANNING ISSUE	ME	WB	10.05.22



Surfacing Standards Limited
SPORTS PITCH CONSULTANTS

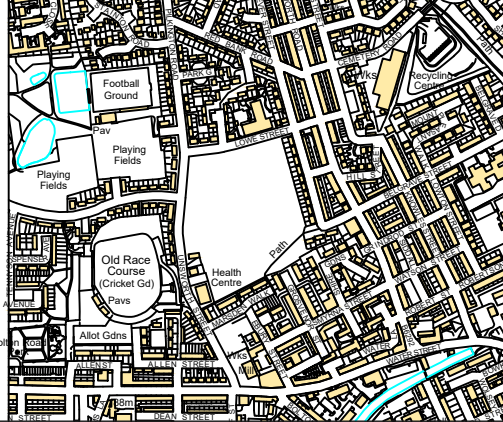

AUTHOR
ME

TITLE
Redbank Playing Fields
Artificial Grass Pitch
Floodlighting Scheme

PROJECT	SCALE	SIZE
CLS017	1:500	A1

DRAWING No	REVISION
06	10