



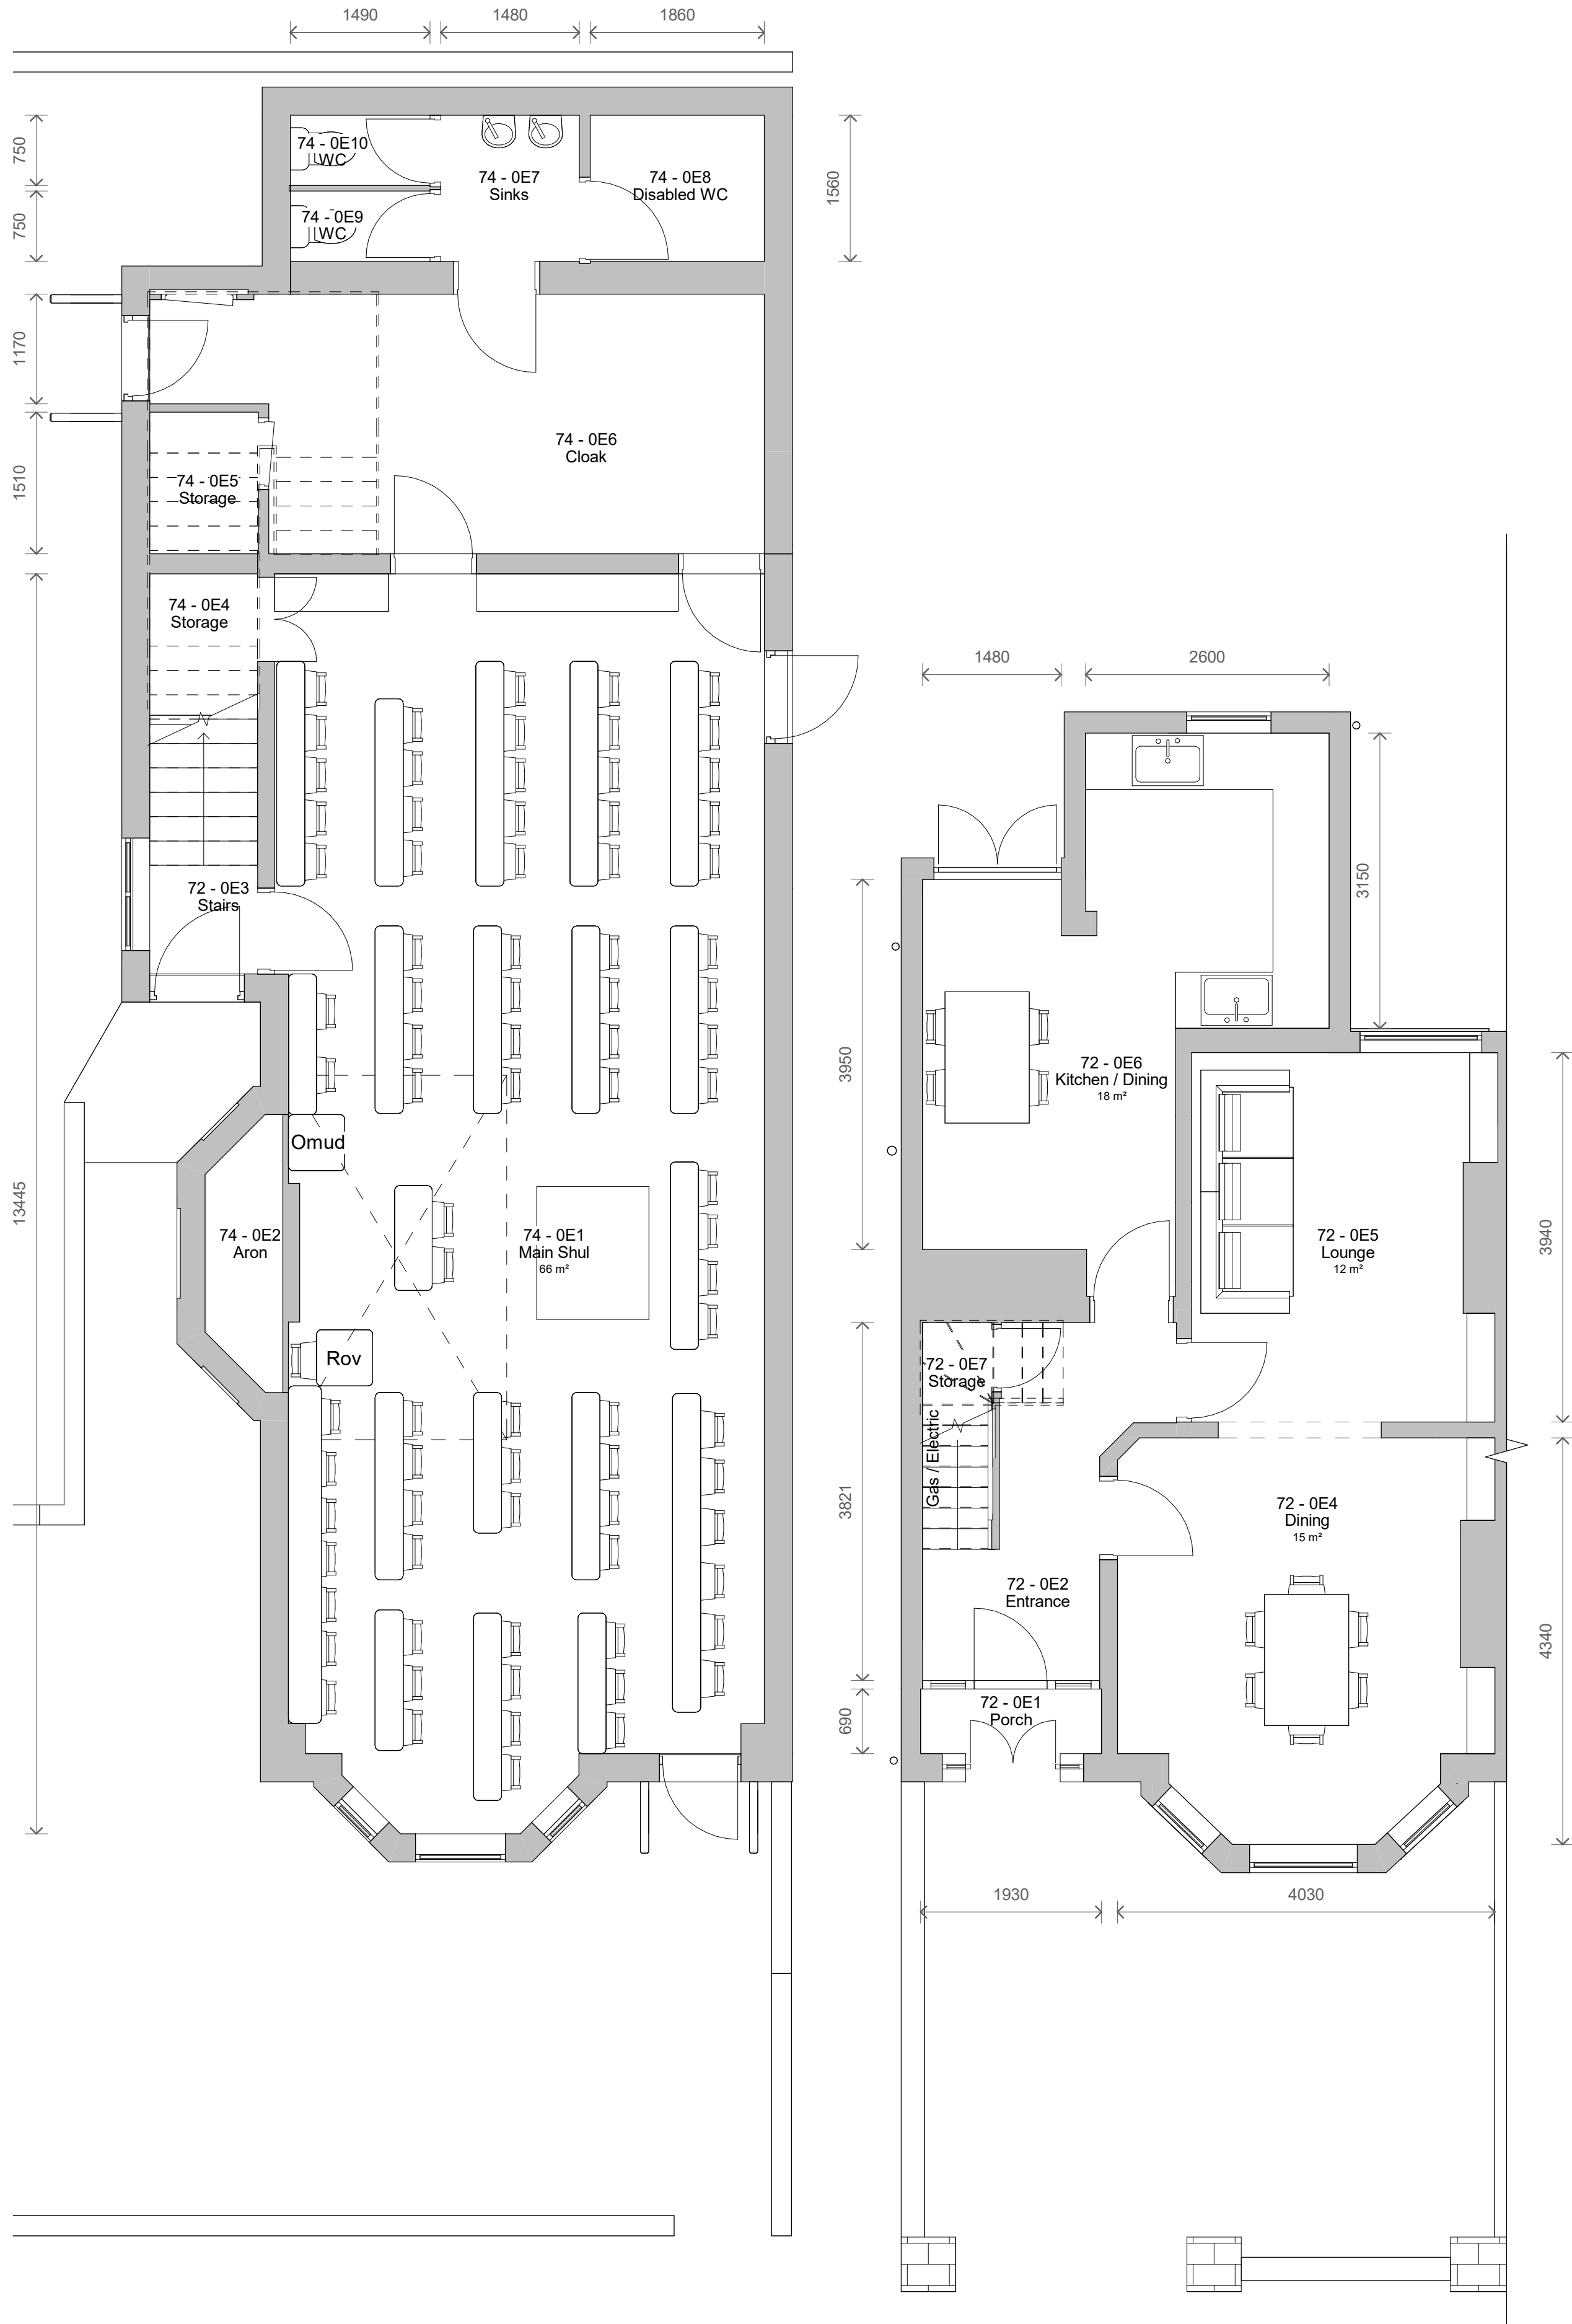

1 Level 0 - 72-74 - Existing
1 : 50



2 Level 1 - 72-74 Existing
1 : 50

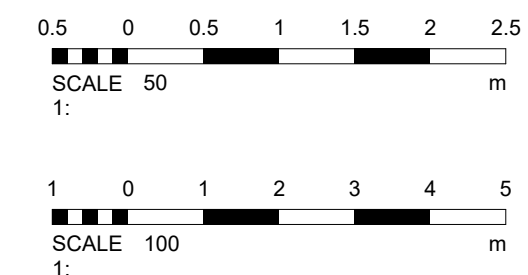

1	Revised Plans	03/08/2023
No.	Description	Date
PROJECT 72-74 King's Road		
TITLE 72-74 Existing Plans		
CLIENT Cope		
STATUS DESIGN		
DRAWN BY CB	DATE 20/07/2023	SCALE (@ A1) 1 : 50
PROJECT NUMBER GSS23082	DRAWING NUMBER 002	REV 1
GOLD SKETCH S T U D I O S www.goldsketch.co.uk info@goldsketch.co.uk 0161 792 9595		
NOTES © COPYRIGHT ALL RIGHTS RESERVED. THIS DRAWING MUST NOT BE REPRODUCED WITHOUT WRITTEN CONSENT. DRAWING TO BE USED FOR THE STATUS INDICATED ONLY. NO CONFIRMED ON SITE. ANY DISCREPANCIES TO BE REPORTED TO THE ALL DIMENSIONS ARE SETTING OUT DIMENSIONS. DIMENSIONS ARE CONFIRMED ON SITE. ANY DISCREPANCIES TO BE REPORTED TO THE BEFORE PROCEEDING TO THE CONSTRUCTION OF ANY WORK. ALL WORK AND MATERIALS TO BE IN ACCORDANCE WITH CURRENT BUILDING REGULATIONS, RELEVANT CODES OF PRACTICE AND BRITISH STANDARDS. ALL DIMENSIONS ON THIS DRAWING ARE IN MILLIMETRES UNLESS OTHERWISE STATED.		