


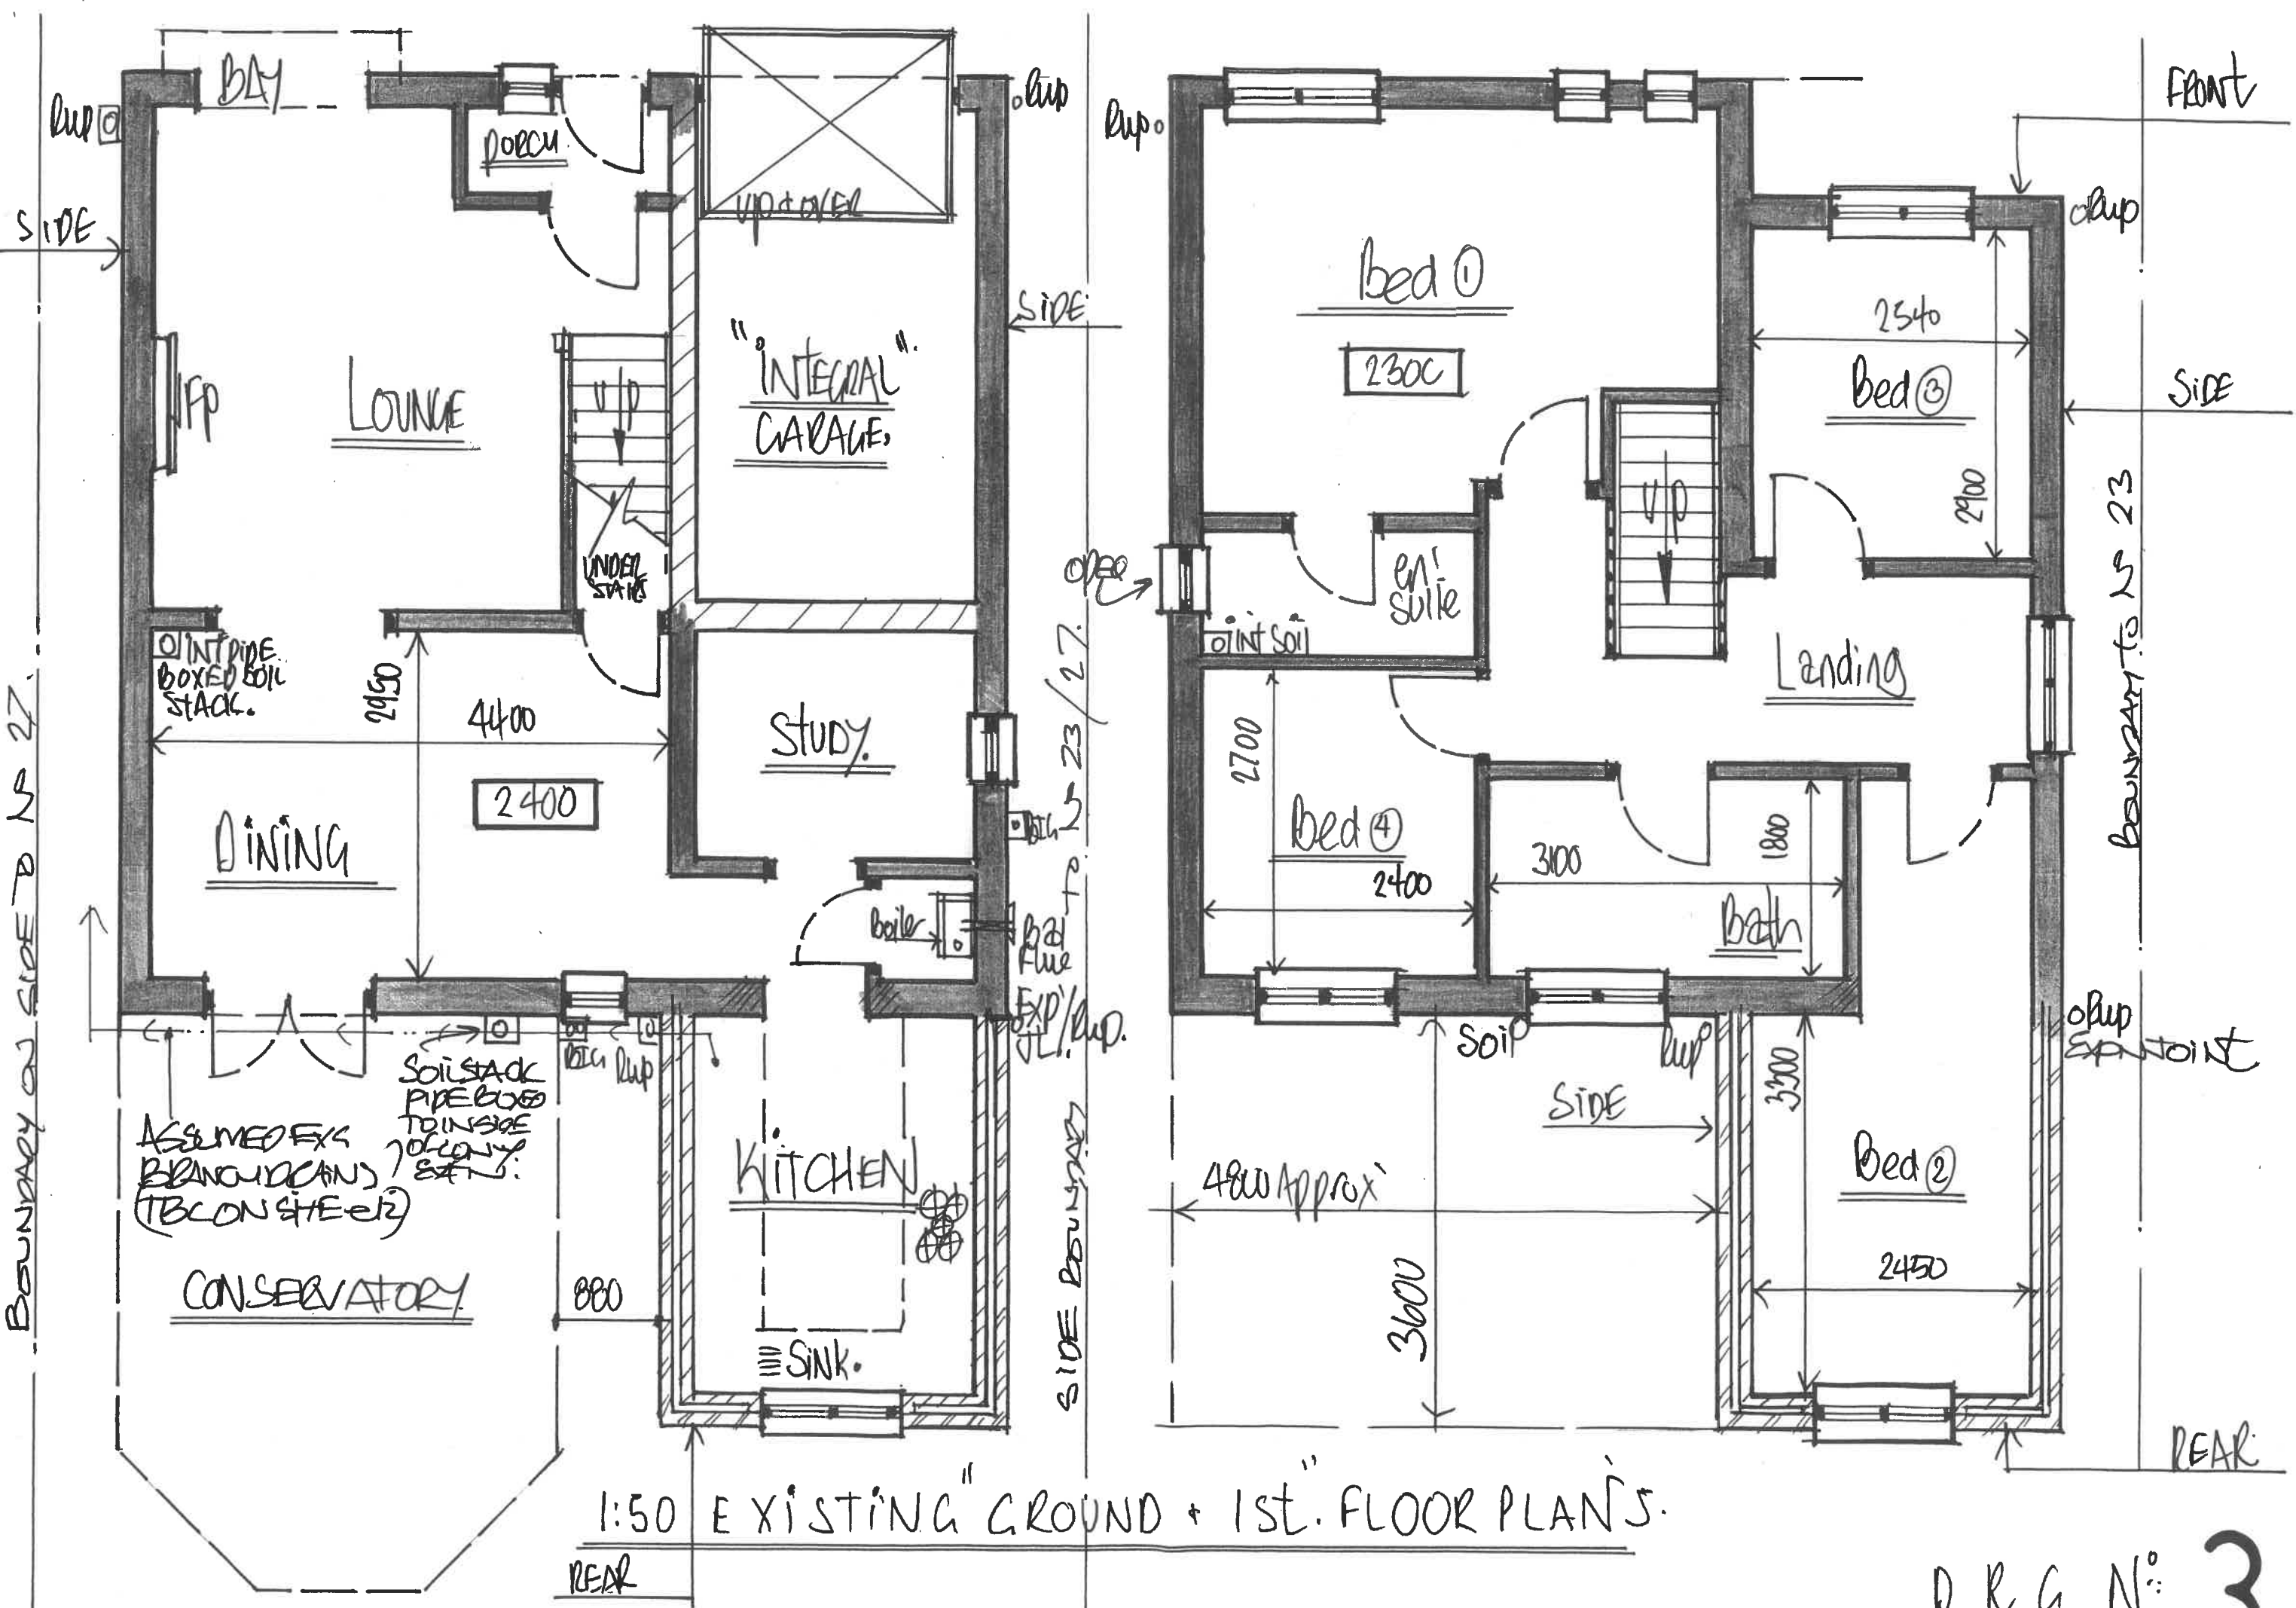

Boundary on Side B No 27

1:50 Existing Ground + 1st Floor Plans.

D R G No 3