


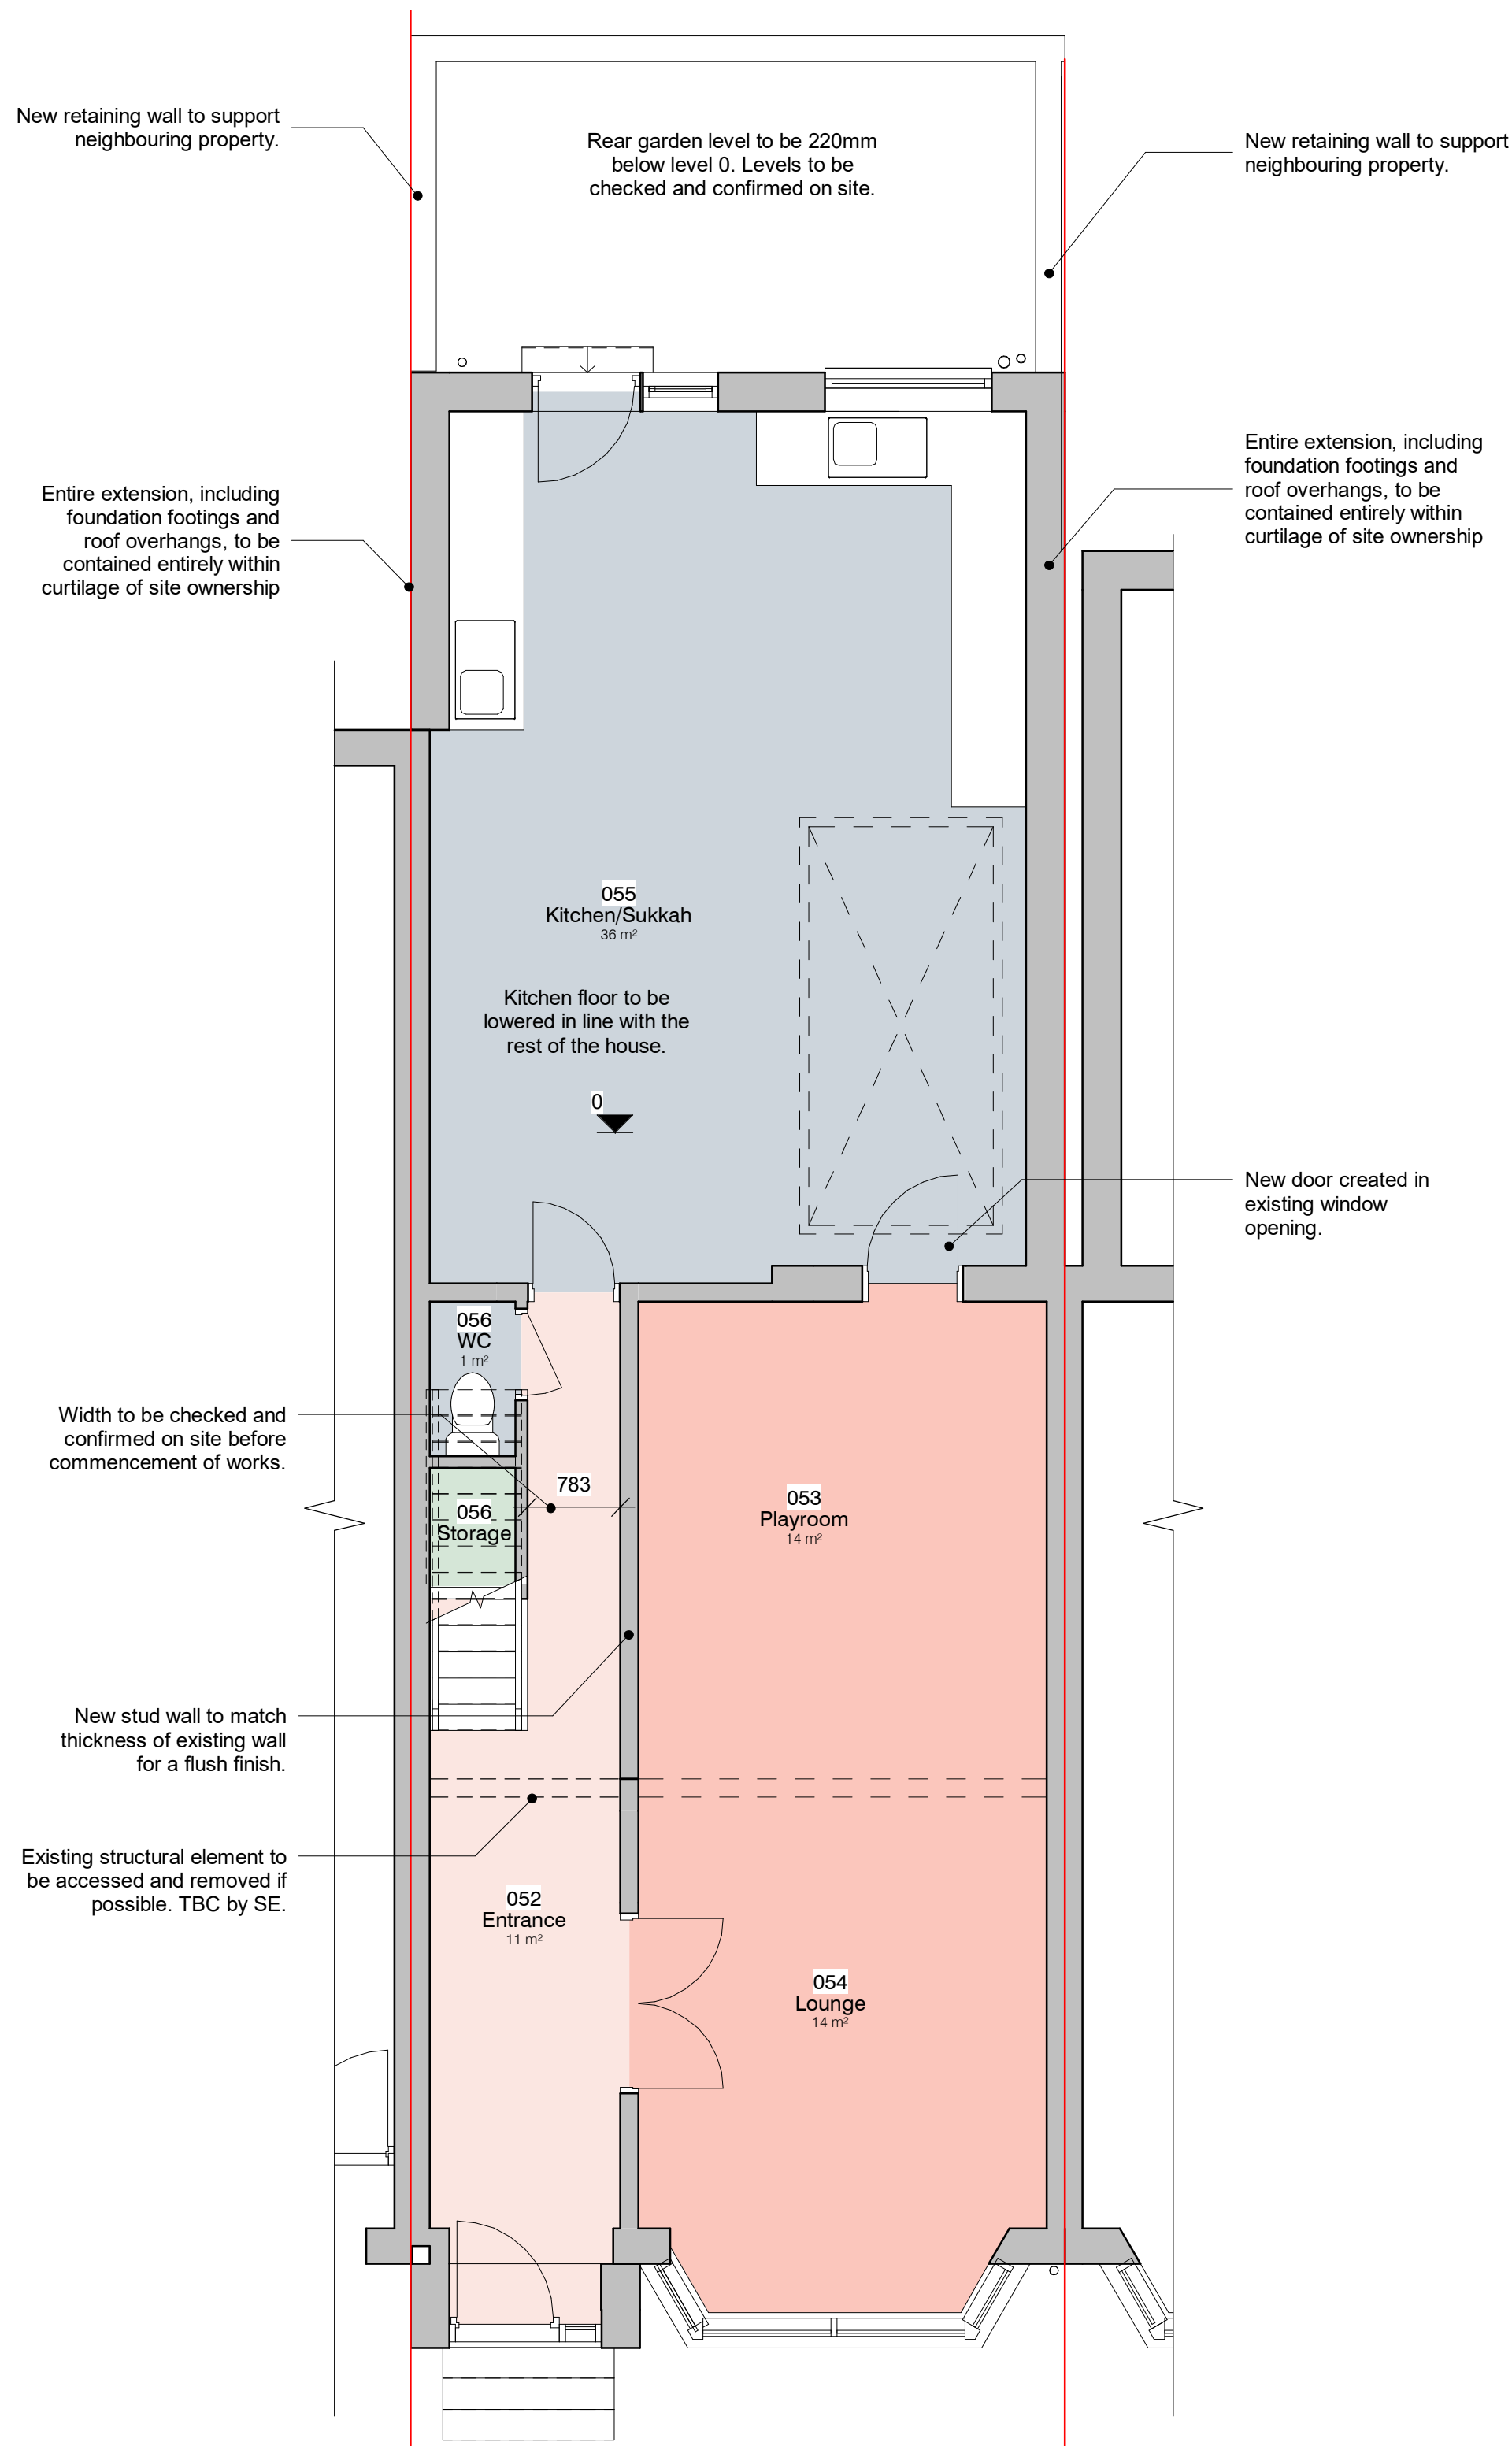

1 Level 0 - GA Proposed
1 : 50



3 Front - Proposed
1 : 100



5 Rear - Proposed
1 : 100




4 Left Side - Proposed
1 : 100



6 Right Side - Proposed
1 : 100

Note Block - Elevations - GA

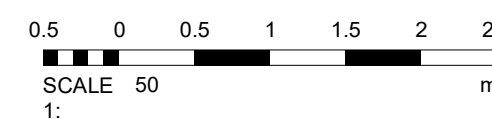

7 Neighbouring extension amendment	21-12-21	ER
6 Rear extension amendment	11-10-21	ER
5 Boundary amendments	13-09-21	ER
4 Plan amendments	17-08-21	ER
3 Plan amendments	16-08-21	ER
2 Building Regs	01-01-18	TD
1 Plan Revisions	19-10-17	TD

DEBTAL ARCHITECTURE		
72 Bury New Road, Manchester, M25 0JU. Tel: 0161 773 1630 office@debtalarchitecture.co.uk www.debtalarchitecture.co.uk		
CLIENT	Ephraim Lobenstein	
PROJECT	28 George Street - Prestwich	
TITLE	Proposed GA Plans and Elevations	
PROJECT NO.	DA17134.	003. 7
STATUS	PLANNING	
SCALE & A1	As indicated	DATE 18 OCT 2017
As indicated	18 OCT 2017	TD
© COPYRIGHT - ALL RIGHTS RESERVED THIS DRAWING MUST NOT BE REPRODUCED WITHOUT PERMISSION. ALL DIMENSIONS RELATIVE TO THIS DRAWING TO BE CHECKED ON SITE. DESIGNER TO BE NOTIFIED OF ANY DISCREPANCIES. DESIGN MUST BE CHECKED AGAINST ANY OTHER STRUCTURAL/SPECIALITY DRAWINGS PROVIDED THE DRAWING MUST NOT BE USED FOR CONSTRUCTION UNLESS ISSUED FOR CONSTRUCTION. ALL DIMENSIONS ON THE DRAWING ARE IN MILLIMETRES UNLESS OTHERWISE STATED.		