
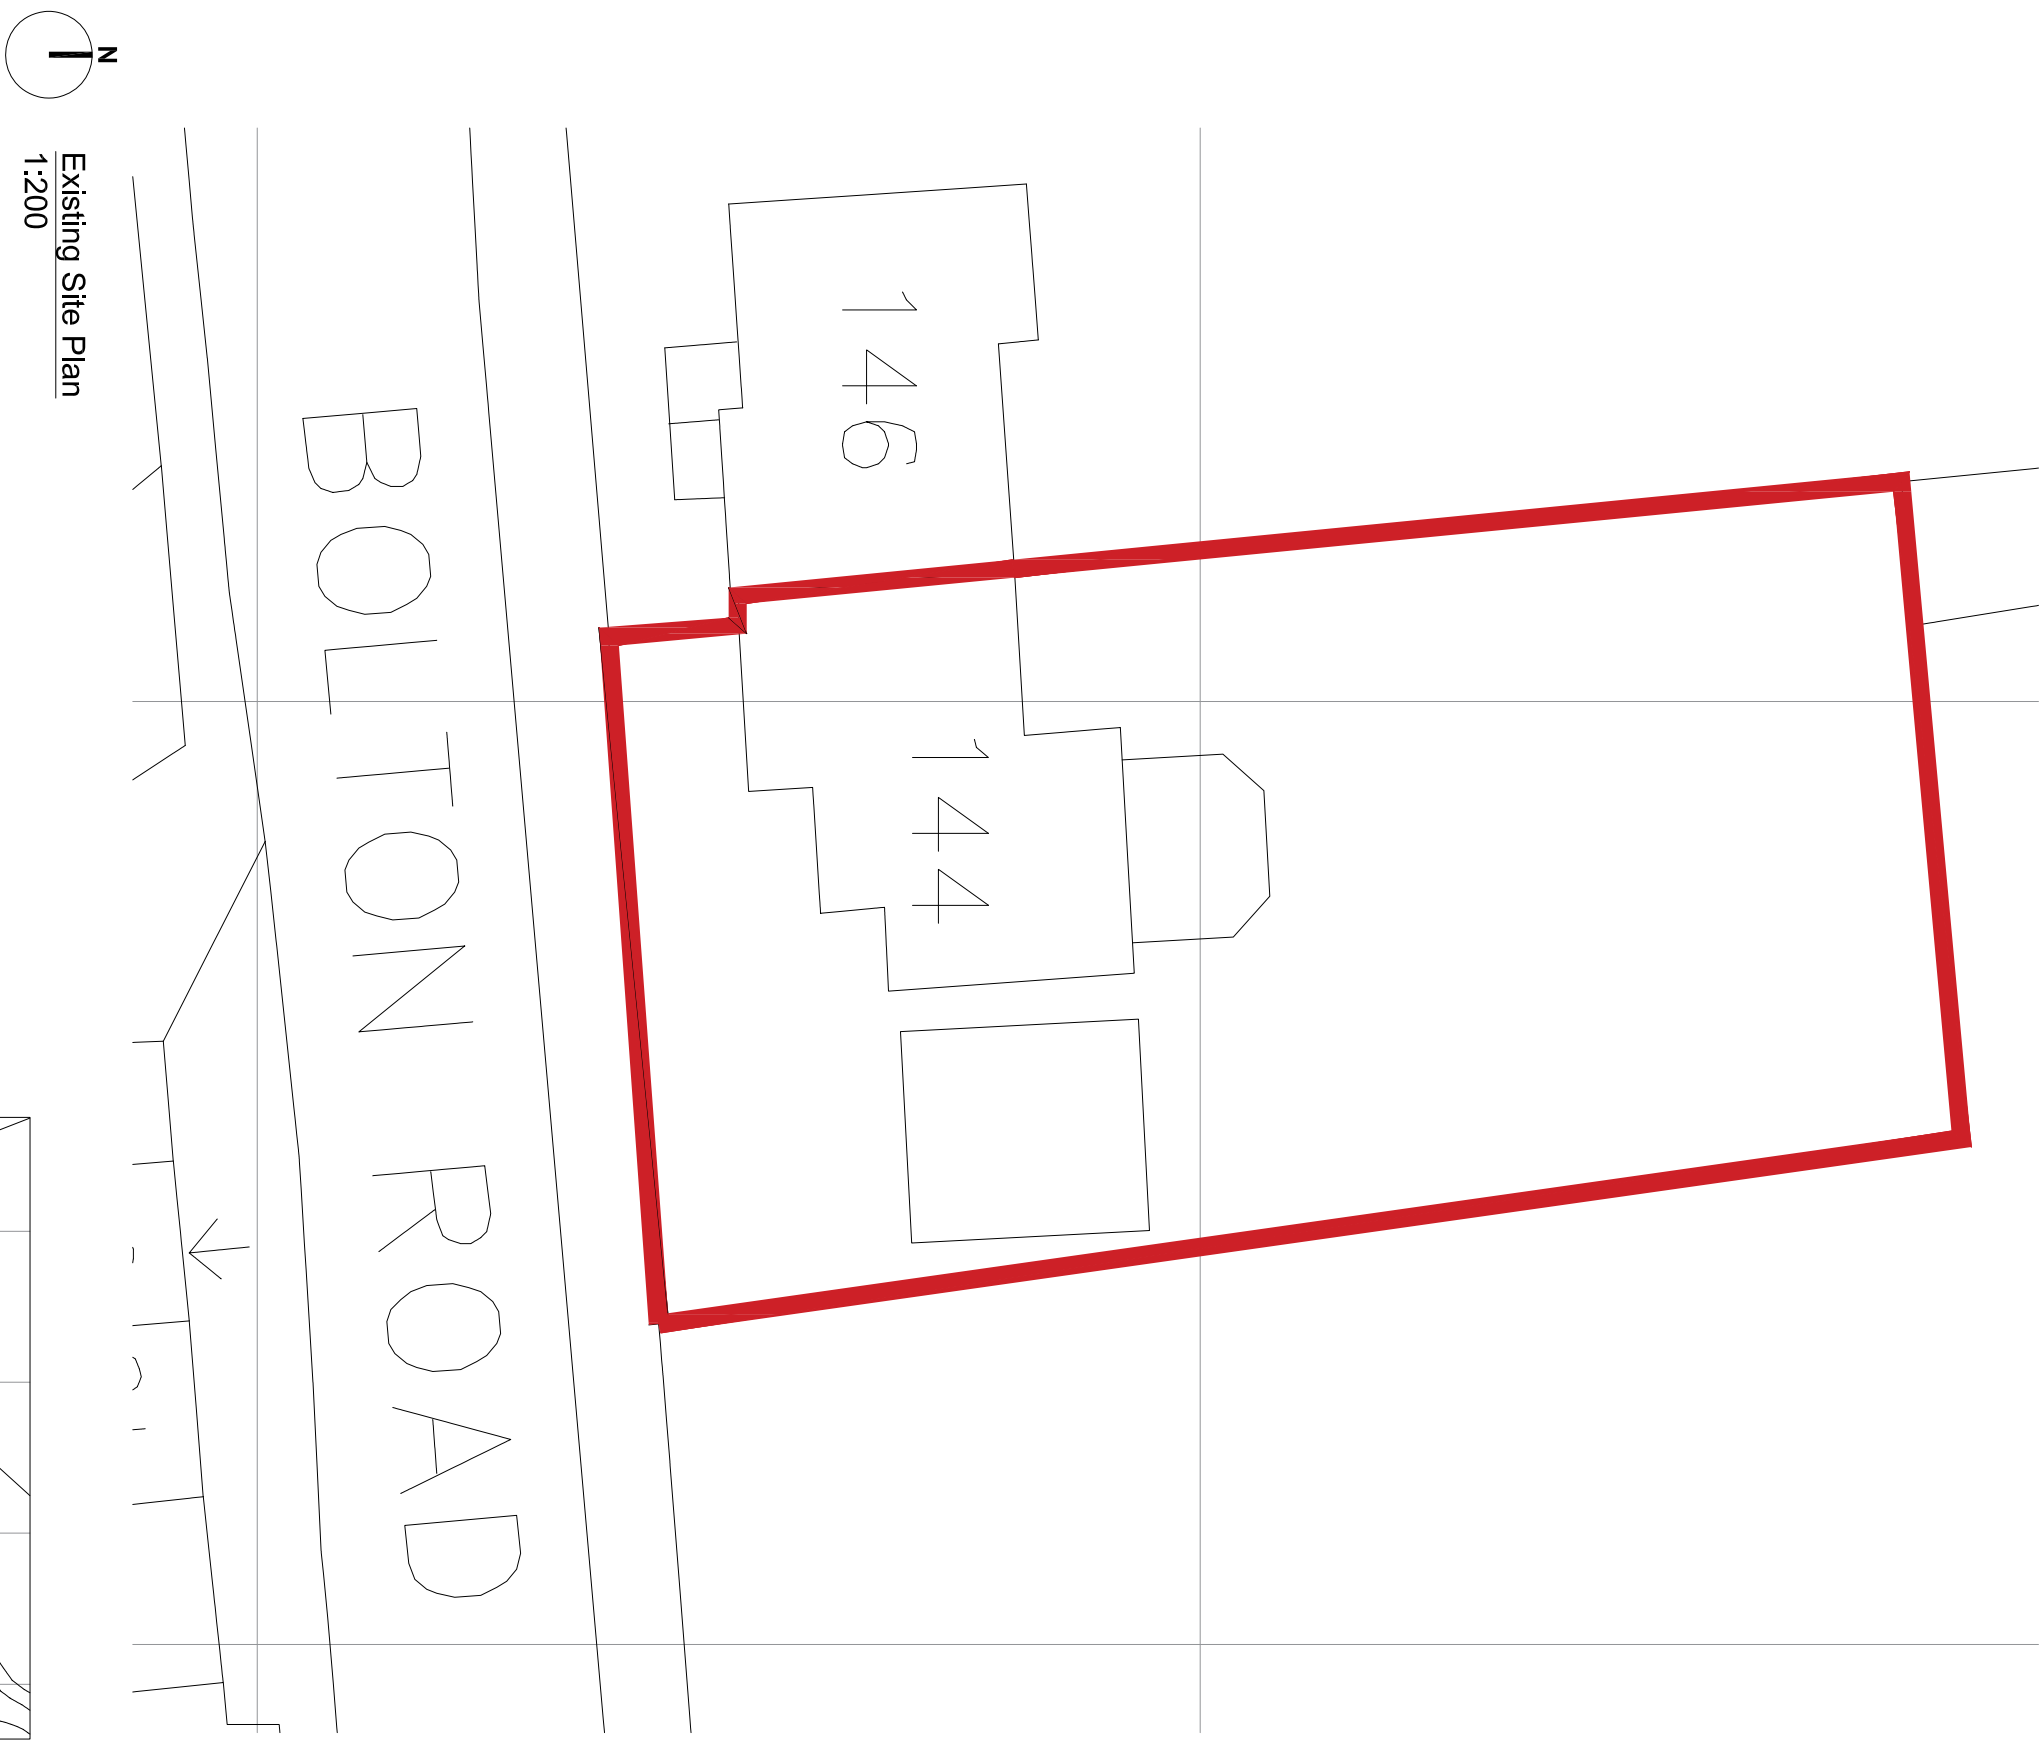


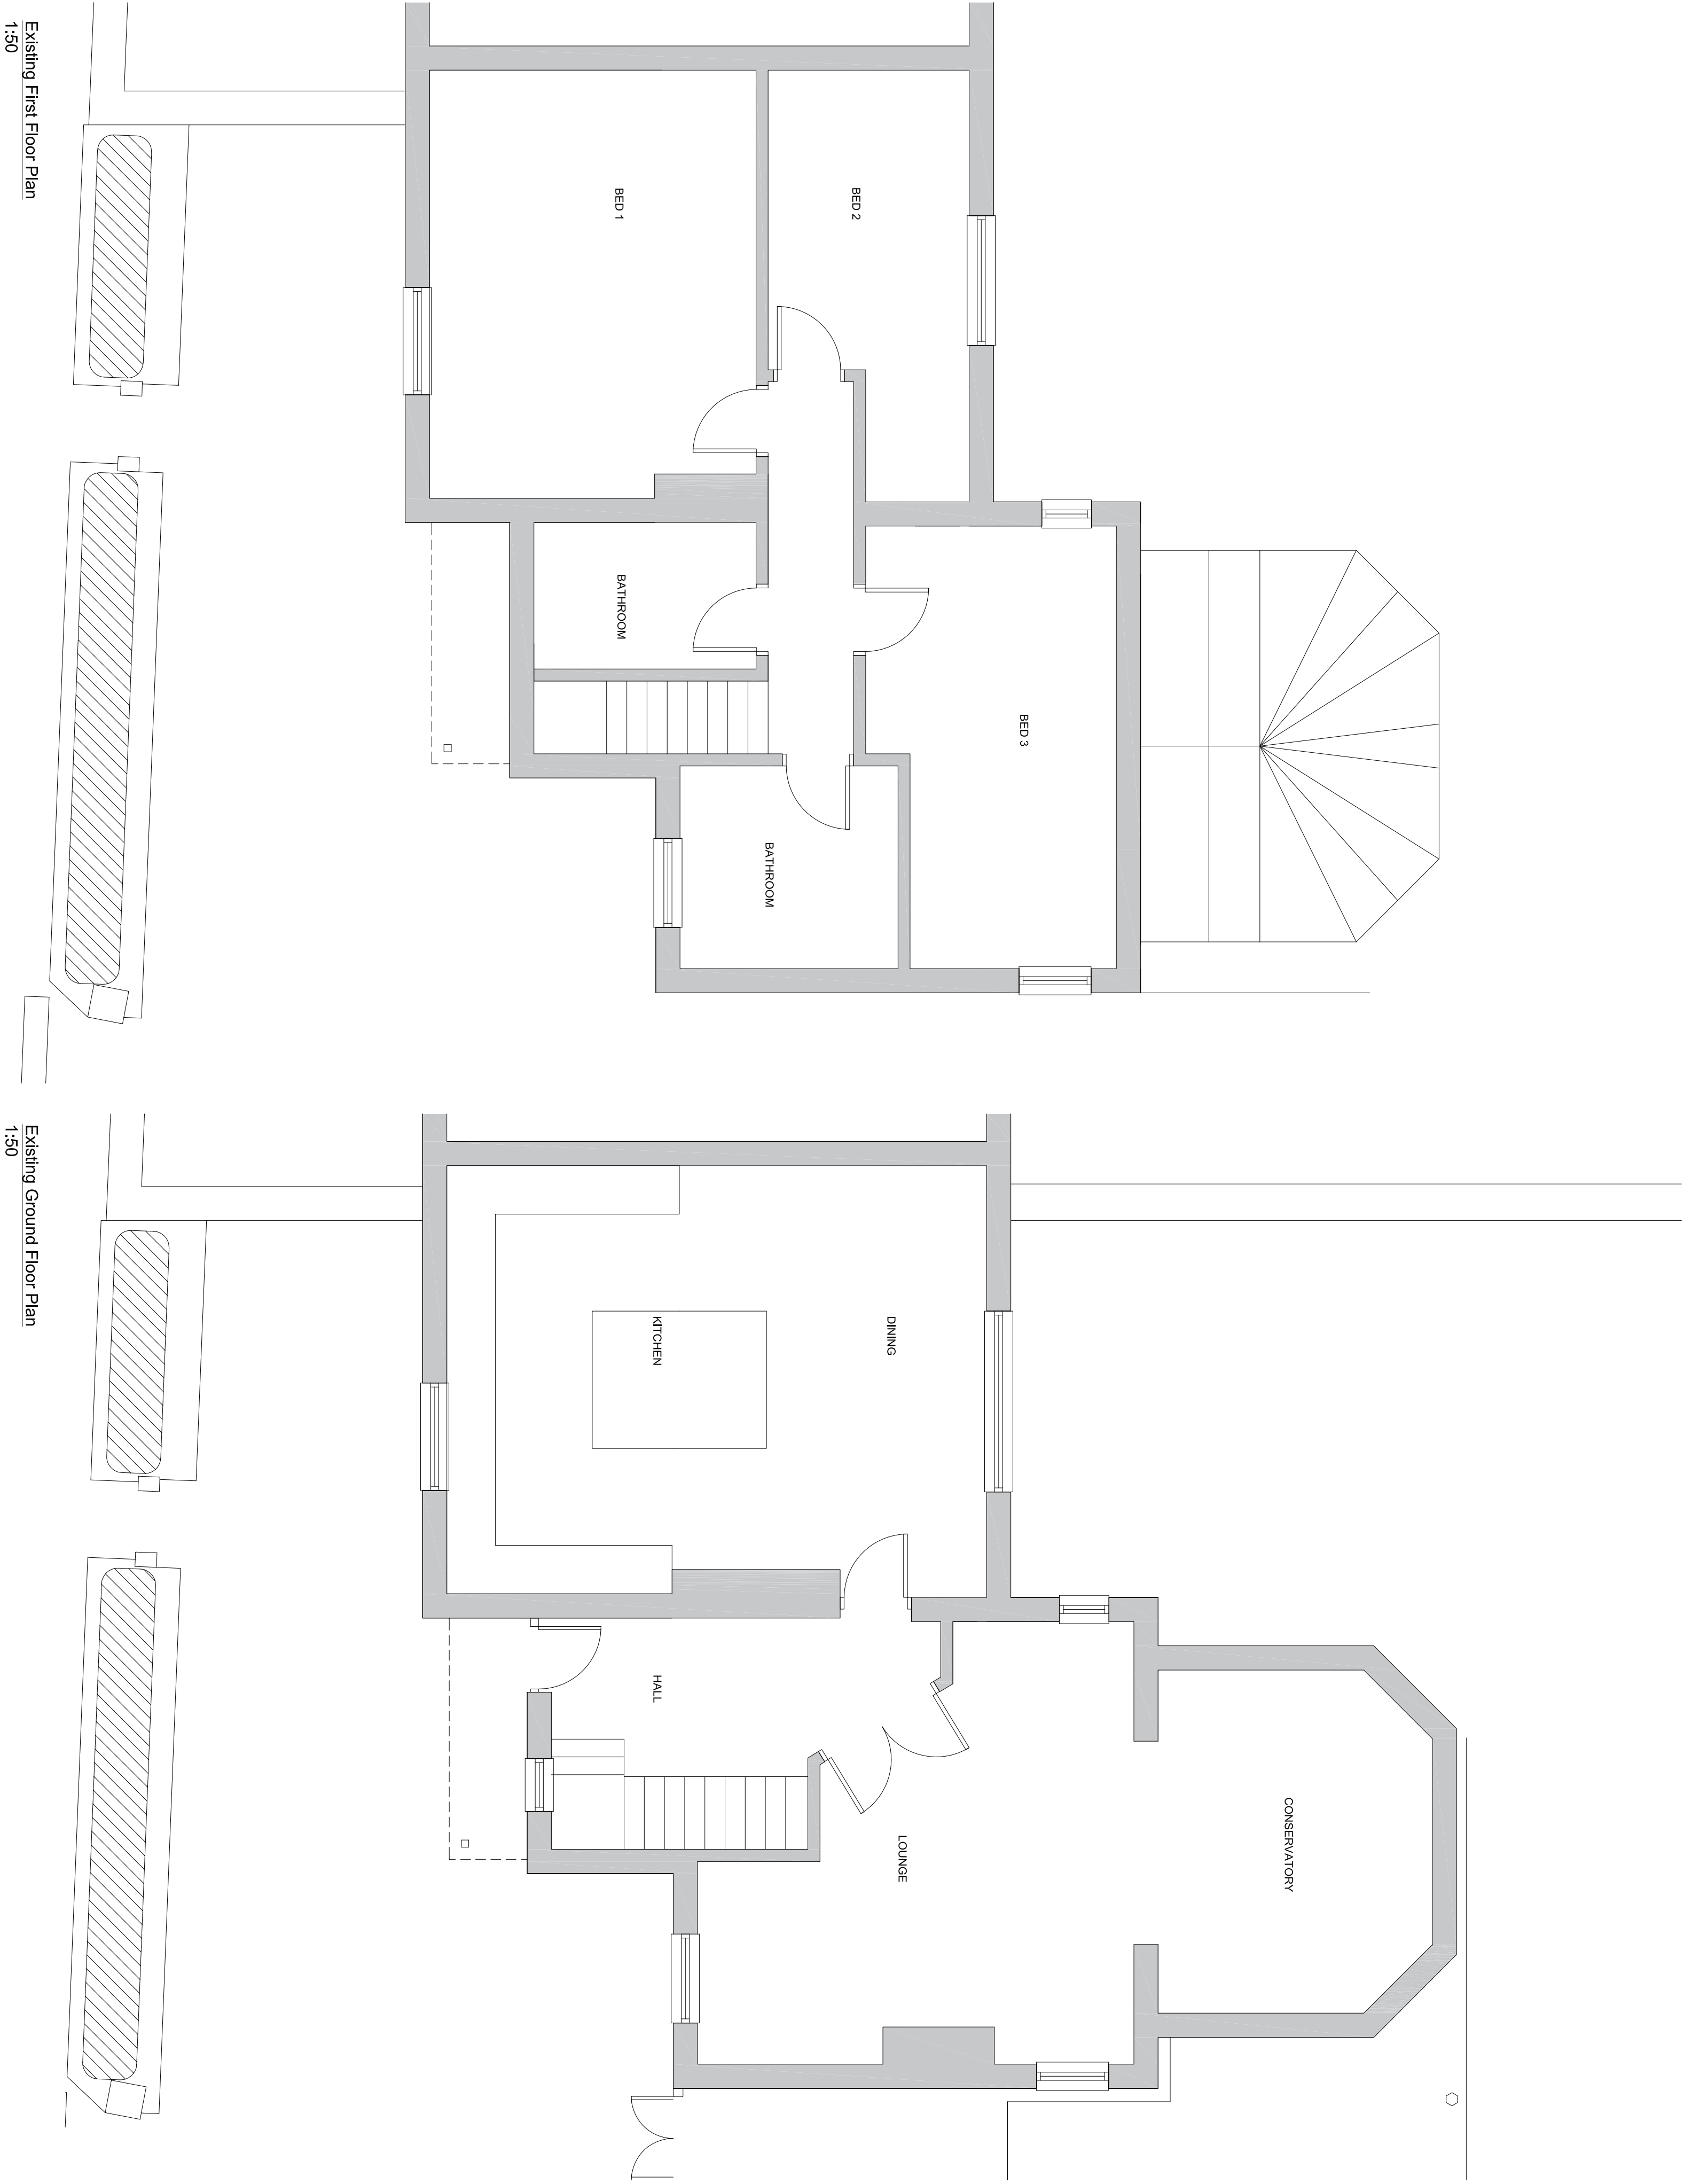

P1: Initial Issue to Client					20.10.21
Revision:					
Client: Mr & Mrs T Coulman					
144 Bolton Road, Hawkshaw.					
BL8 4JA					
Project: Extension and Internal Reconfiguration					
Title:					
Existing Plans					
Dwg No:	GH_001 / 01	Revision:	P1	Date:	Oct'21
Scale:	As shown				@ A1
Status:	Planning Application Submission				