


Walmersley Old Road, Walmersley, Bury

WARNING TO HOUSE PURCHASERS
Property Misdescriptions Act 1991
Buyers are warned that this is a working drawing and is not intended to be treated as a descriptive material. It is intended to show the general layout of the proposed development and is not intended to be used as a basis for any other material. The contents of this drawing may be subject to change at any time, and alterations and variations can occur during the progress of the works without notice of the drawing. Consequently the layout, form, contents and construction of the finished construction may differ materially from those shown. Refer to the contents of this drawing for a contract, part of any contract, or warranty.

Legend:

- 1 Storey Unit / Garage.
- 2 Storey Unit.
- 2.5 Storey Unit.
- 3 Storey Unit.

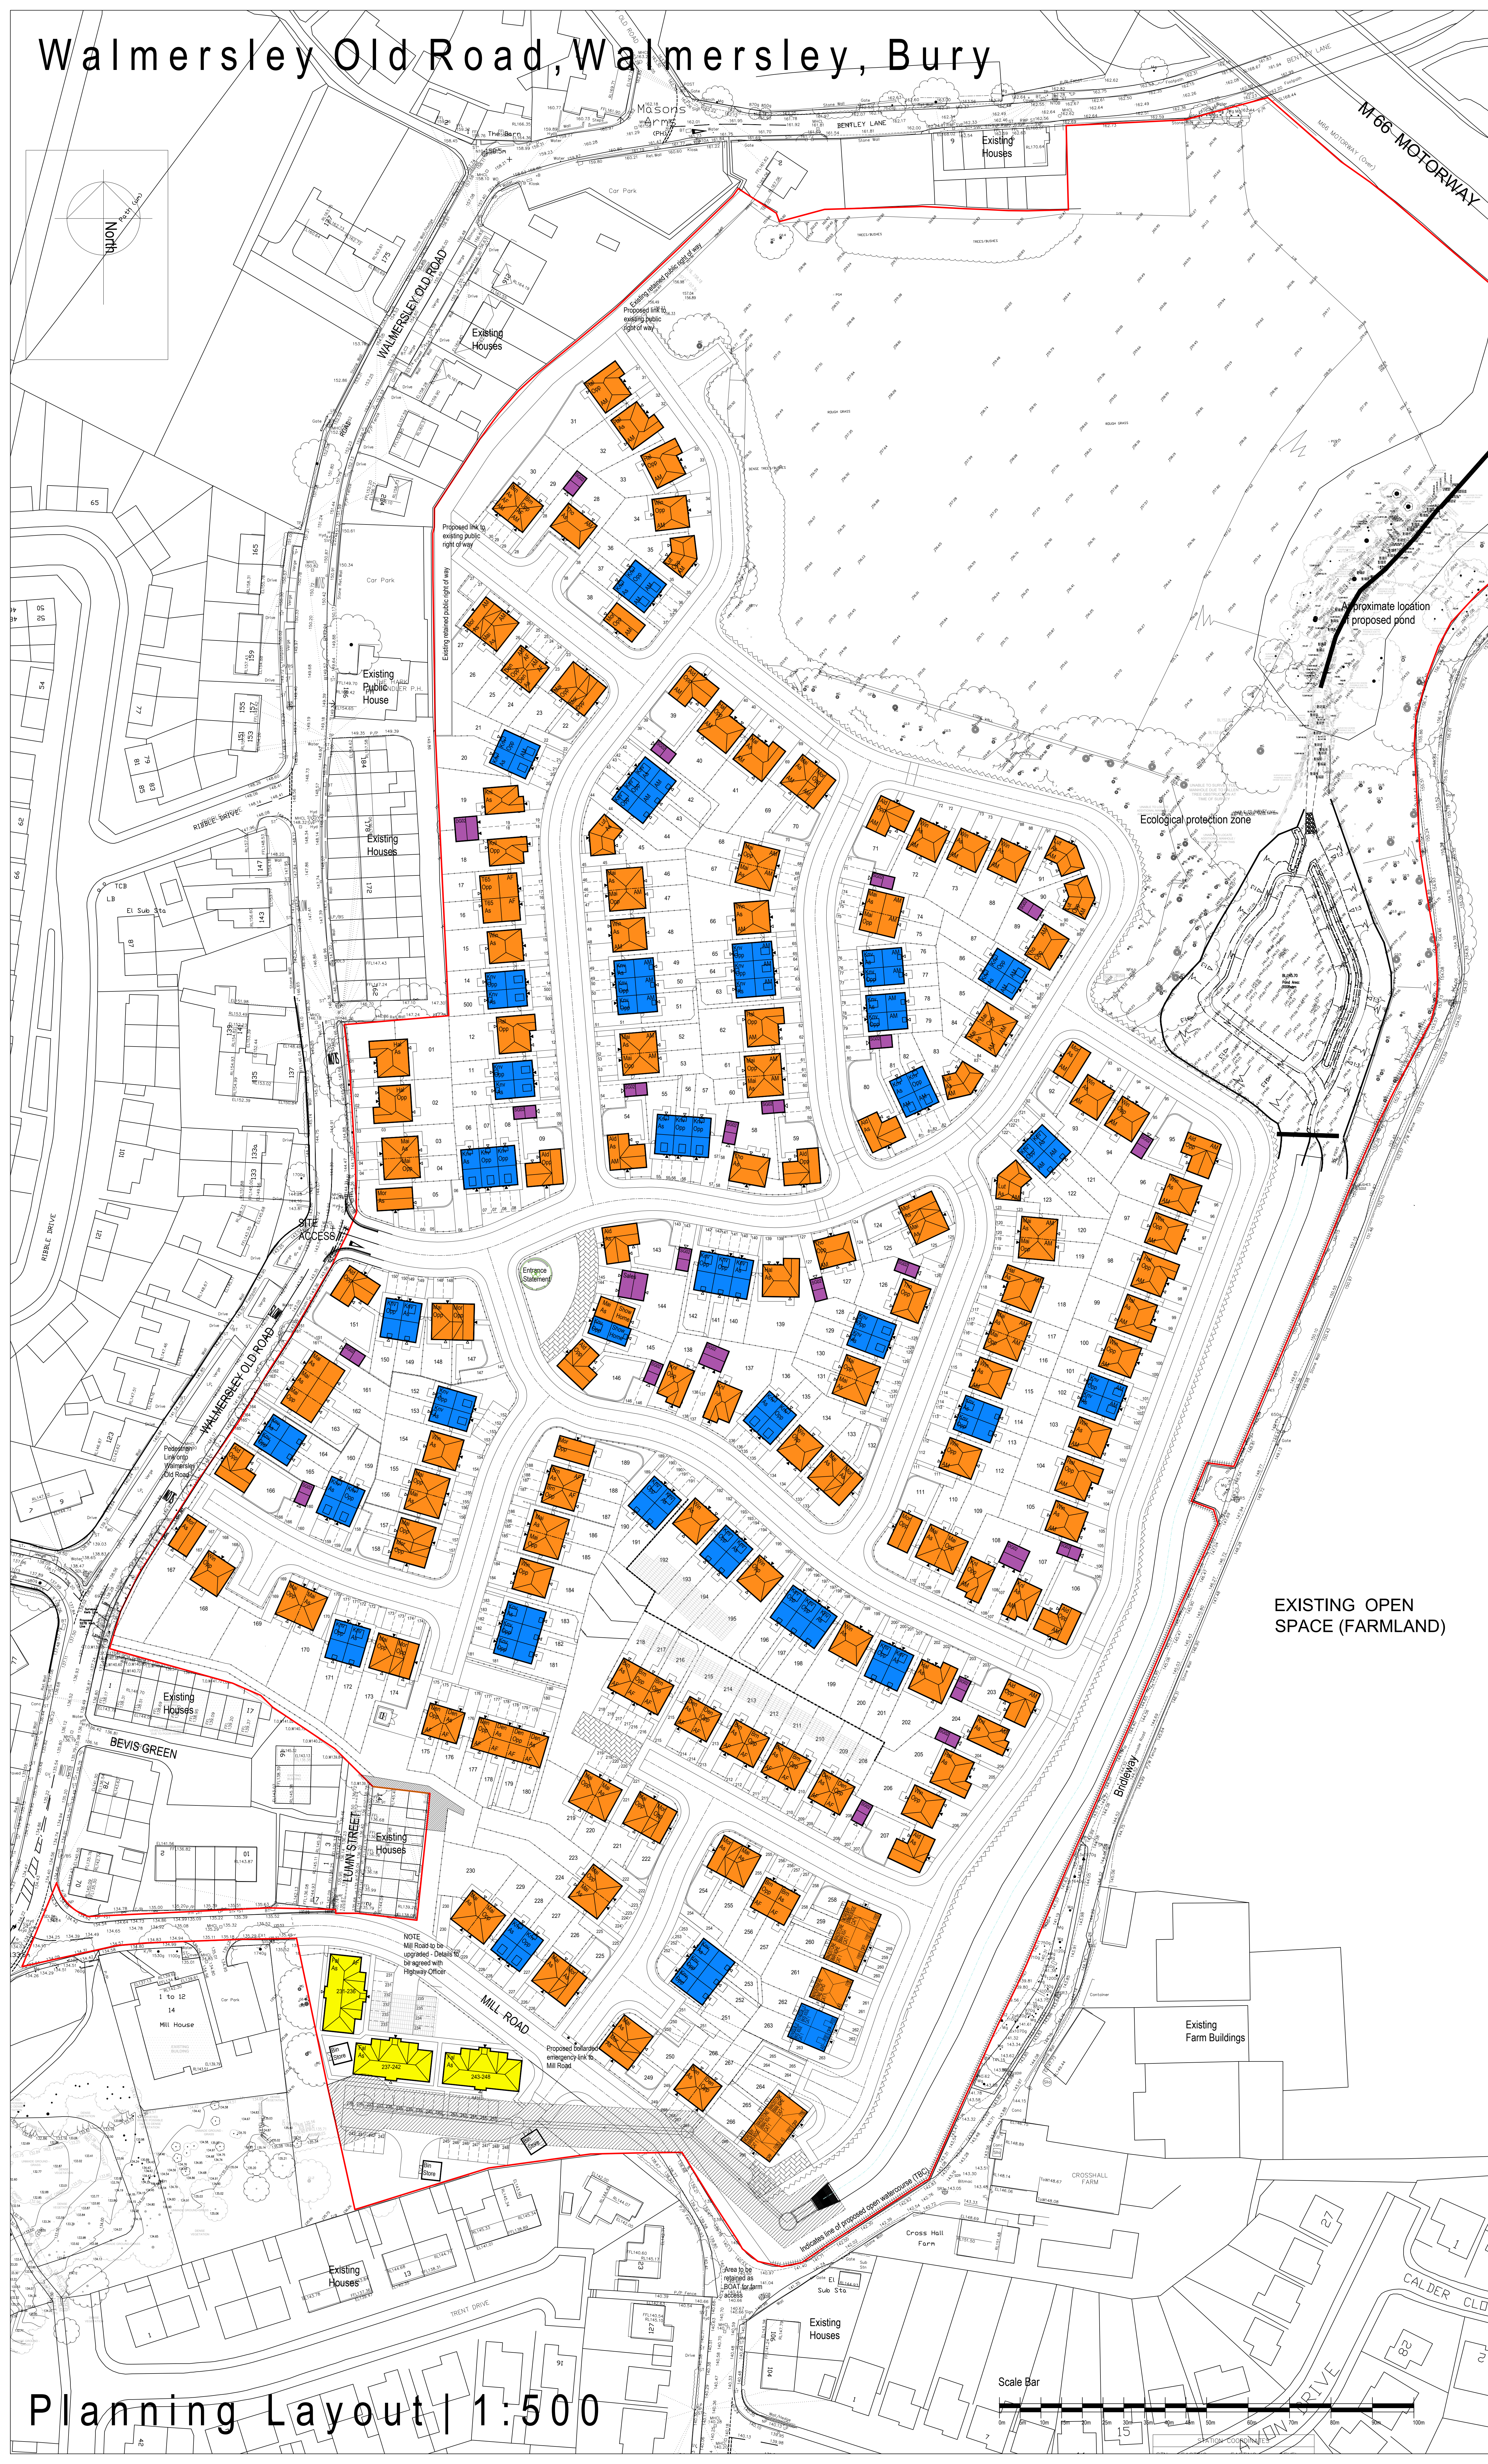

EXISTING OPEN SPACE (FARMLAND)

01 Amended to suit Planning Layout PL04 rev03 03-01-24 AA

Rev	Description	Date	Drawn	Check'd
01	Amended to suit Planning Layout PL04 rev03	03-01-24	AA	

BARRATT HOMES MANCHESTER
Barratt Homes Manchester
(A division of BDW Trading Ltd)
4 Brindley Road
City Park
Manchester
M16 9HG
Tel: 0161 872 0161
Fax: 0161 855 2828

JOB: TETROSYL WALMERSLEY, BURY

Title: STOREY HEIGHTS LAYOUT

Design By	Date	Drawing Number	Rev
P/AA	03-01-24	456 / P / SHL / 04	01
Drawn By	03-01-24		

Planning Layout | 1:500