



Notes				
Do not scale, use figured dimensions only.				
All dimensions to be verified on site prior to the commencement of any work or the production of any shop drawing. All discrepancies to be reported to the Architect.				
This drawing is to be read in conjunction with all related Architect's and Engineer's drawings and any other relevant information.				
This drawing is copyright © of C Squared Architects Ltd.				
REV	DATE	REVISION	INITIALS	CHECK
P1	27/03/23	Issued for Planning	BRJ	AMC

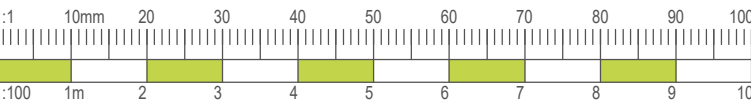

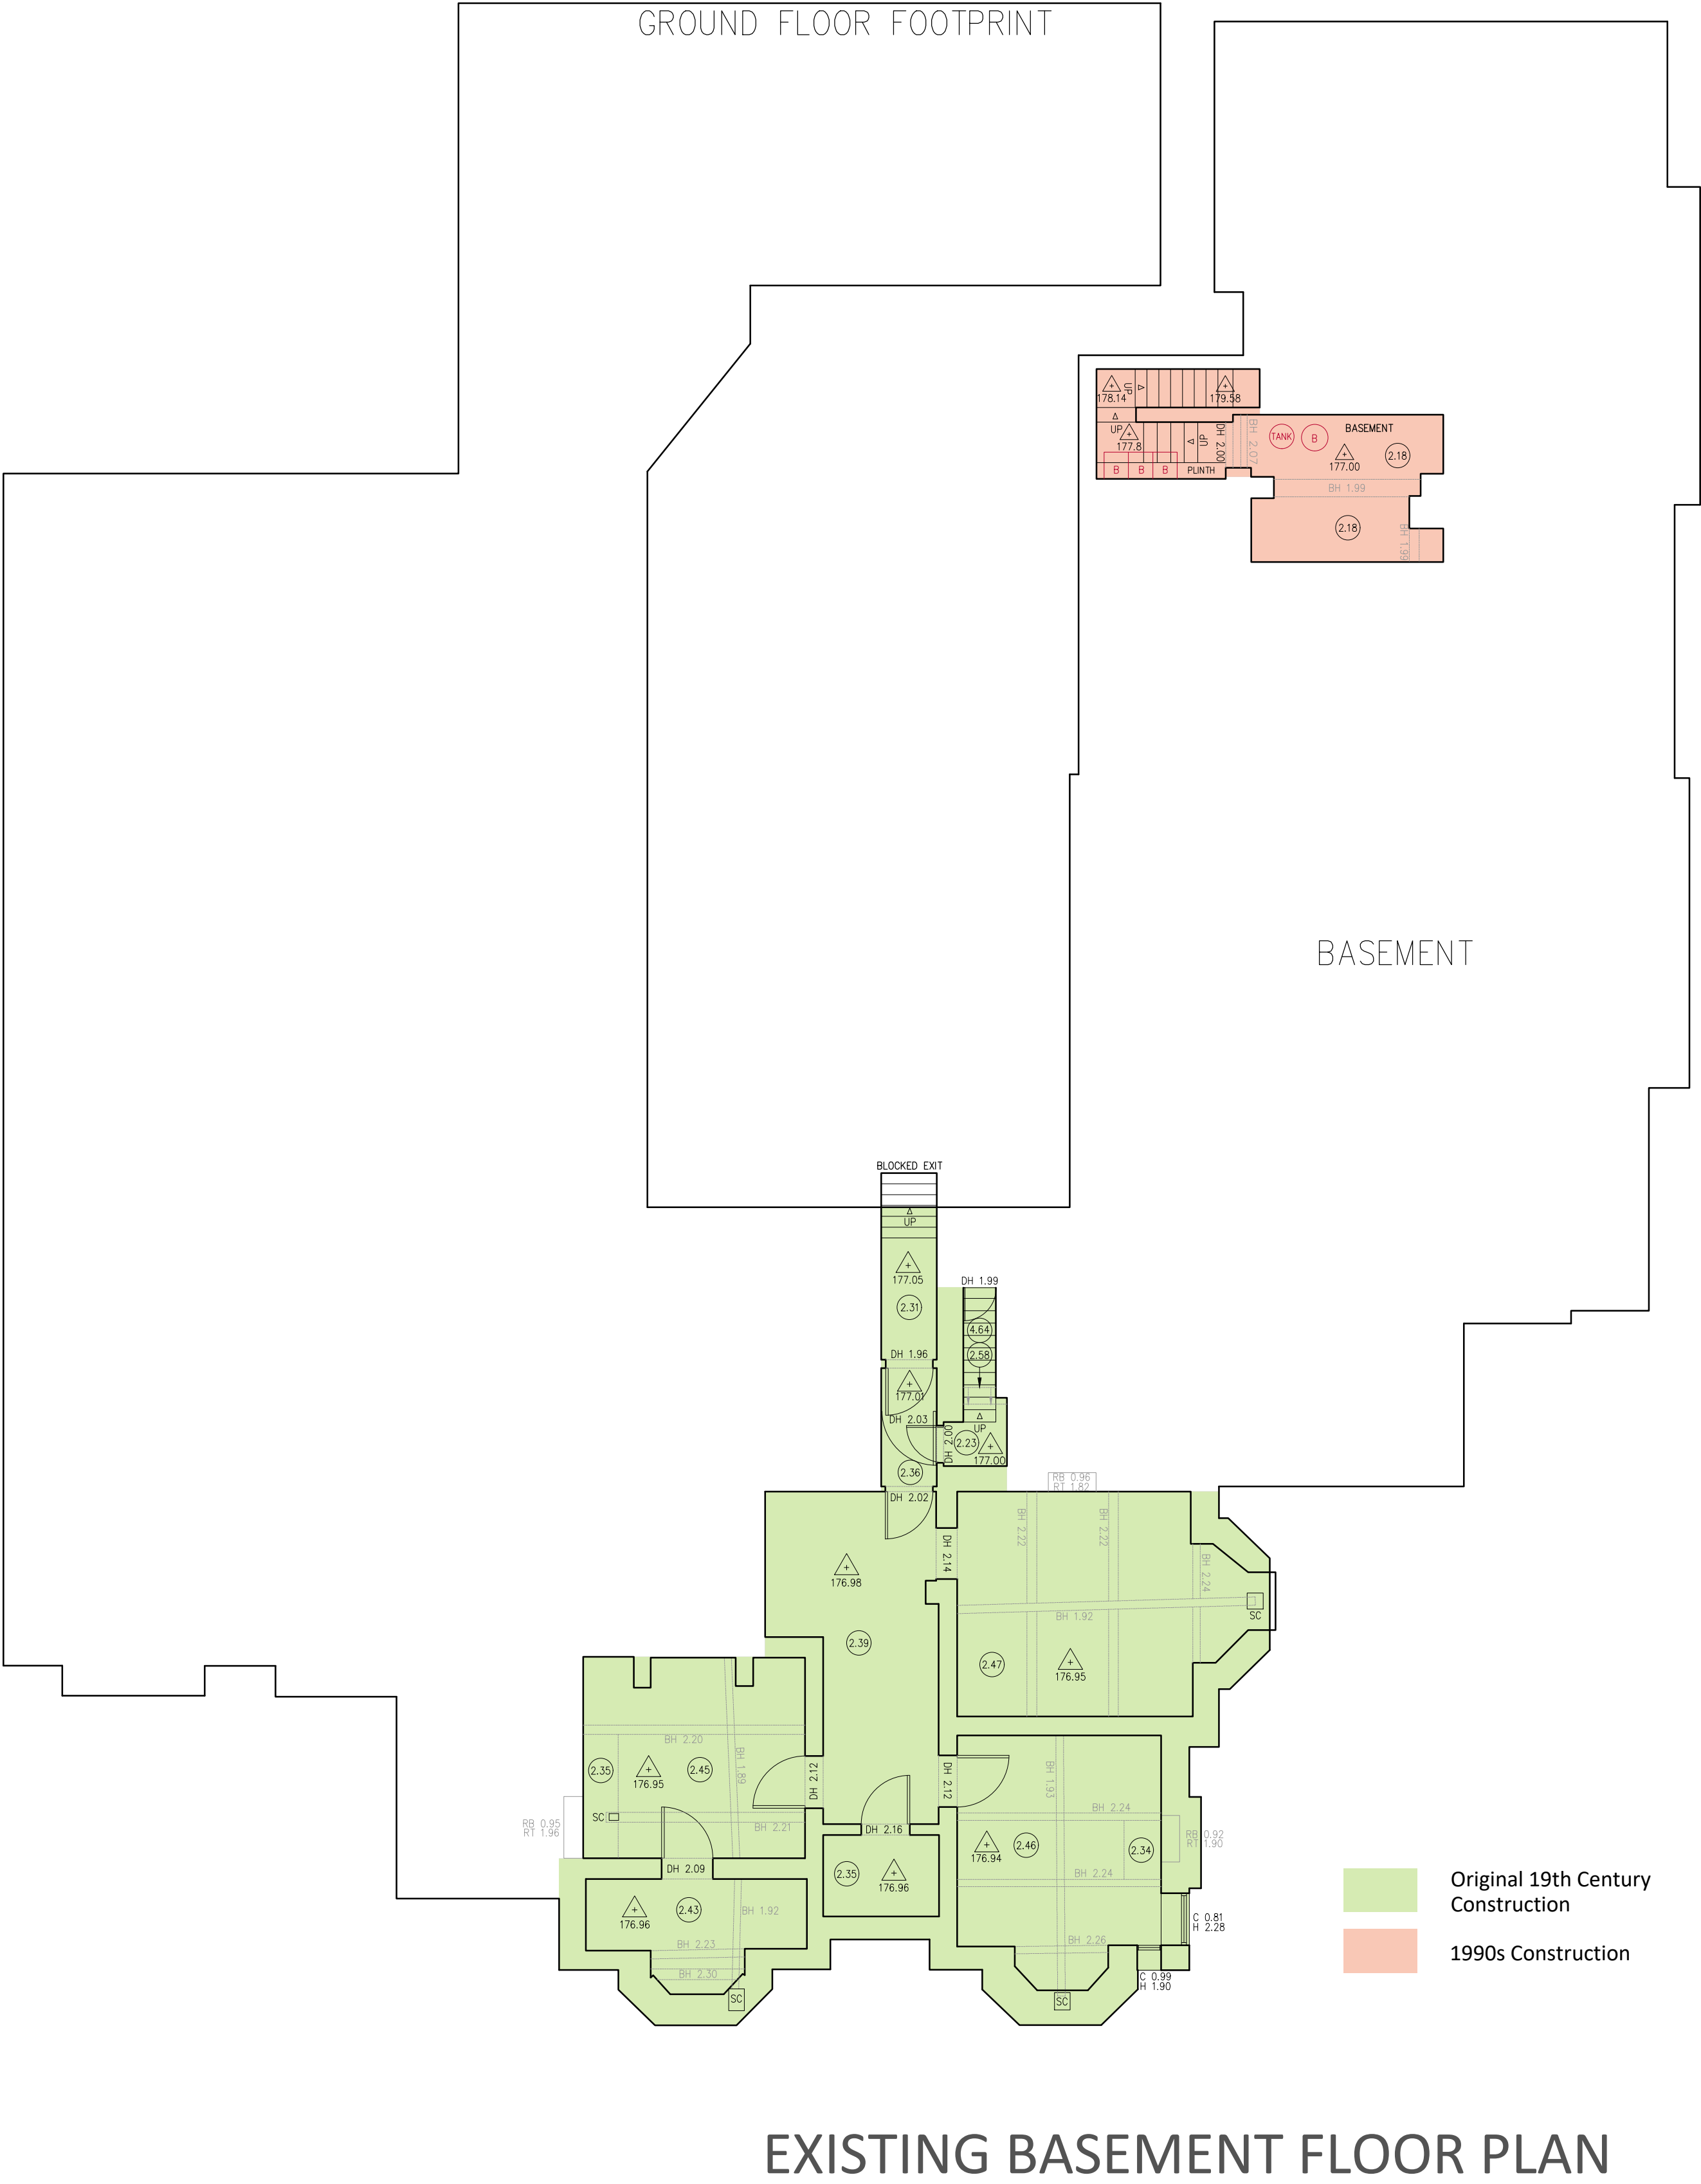

C Squared architects

Address
The Barns
Stretton Road
Warrington
Cheshire
WA4 4NP

Telephone
01925 357555

Website
csquaredarchitects.co.uk

Client
Capstone Care

Project
Walshaw Hall, Tottington

Drawing Title
Existing Basement Plan

Scale
1:100 @ A1

Date
27/03/23

Drawn by
BRJ

Checked by
AMC

Drawing No.
C0701-143

Revision
P1

PRELIMINARY