


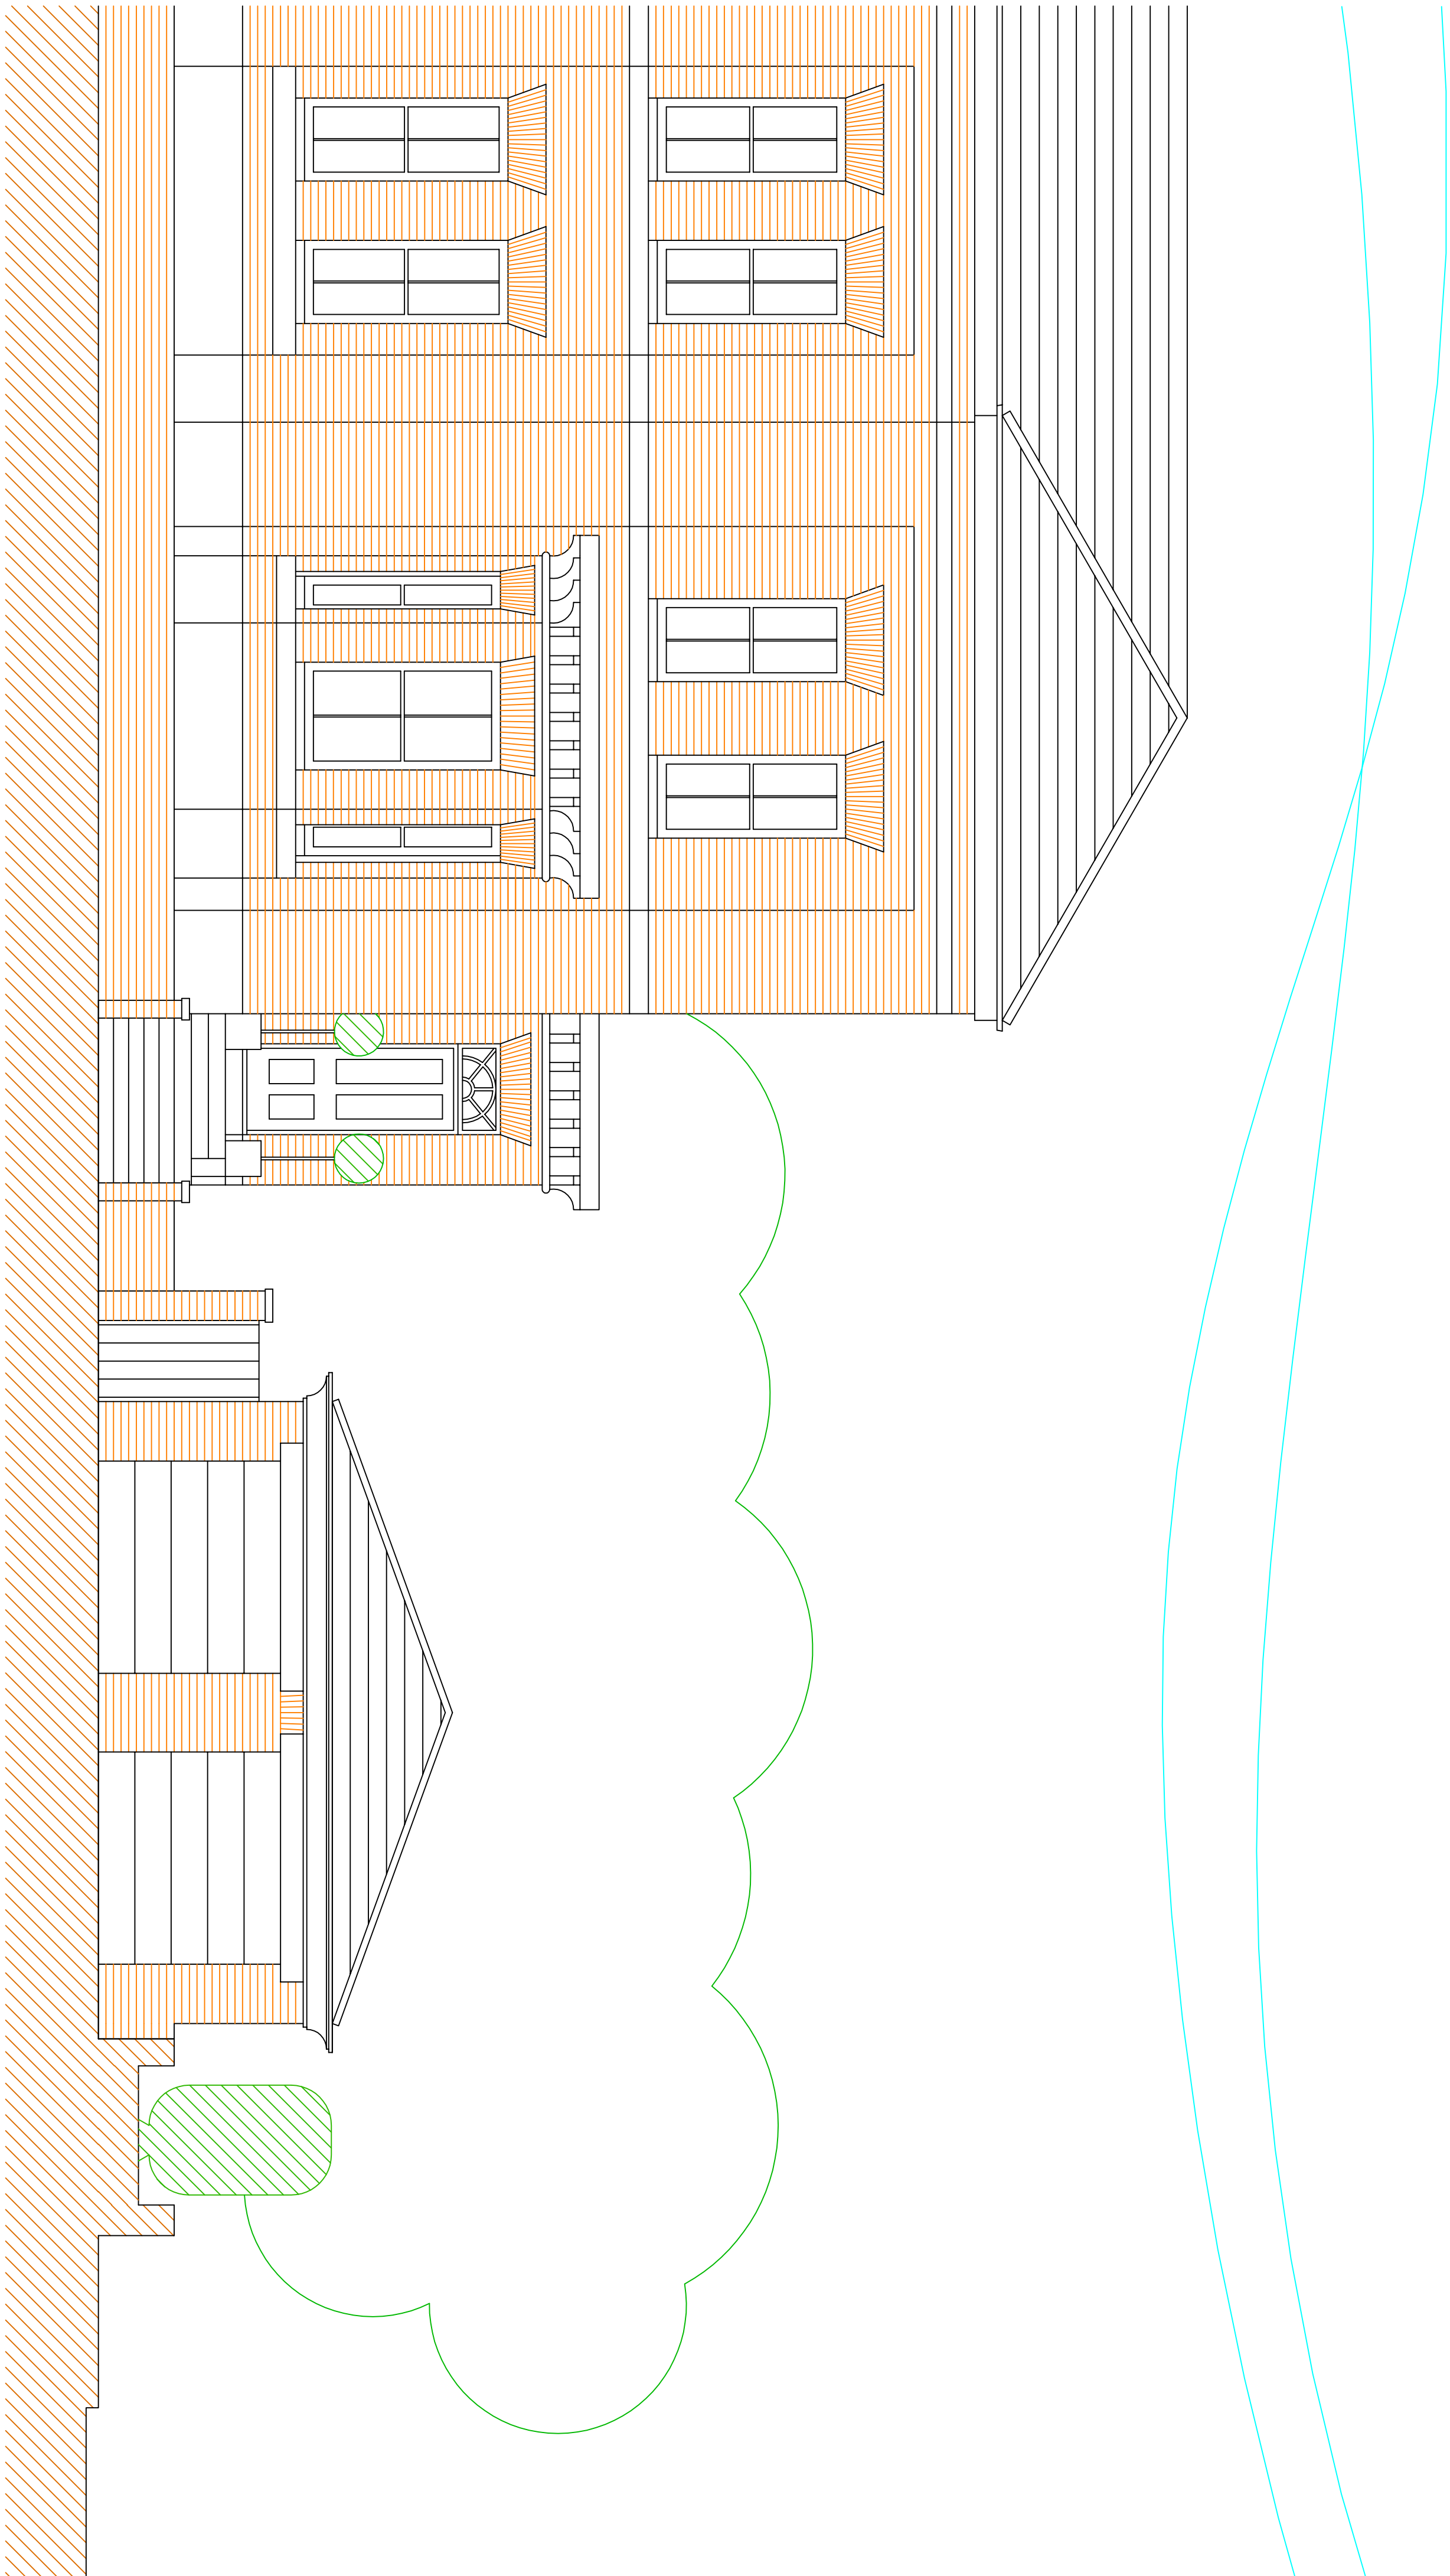

Proposed Street Scene along Prestwich Park Road South

0 1 2 3 m

This drawing and design concept is the property of PPV design. It should not be reproduced without written permission

Lady Margaret House 51 Prestwich Park Road South Prestwich M25 9PF	scale 1:50 at A1 May 2023
DC1-05	Proposed Street Scene
P P V design Ltd	

2 Helmshore Road, Holcombe Village
Ramsbottom, Lancashire BL8 4PA
Gary Peardon (BA Hons) DipArch RIBA
gary@ppv-design.co.uk www.ppv-design.co.uk
T: 0706 822751 M: 07712 669482