


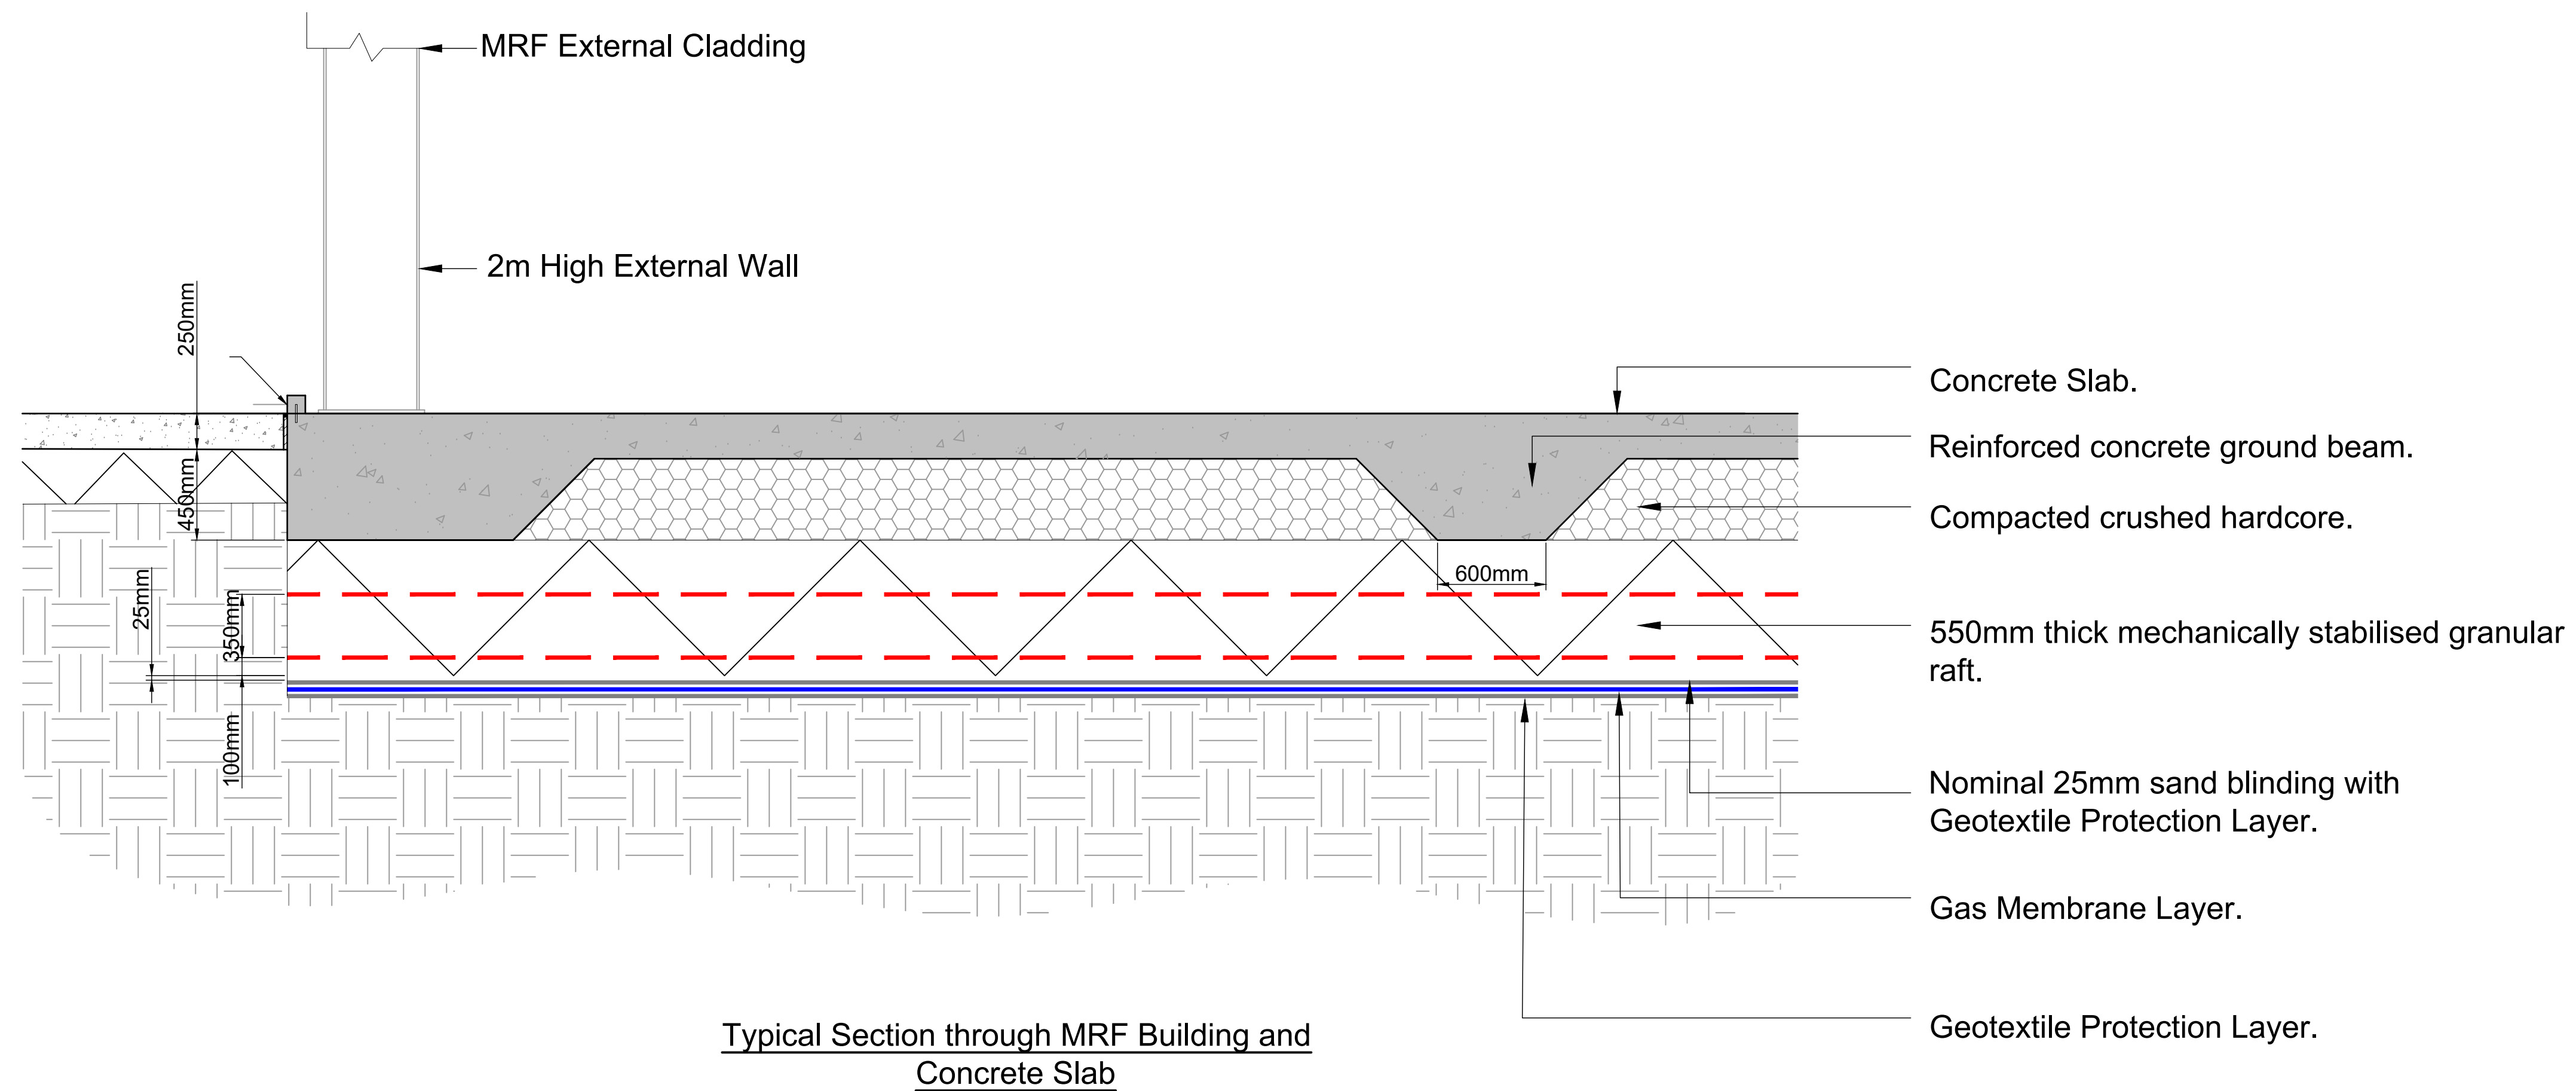

- Notes
1. All dimensions in millimeters.
 2. Do not scale from this drawing.
 3. Any anomalies on this drawing should be brought to the attention of Egniol Consulting Ltd.

Rev	Modification	By	Chk	App	Date
-----	--------------	----	-----	-----	------



Egniol Consulting Limited
Unit 7, Llys Onnen, Ffordd y Llyn
Parc Menai, Bangor,
LL57 4DF
Telephone: 01248 355996
Email: info@egniol.com

Valencia Waste
Management Ltd

Pilsworth Landfill Site

Concrete Slab
Construction Details

Drawn by	Checked by	Approved by
LE	GOJR	GS
Date	Date	Date
12.07.2023	12.07.2023	x
Status	Scale @ A1	
DRAFT	1:40	
Drawing Number	Revision	
ECL.9595.D01.006	-	