
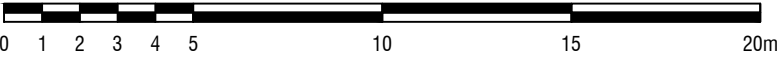
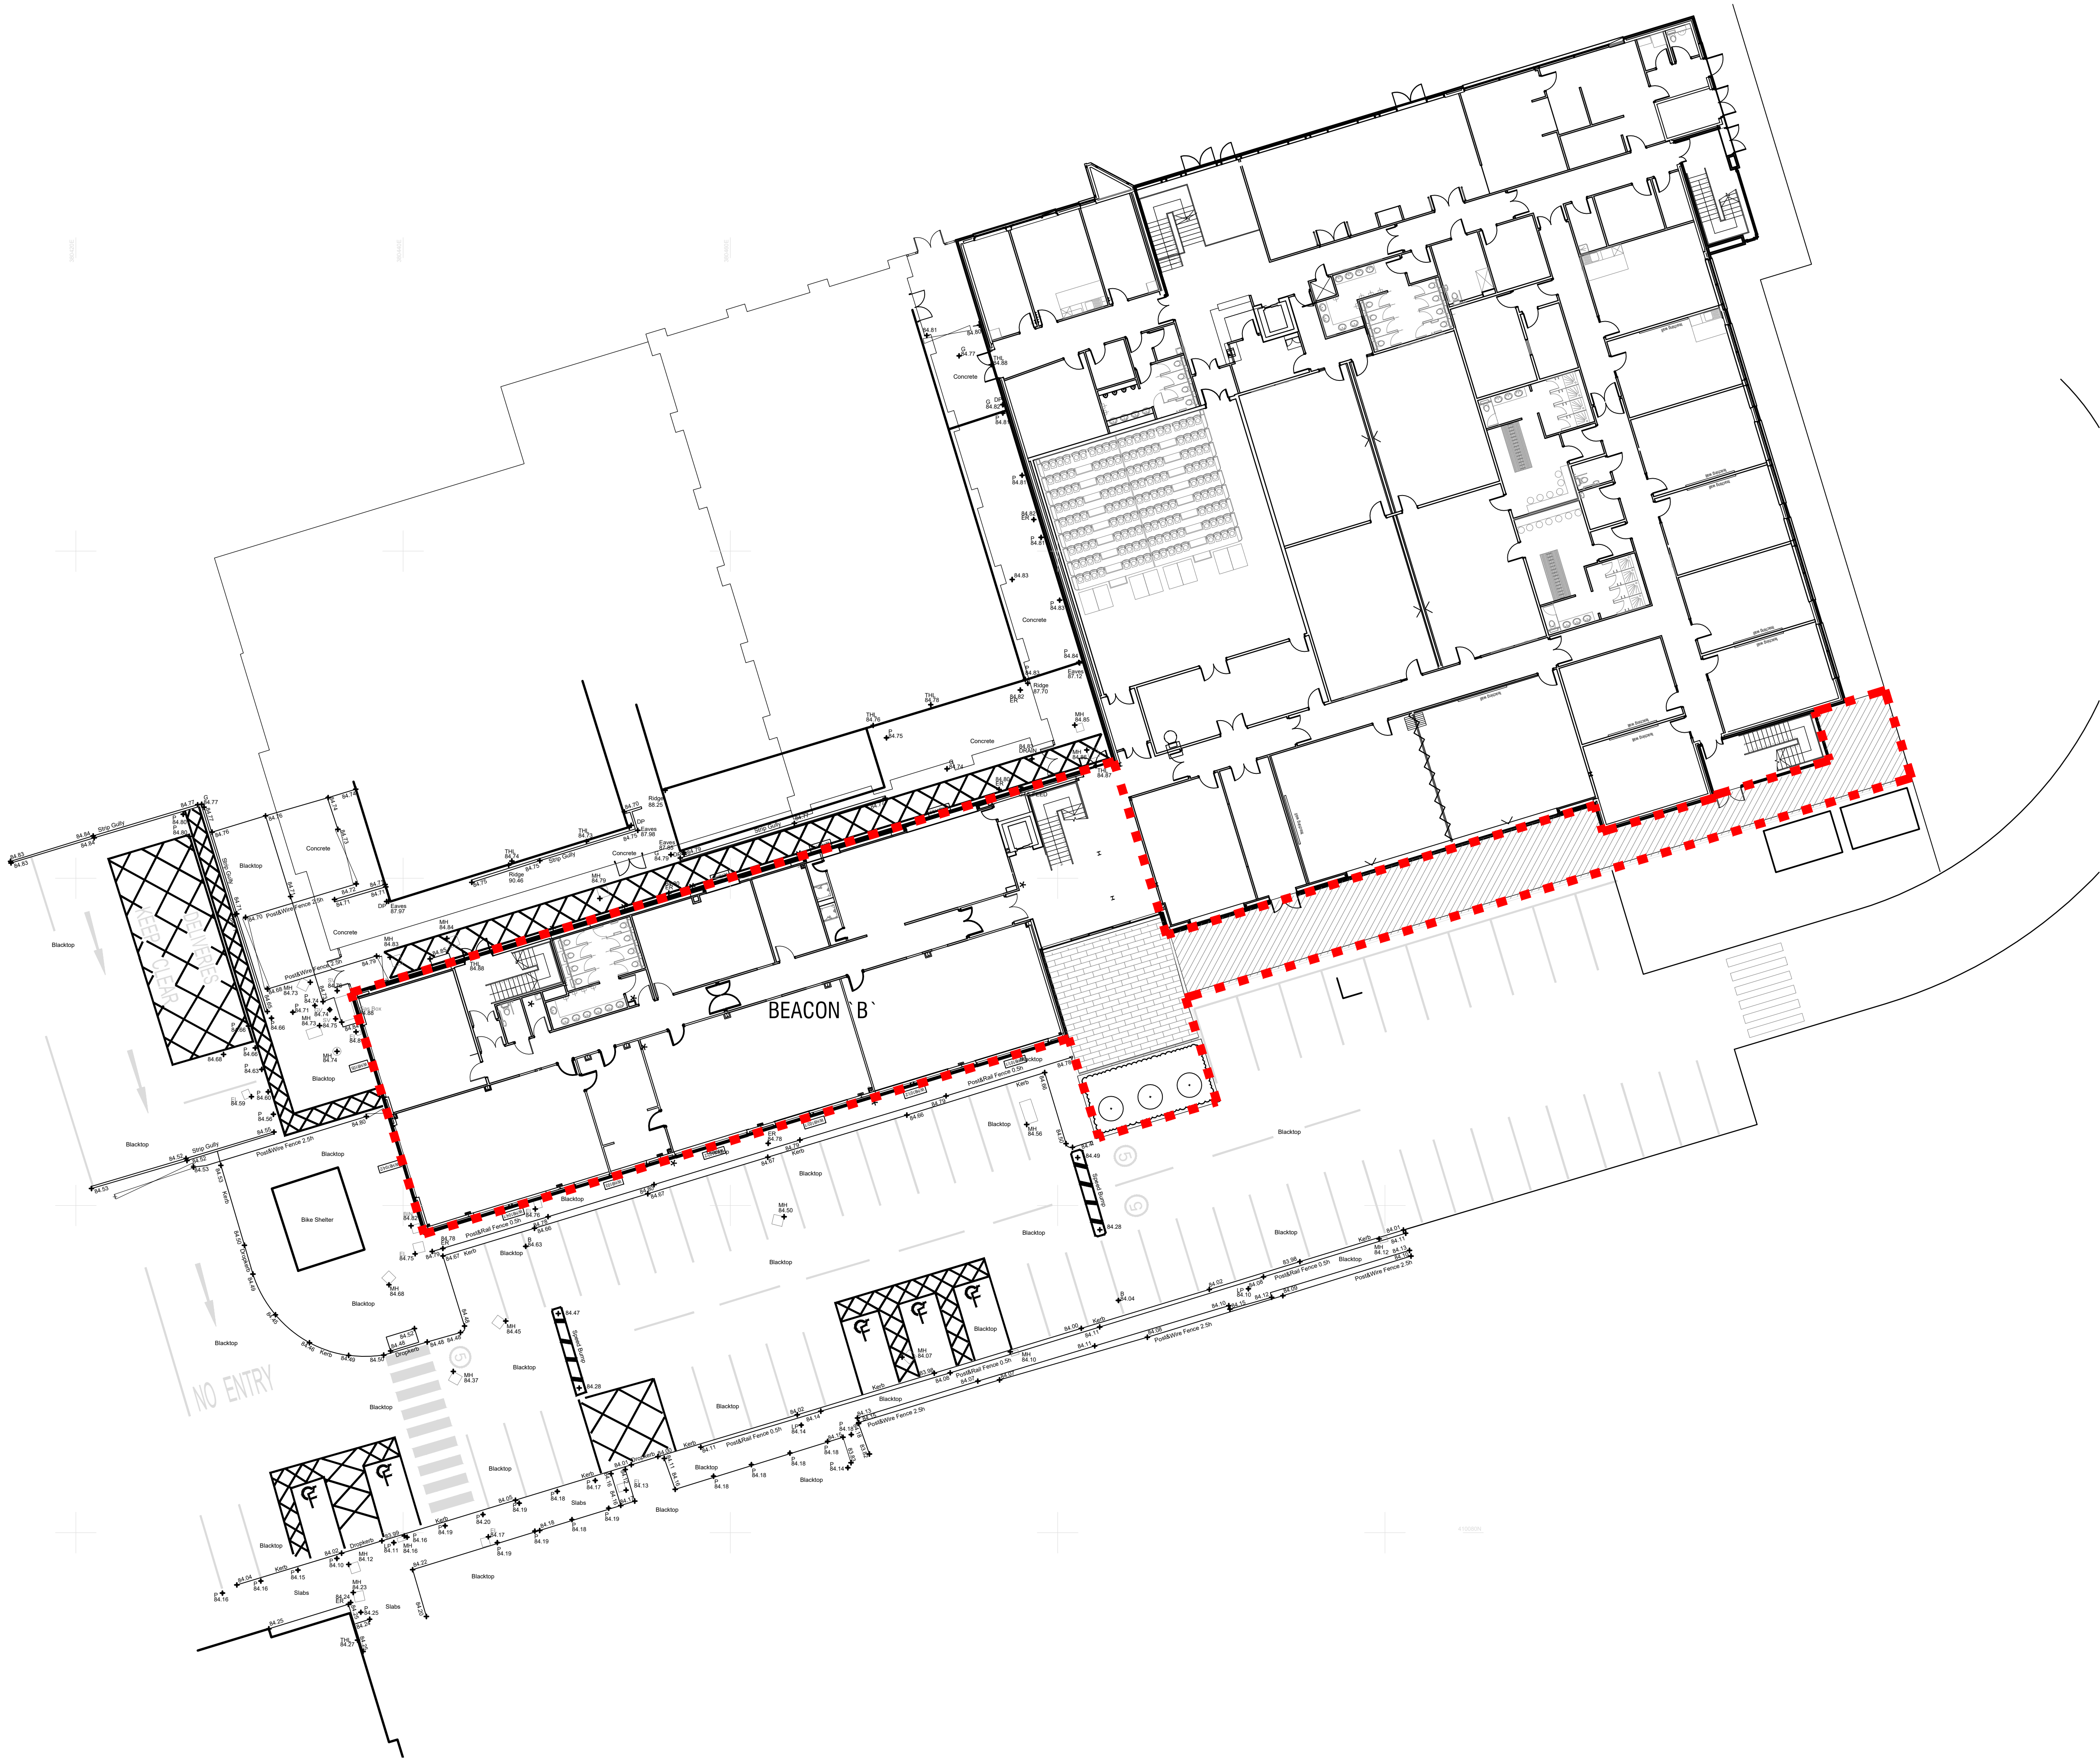


Legend:

Red dashed line represents the boundary of Extents of works at Beacon 'B'

Notes:

Refer to Landscape Architect's drawing for latest external works information

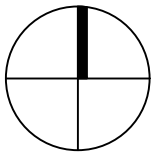

04	AR	CK	Updated site plan information following survey plans and planning officer advice. Drawing scale amended to comply with planning officer's recommendations. Landscaping included based on landscape architect's information.	2023/02/08
03	AR	CK	Landscaping area included in the extents of works boundary	2022/11/29
02	AR	CK	Issued for planning	2022/11/24
no.	by	chk.	revision	date

client



project Bury College
Transformation - Beacon

by	chk.	date	scale	sheet size
AR	KC	2022 11 22	1:200	A1

title Site Plan
Proposed

status	job no. / dsg. no.	revision
	7035B L(00) 02	04