




Elevation

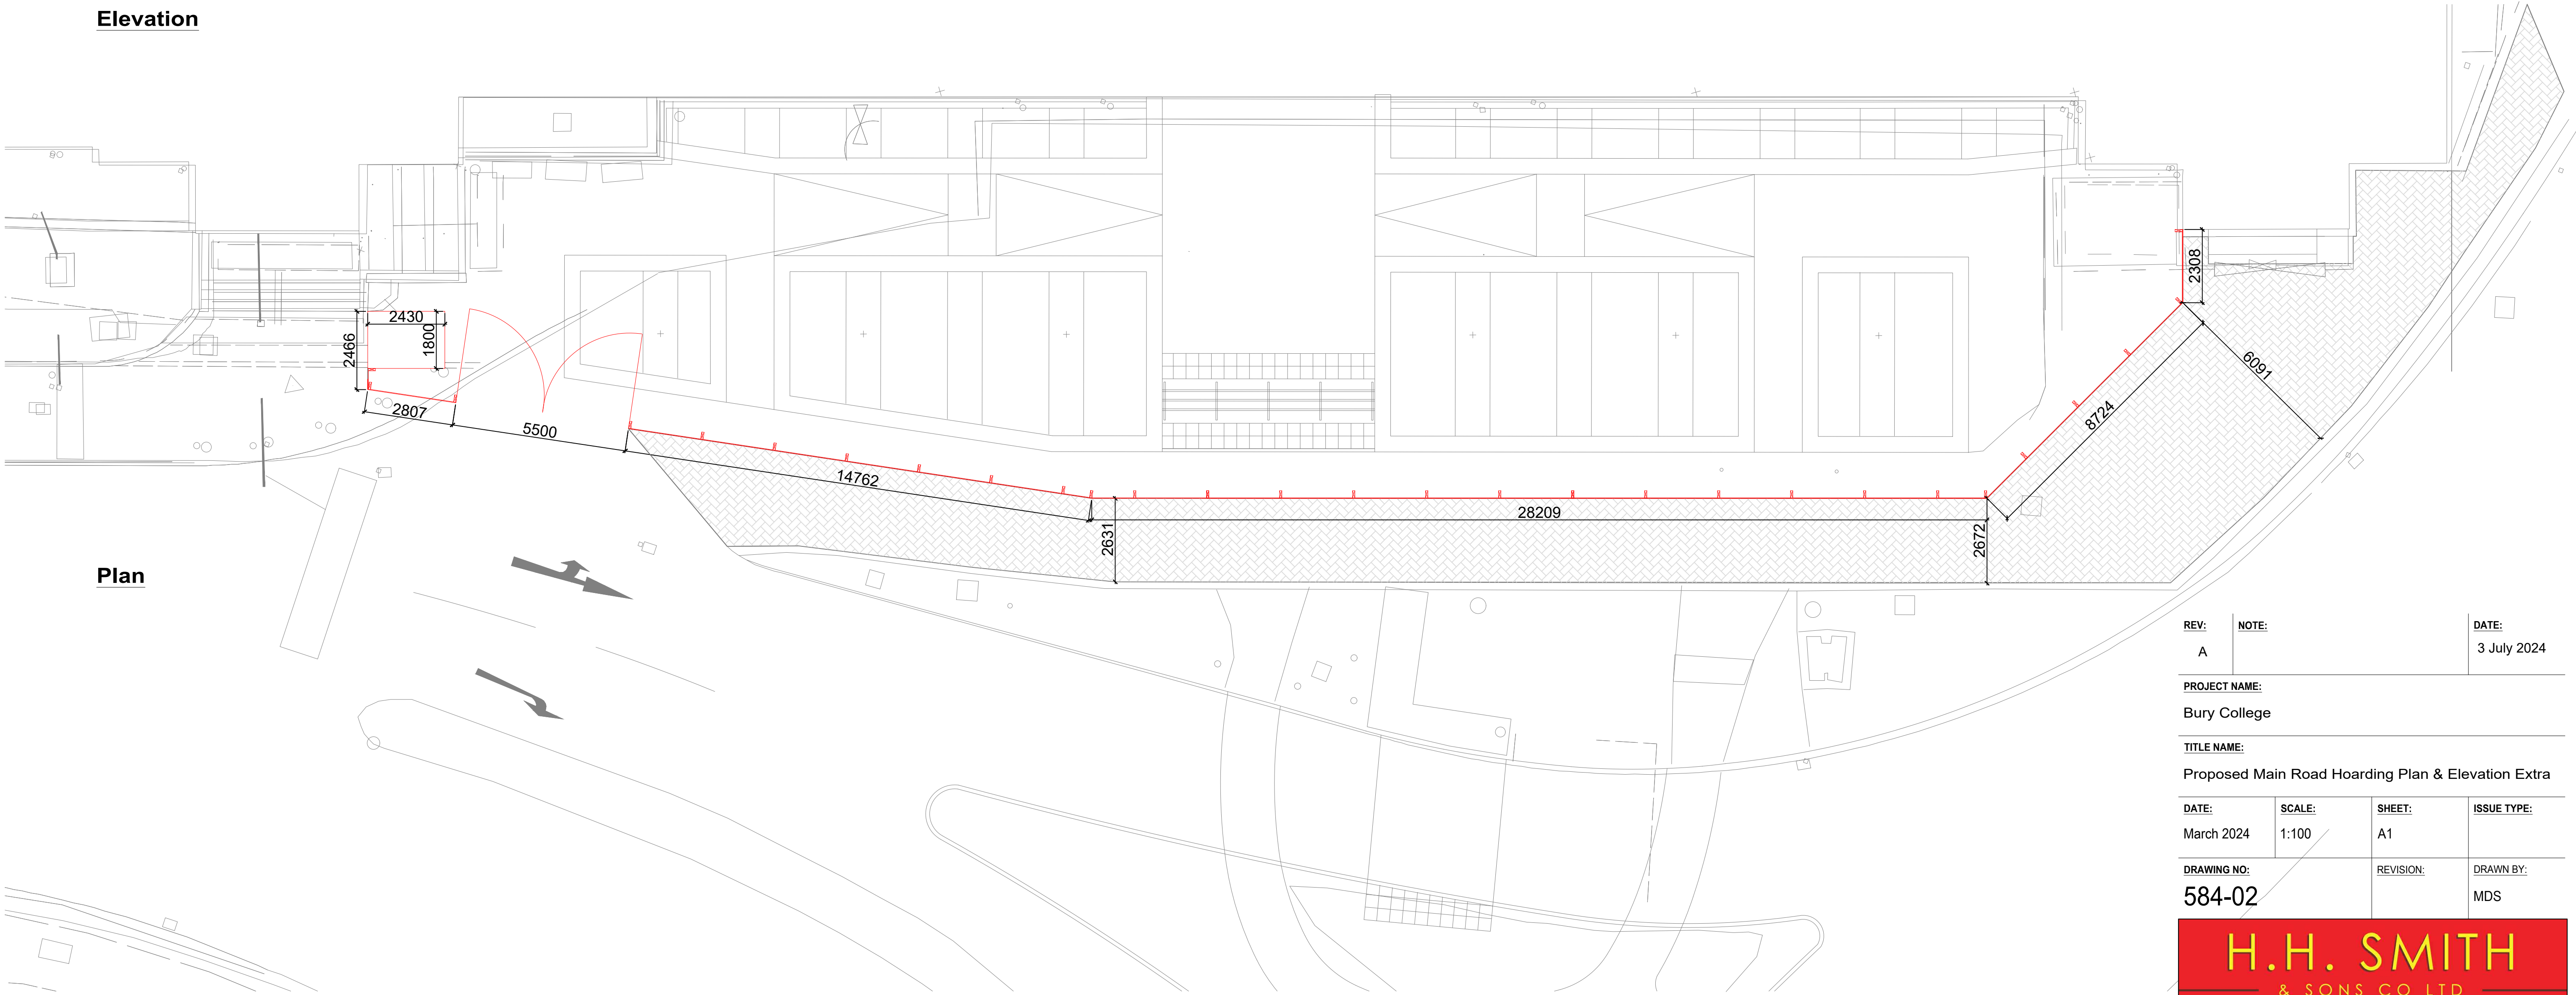

Plan

|                                                    |           |             |             |
|----------------------------------------------------|-----------|-------------|-------------|
| REV:                                               | NOTE:     | DATE:       |             |
| A                                                  |           | 3 July 2024 |             |
| PROJECT NAME:                                      |           |             |             |
| Bury College                                       |           |             |             |
| TITLE NAME:                                        |           |             |             |
| Proposed Main Road Hoarding Plan & Elevation Extra |           |             |             |
| DATE:                                              | SCALE:    | SHEET:      | ISSUE TYPE: |
| March 2024                                         | 1:100     | A1          |             |
| DRAWING NO:                                        | REVISION: | DRAWN BY:   |             |
| 584-02                                             |           | MDS         |             |

