



1 Existing Side 1 Elevation  
1 : 50

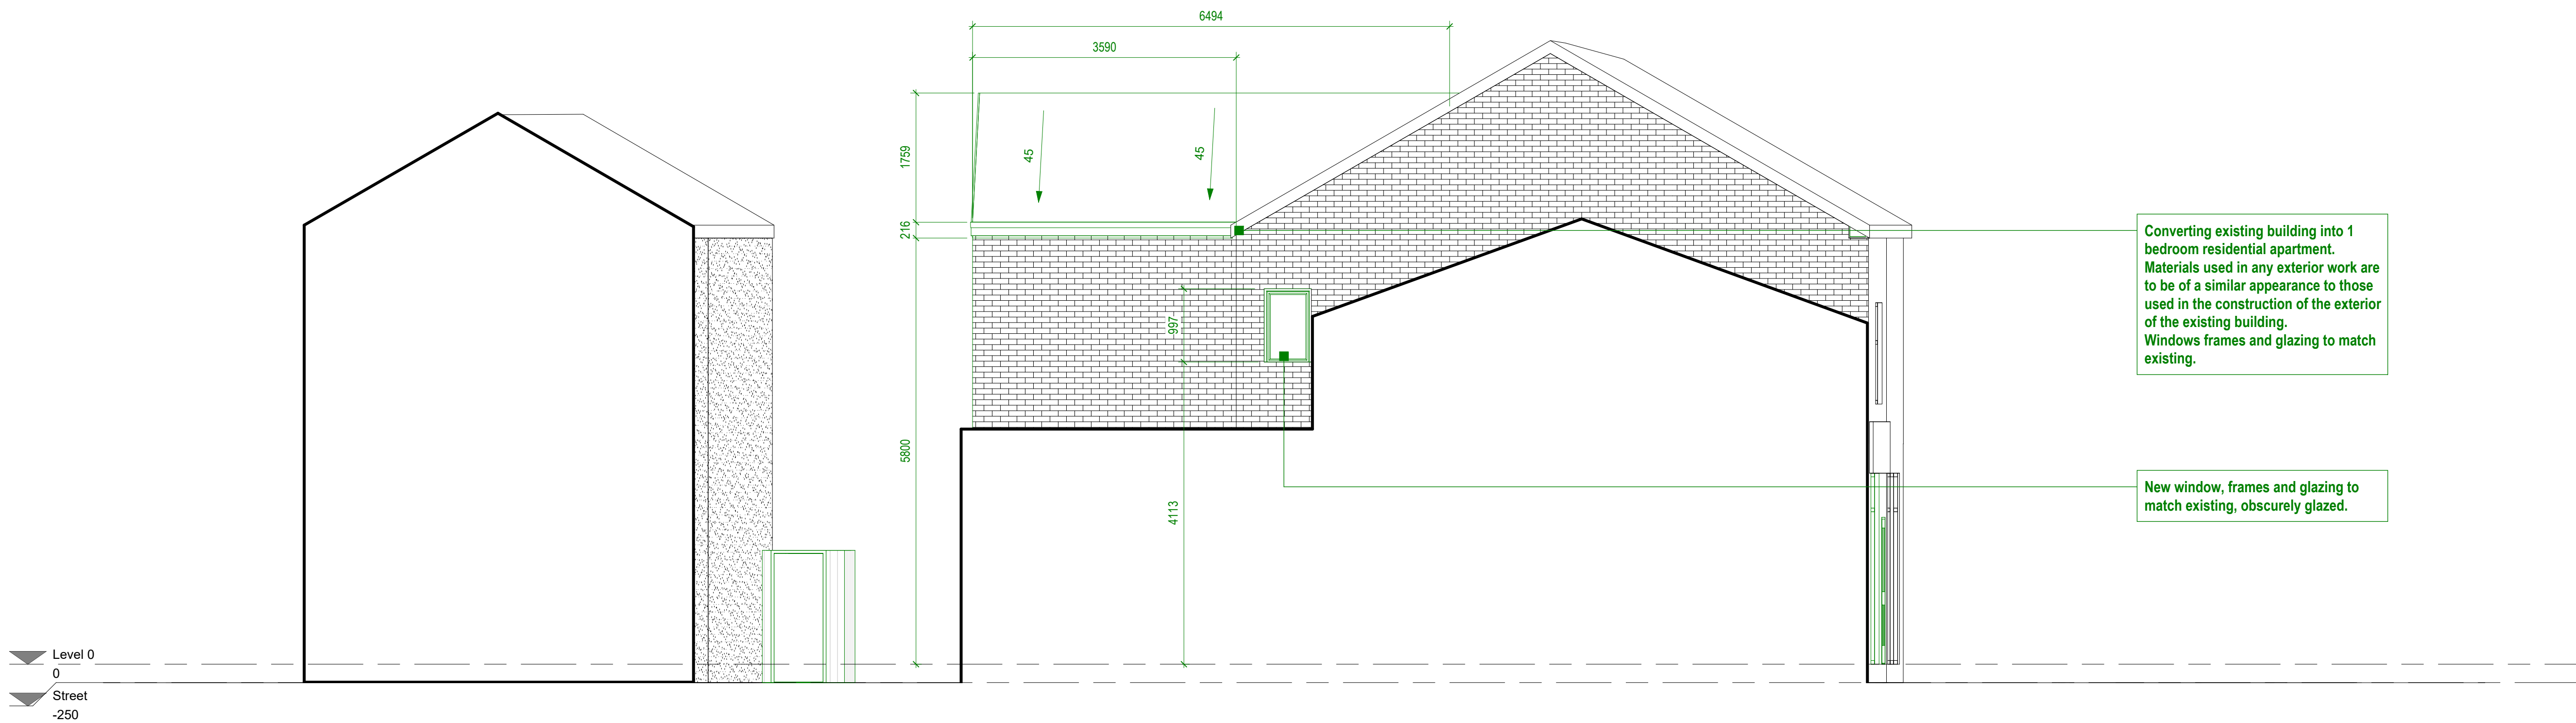

2 Proposed Side 1 Elevation  
1 : 50

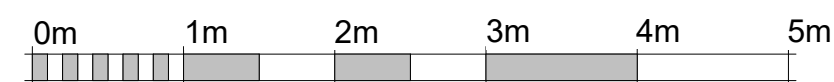

VISUAL SCALE 1:50 @ A1

Status  
PLANNING PERMISSION  
Client  
Mr Richard Crolla

Project Title  
74B WATER STREET RADCLIFFE M26 4DF

Drawing Title  
Existing and Proposed Side 1 Elevation A1

Project No.  
2025\_07  
Drawing No.  
002-SI-XX-00-DR-I-P6  
Drawing Date  
Rev  
Scale at A1  
1 : 50

Created By  
Rakesh Mistry

m83 Associates Ltd  
187 Water Street, Manchester, M3 4JD  
Telephone: 07470 671 234  
Email: rakesh@m83associates.com

