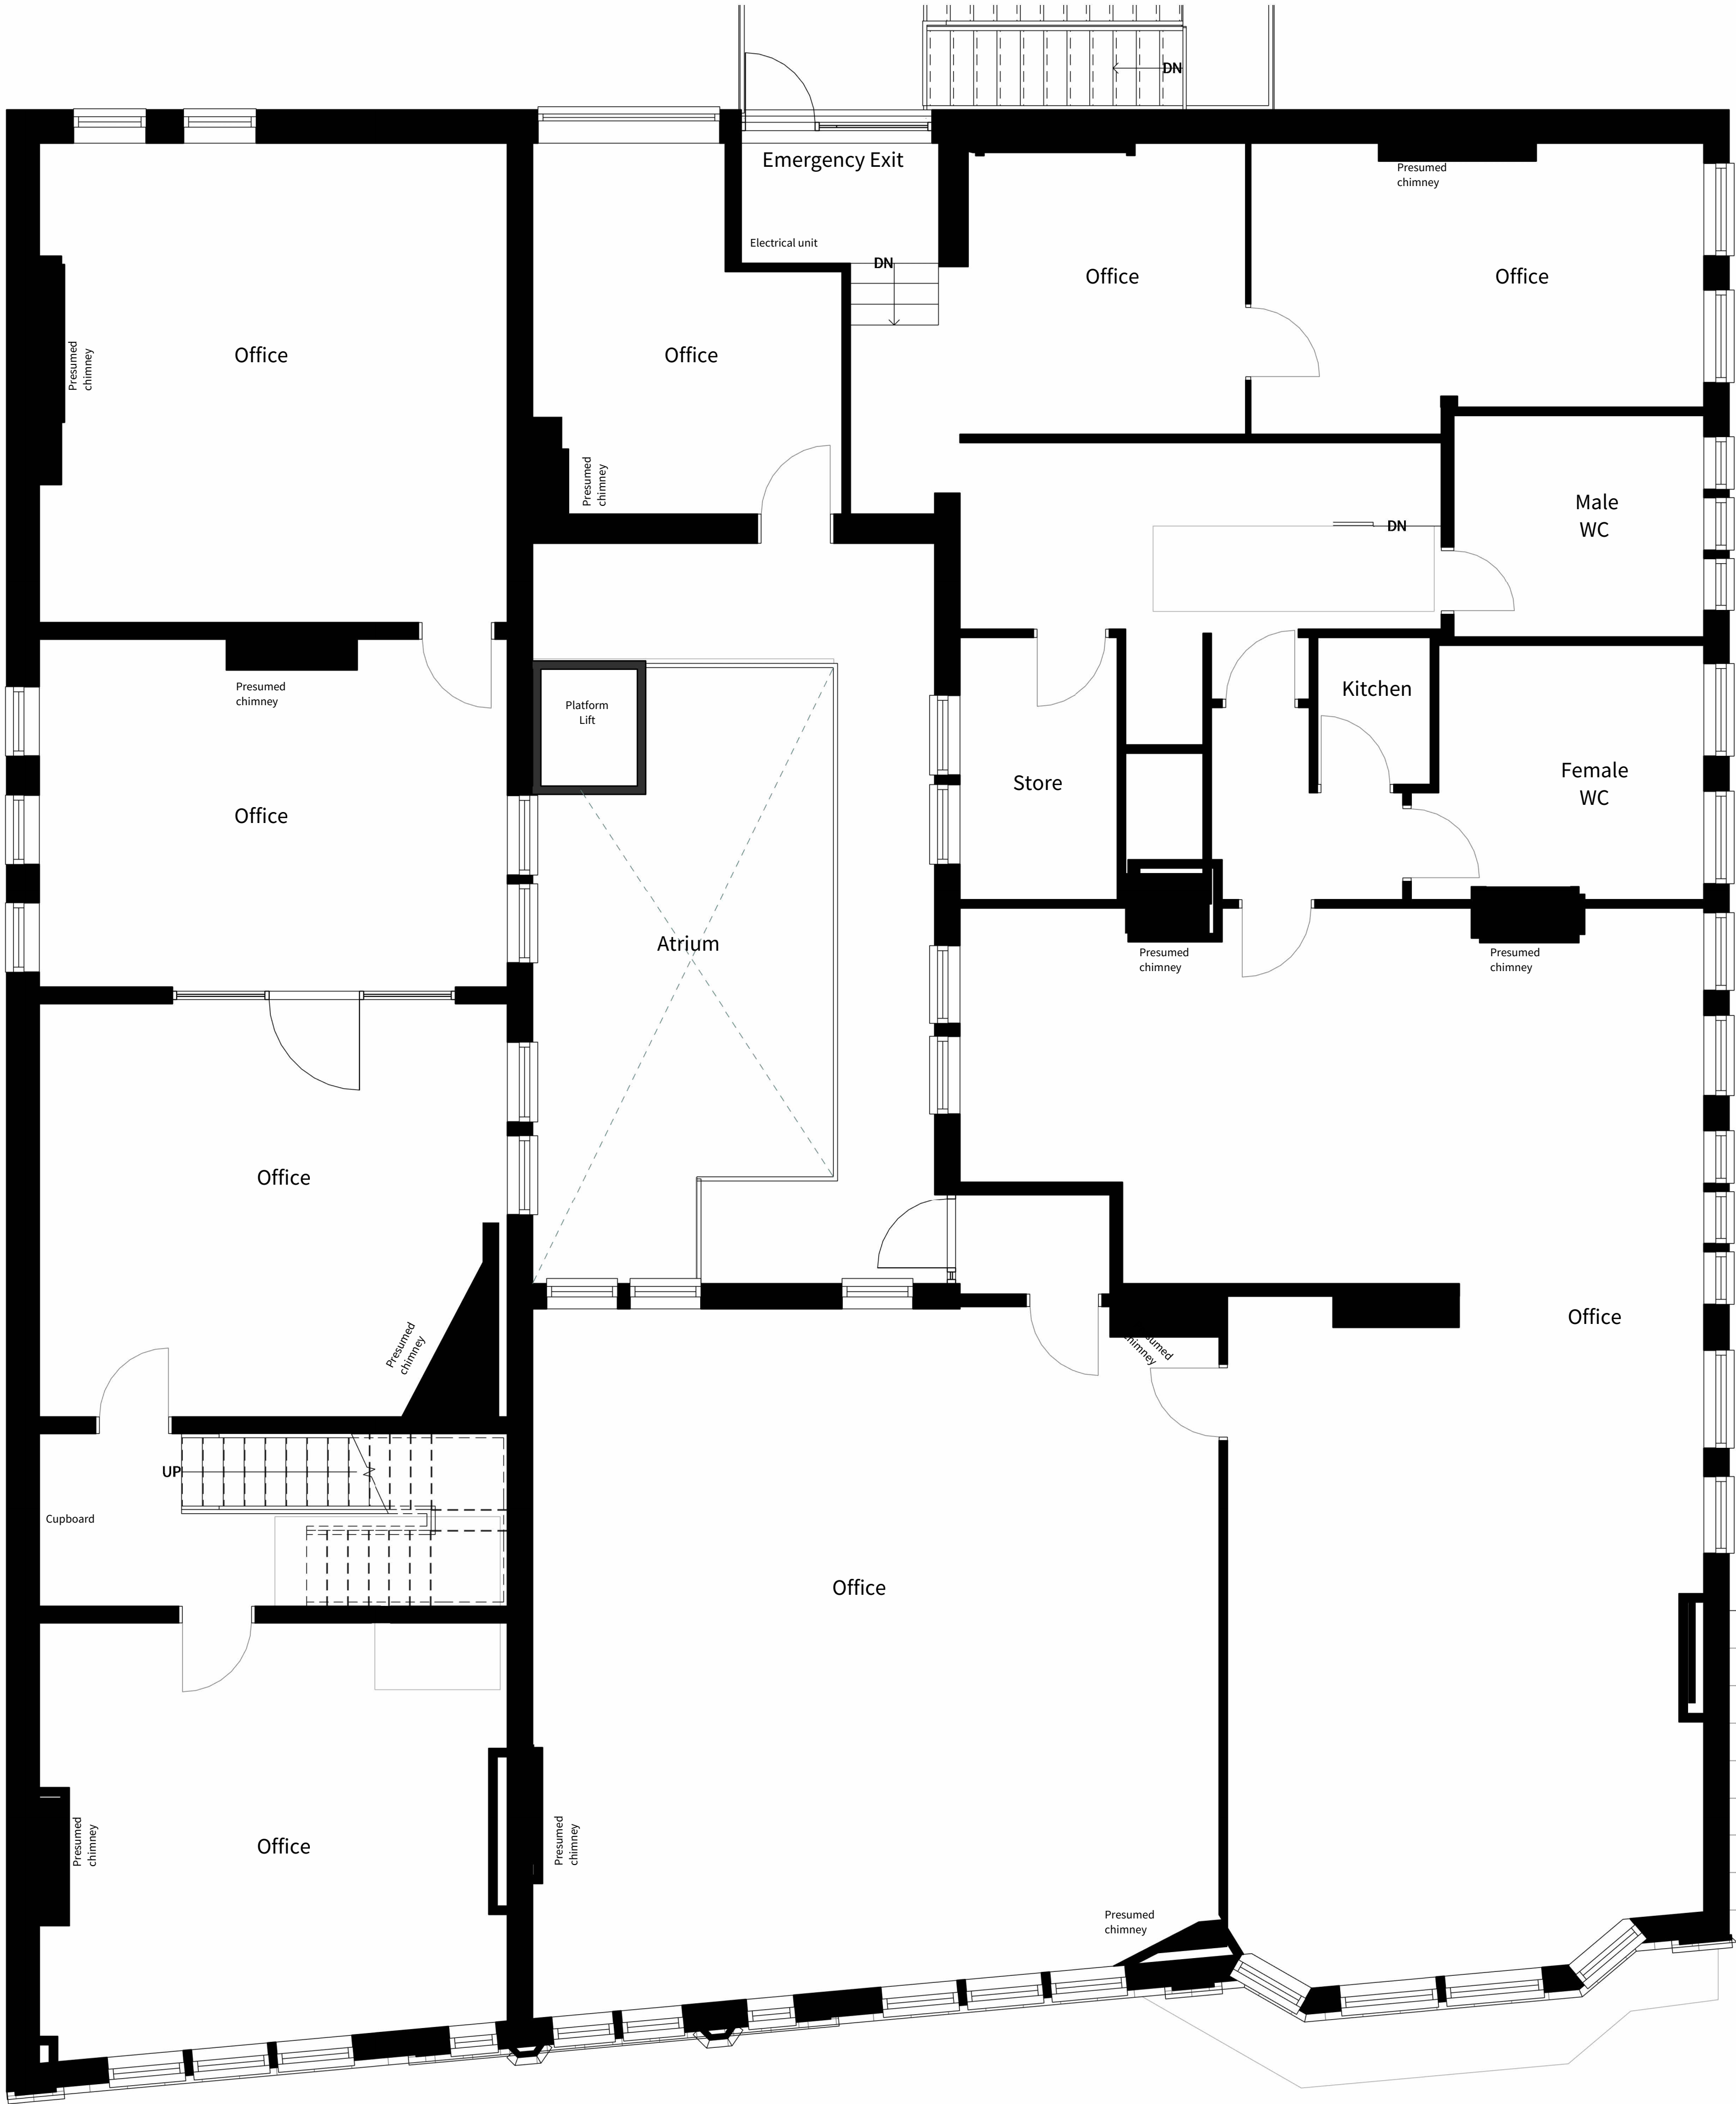


- GENERAL NOTES**
- Contractor must ensure that all work on site is carried out in a safe & satisfactory manner, in accordance with Health & Safety At Work Act 1974, COSHH Regulations 2002 & requirements of C.D.M.
 - Structural Design shown in abeyance - refer to Structural Engineer's drawings and specifications.
 - Mechanical & Electrical shown in abeyance - refer to M&E Engineer's drawings and specifications.
 - All dimensions shown are to wall structure (Block/Stud) unless otherwise stated.
 - Survey information based off previous architects work & on site dimension checks. Any inaccuracies found on site should be reported back to the architect (Four) and project manager for review.