


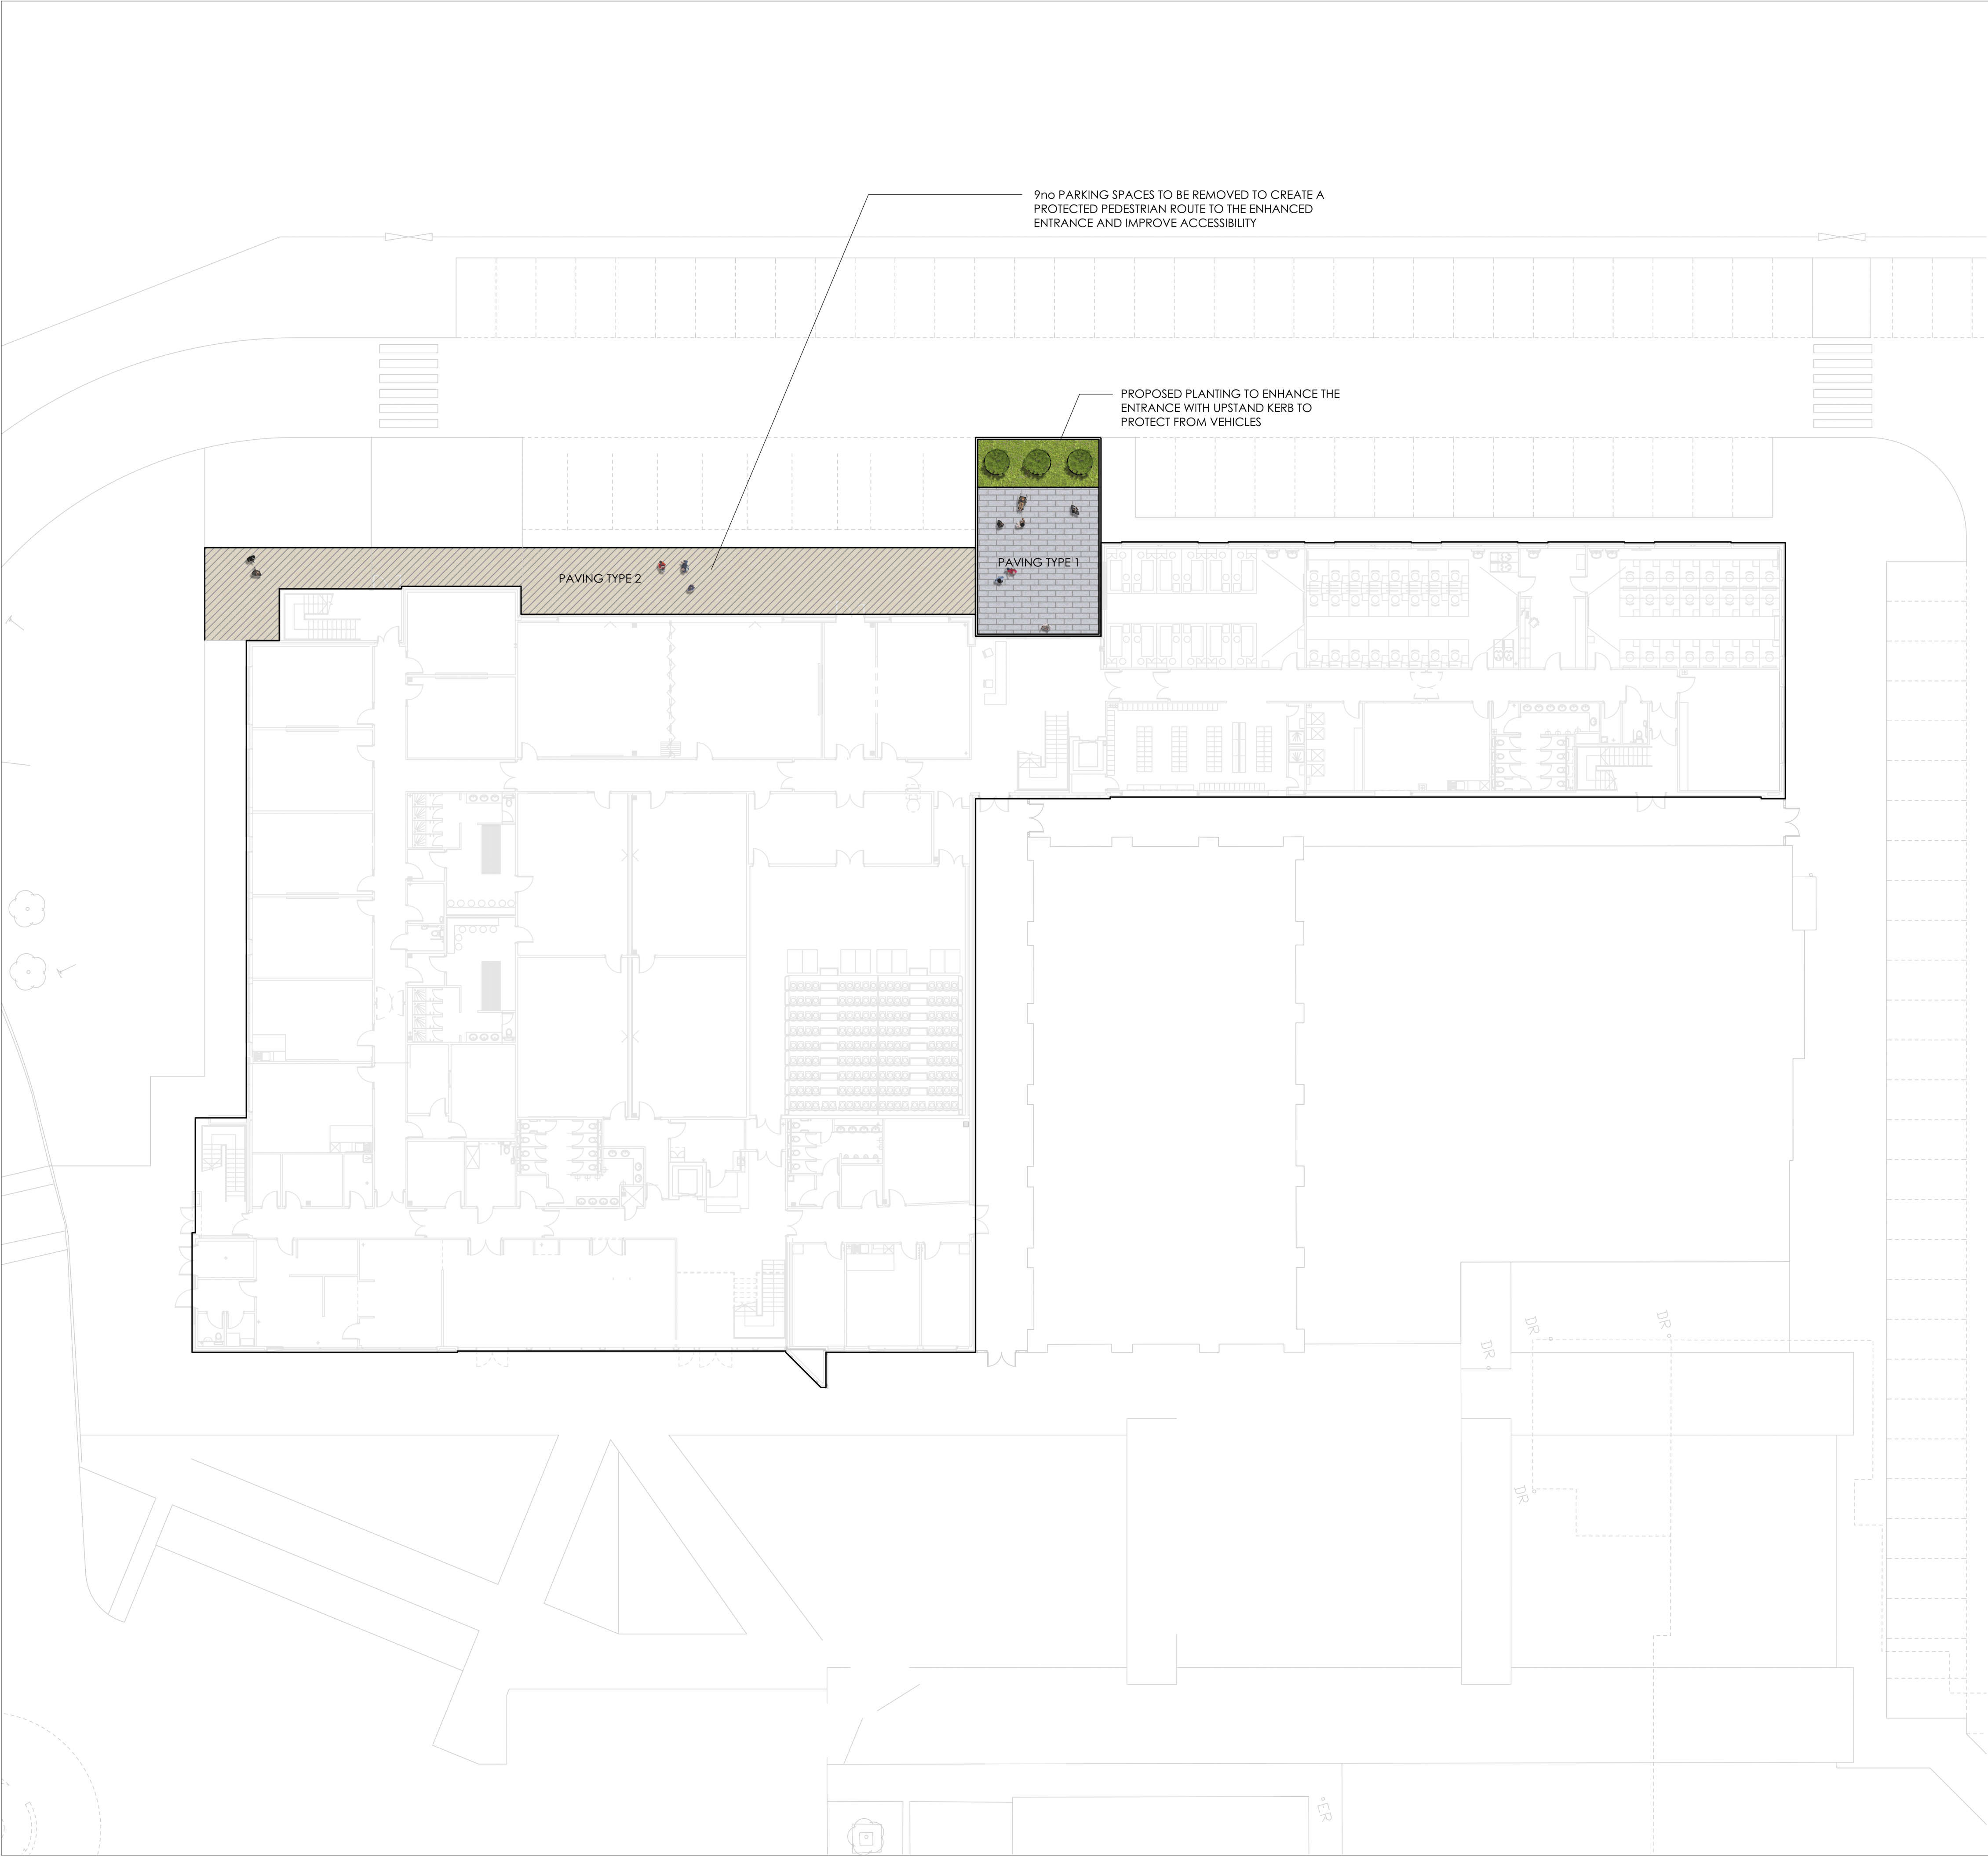

- KEY
- PAVING TYPE 1
(TOBERMORE FUSION OR SIMILAR)
 - PAVING TYPE 2
(COLOURED TARMAC OR SIMILAR)
 - PLANTING

NOTE:

EXTERNAL LEVELS TO BE RETAINED AS EXISTING, NEW SURFACE TREATMENTS TO BE INSTALLED TO RECREATE EXISTING LEVELS.

UPSTAND KERB TO BE INTRODUCED TO PLANTED AREA TO PROTECT FROM VEHICLES.

NOTES:

DO NOT SCALE. Use figured dimensions only. The contractor is requested to check all dimensions before the work is put in hand. Copyright of this drawing belongs solely to Iteriad Ltd ©. This drawing must only be used for the purpose for which it is supplied and its contents must not be reproduced for any purpose without written permission. Areas indicated, or areas calculated from this drawing should be used for valuation purposes or as the basis for development contracts. Iteriad Ltd is a limited liability company registered in England and Wales. Number 7966573

KEY PLAN

PO2	UPDATED IN LINE WITH CLIENT COMMENTS	MS	KH	28.11.22
PO1	FIRST ISSUE	MS	KH	14.09.22
REV	DETAILS	DRAWN BY	CHECKED BY	CHECKED DATE

DRAWING RECORD

STATUS

FOR INFORMATION

CLIENT

BURY COLLEGE

MASTERPLANNERS/LANDSCAPE ARCHITECTS

(iteriad)

Studio
2 Cragwood Cottages,
Eckington,
Windermere,
Cumbria,
LA23 1LG
T: (+44) 15384 43018
E: studio@iteriad.com
W: www.iteriad.com

PROJECT TITLE

BURY COLLEGE - BEACON CENTRE

DRAWING TITLE

LANDSCAPE MASTERPLAN

SCALE	DRAWN BY	DATE
1:200@A1	MS	SEP '22
JOB/DRAWING NUMBER	REVISION	
BEA-ITR-00-XX-DR-L-0001	P02	